

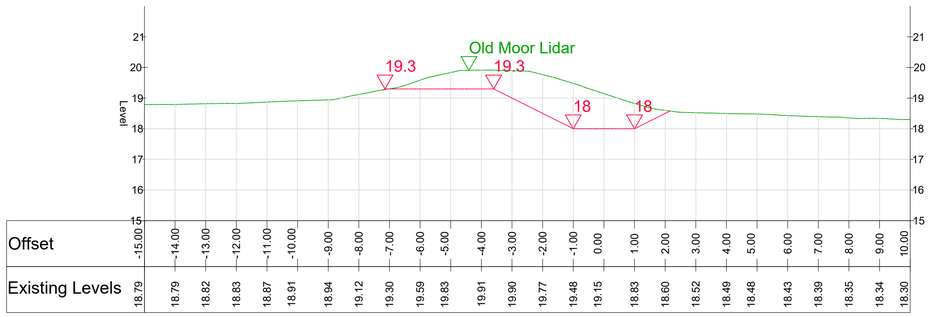



Chainage 10

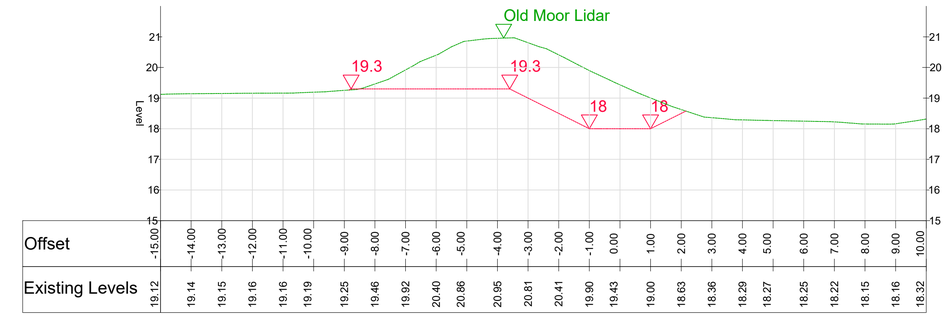


Chainage 60

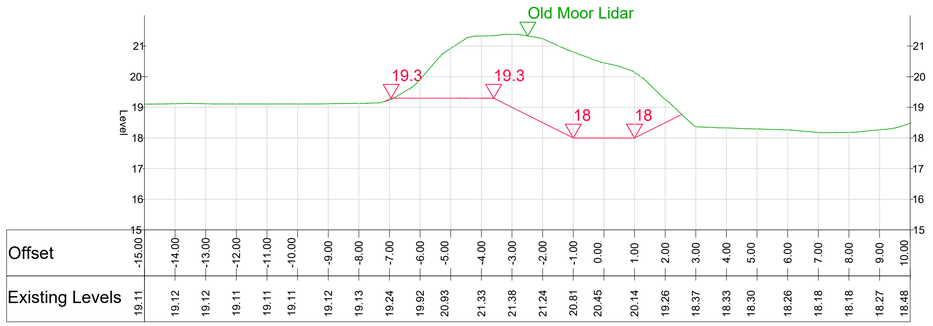


Chainage 110

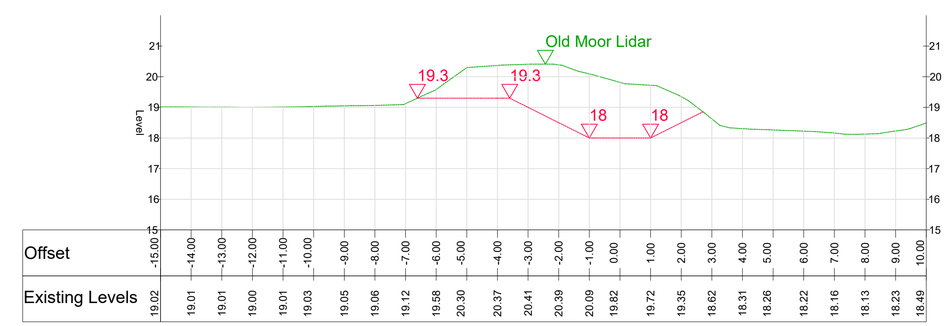

Chainage 160

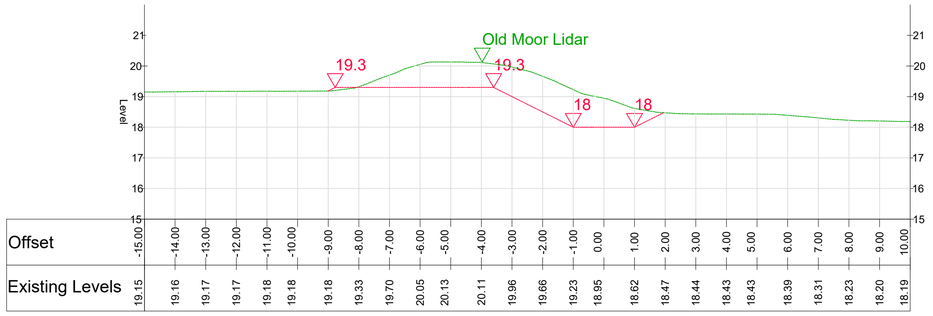

Chainage 210

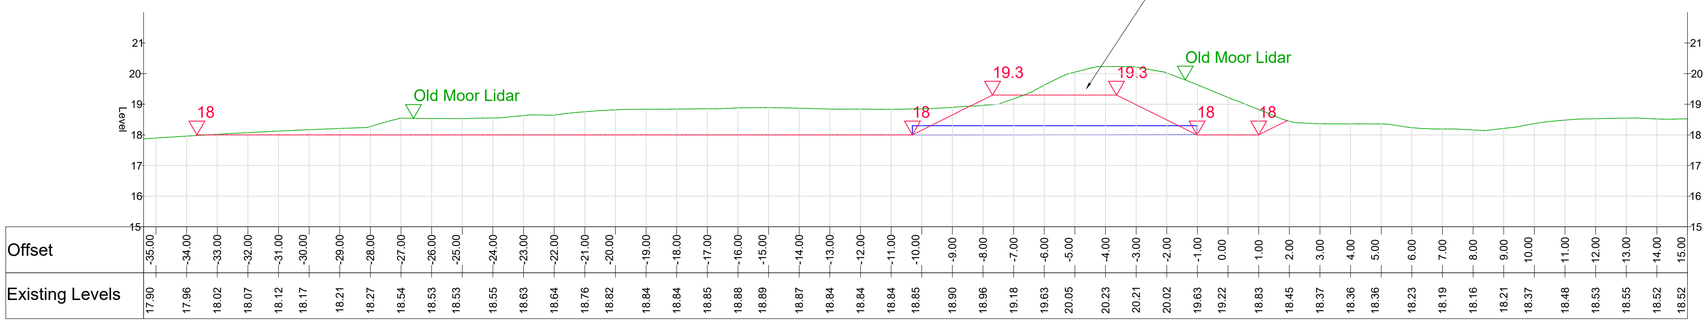

Chainage 25

General Notes

1. All dimensions shown are in metres unless otherwise stated and levels in metres to Ordnance Datum.
2. Do not scale from this drawing.
3. Please refer to 3D model for details of proposed surface / existing surface interface and setting out details.

Rev	Modifications	Date	Drawn	Designed	Checked	Approved

JBA consulting

Second Avenue
ONCHAN
Isle of Man
IM3 4LT
British Isles

www.jbaconsulting.com
t +44 (0)1624 695100
f +44 (0)1624 620366
e info@jbaconsulting.com

Offices at Coleshill, Doncaster, Edinburgh, Exeter, Haywards Heath, Limerick, Newcastle upon Tyne, Onchan, Newport, Saltaire, Skipton, Tadcaster, Thirsk, Wallingford and Warrington

for

Habitat Works at R.S.P.B. Old Moor

Old Moor North
Area I
Green Lane Circular Walk - Cross Sections

This document is the property of Jeremy Benn Associates Ltd. It shall not be reproduced in whole or in part, nor disclosed to a third party, without the permission of Jeremy Benn Associates Ltd.

Scale: 1:100 @ A1	Drawn:	Peter Wilkinson	6.8.2018
	Designed:	Gregory Parkinson	6.8.2018
	Checked:		
	Approved:		

Digital File Name: 2018s0929 134_0

Drawing Number:	Rev.:	Sheet No.:	Status:
2018s0929-134			