

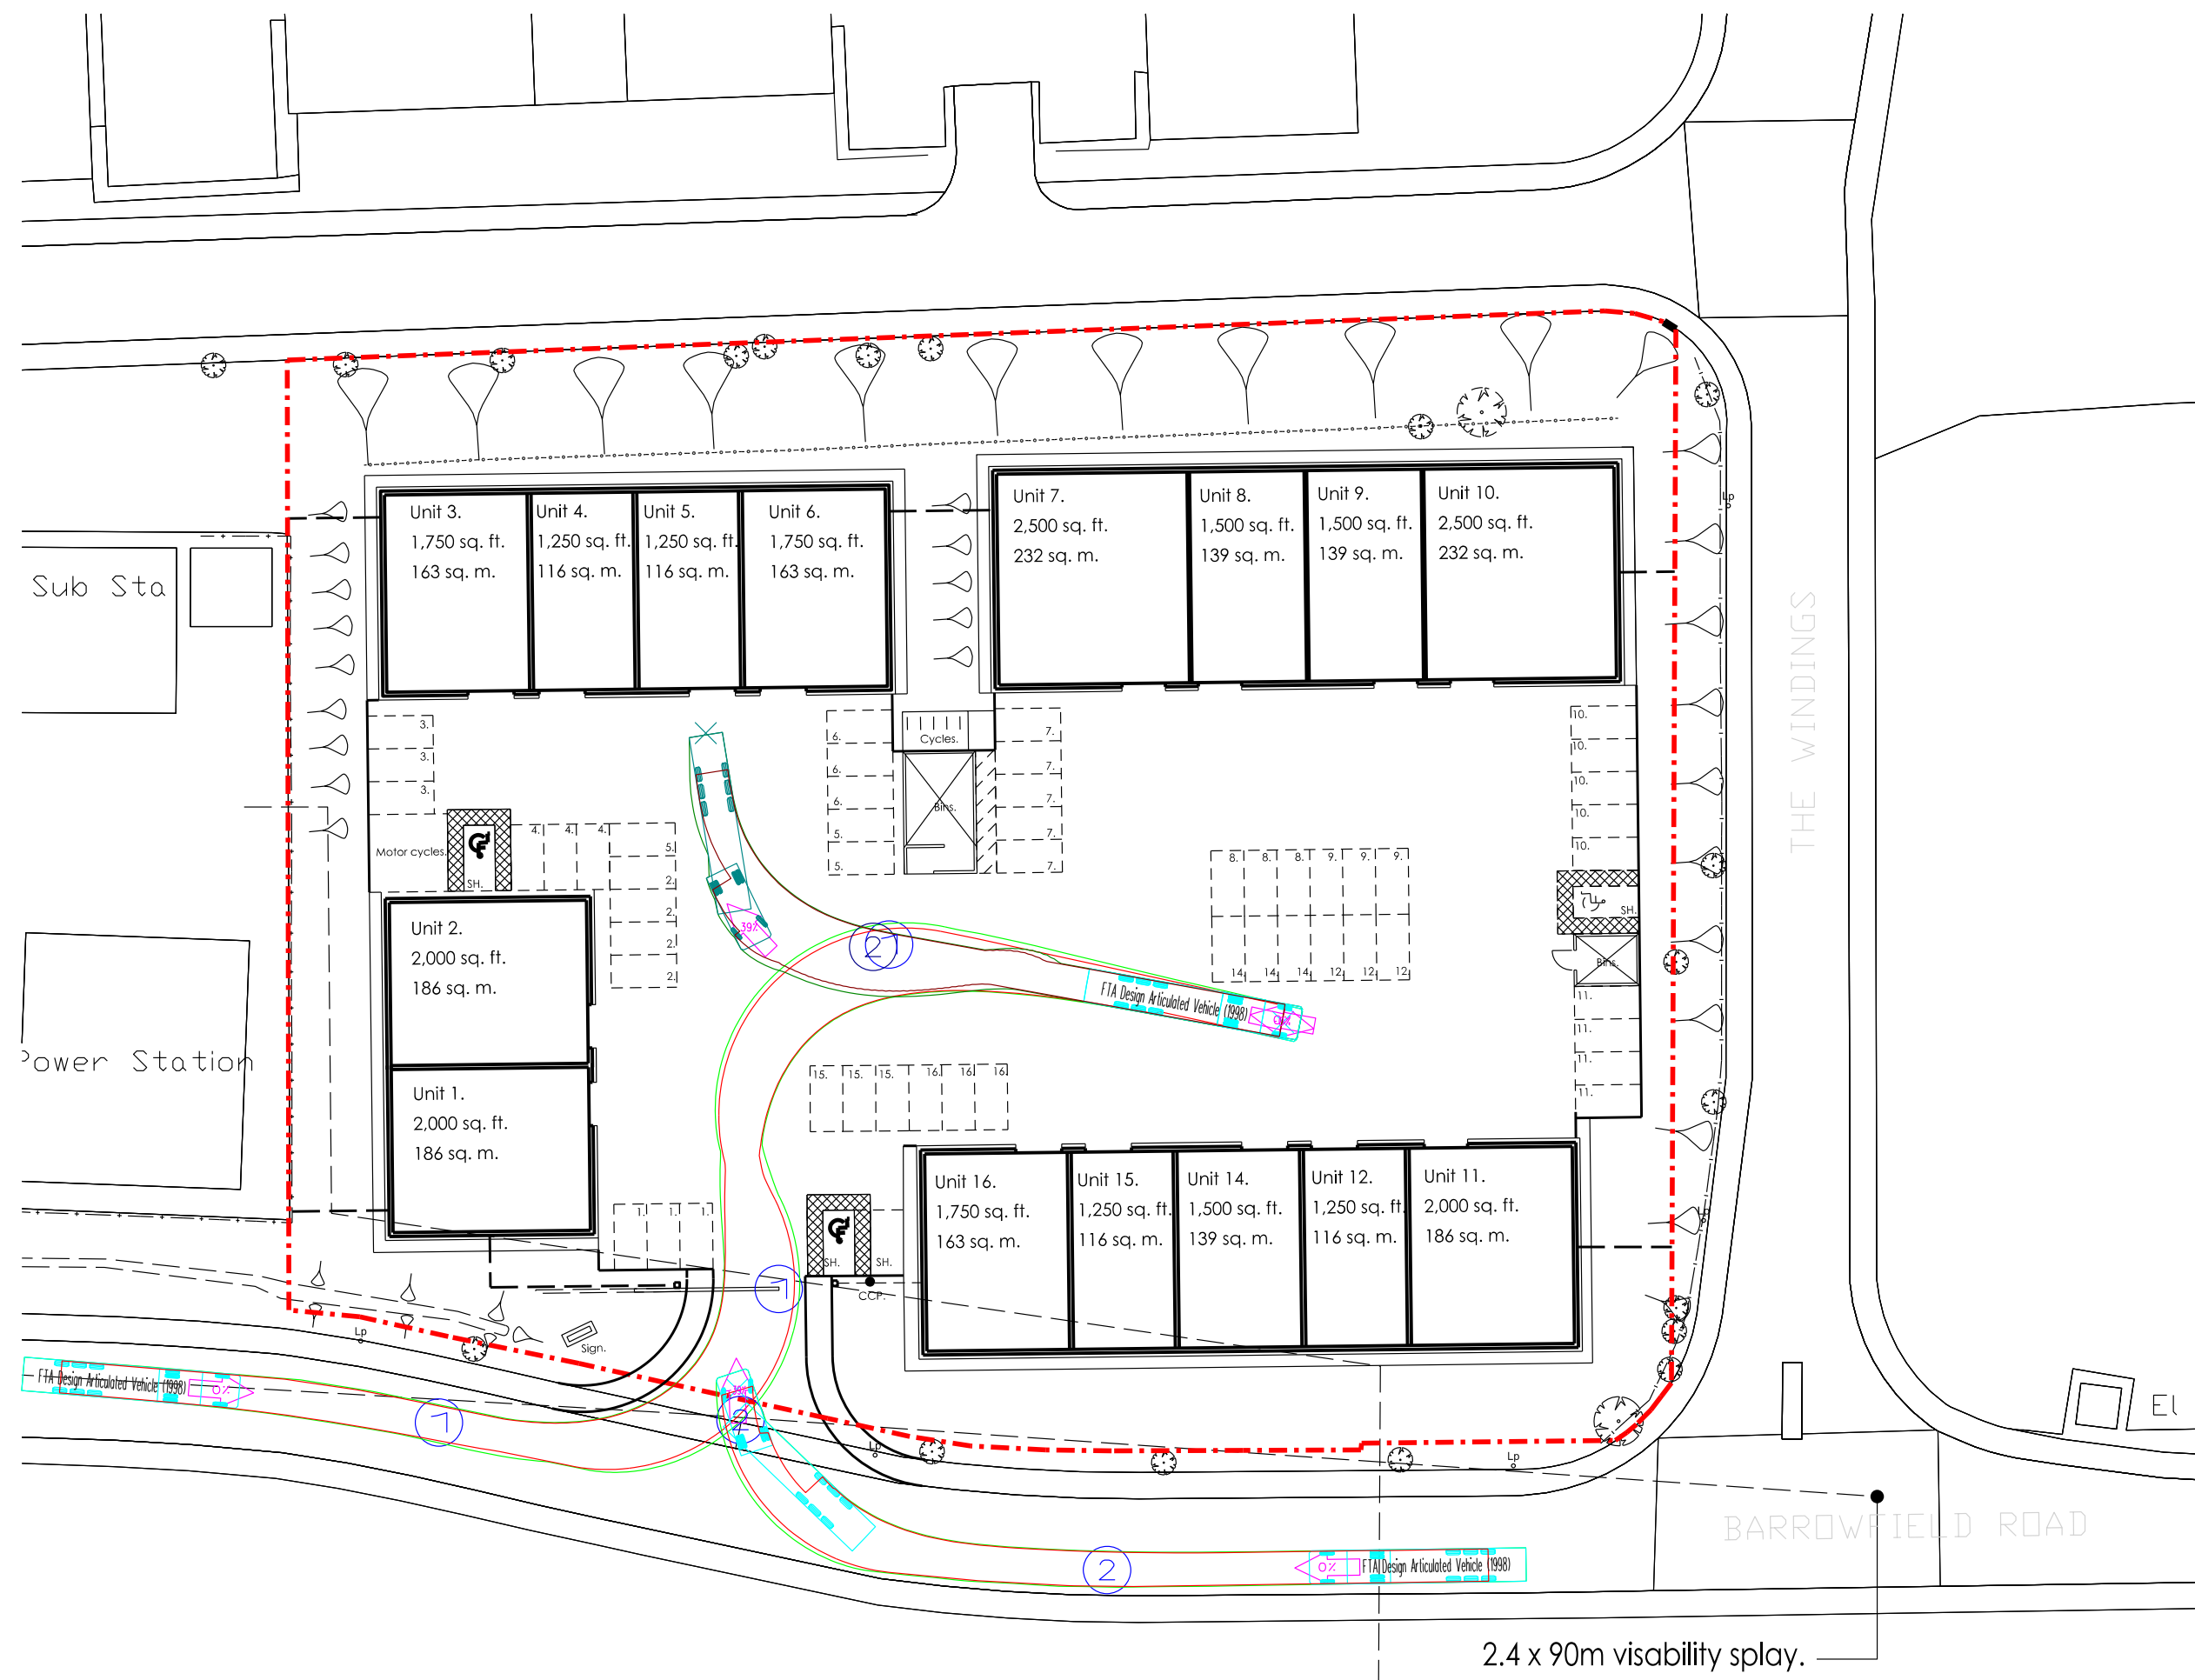


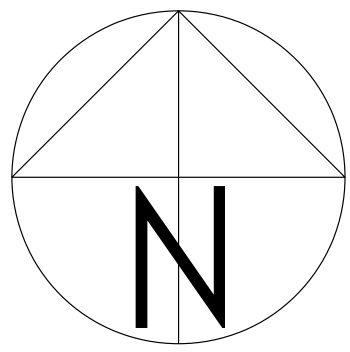

VEHICLE TRACKING FOR A 16.5M LONG ARTICULATED VEHICLE.

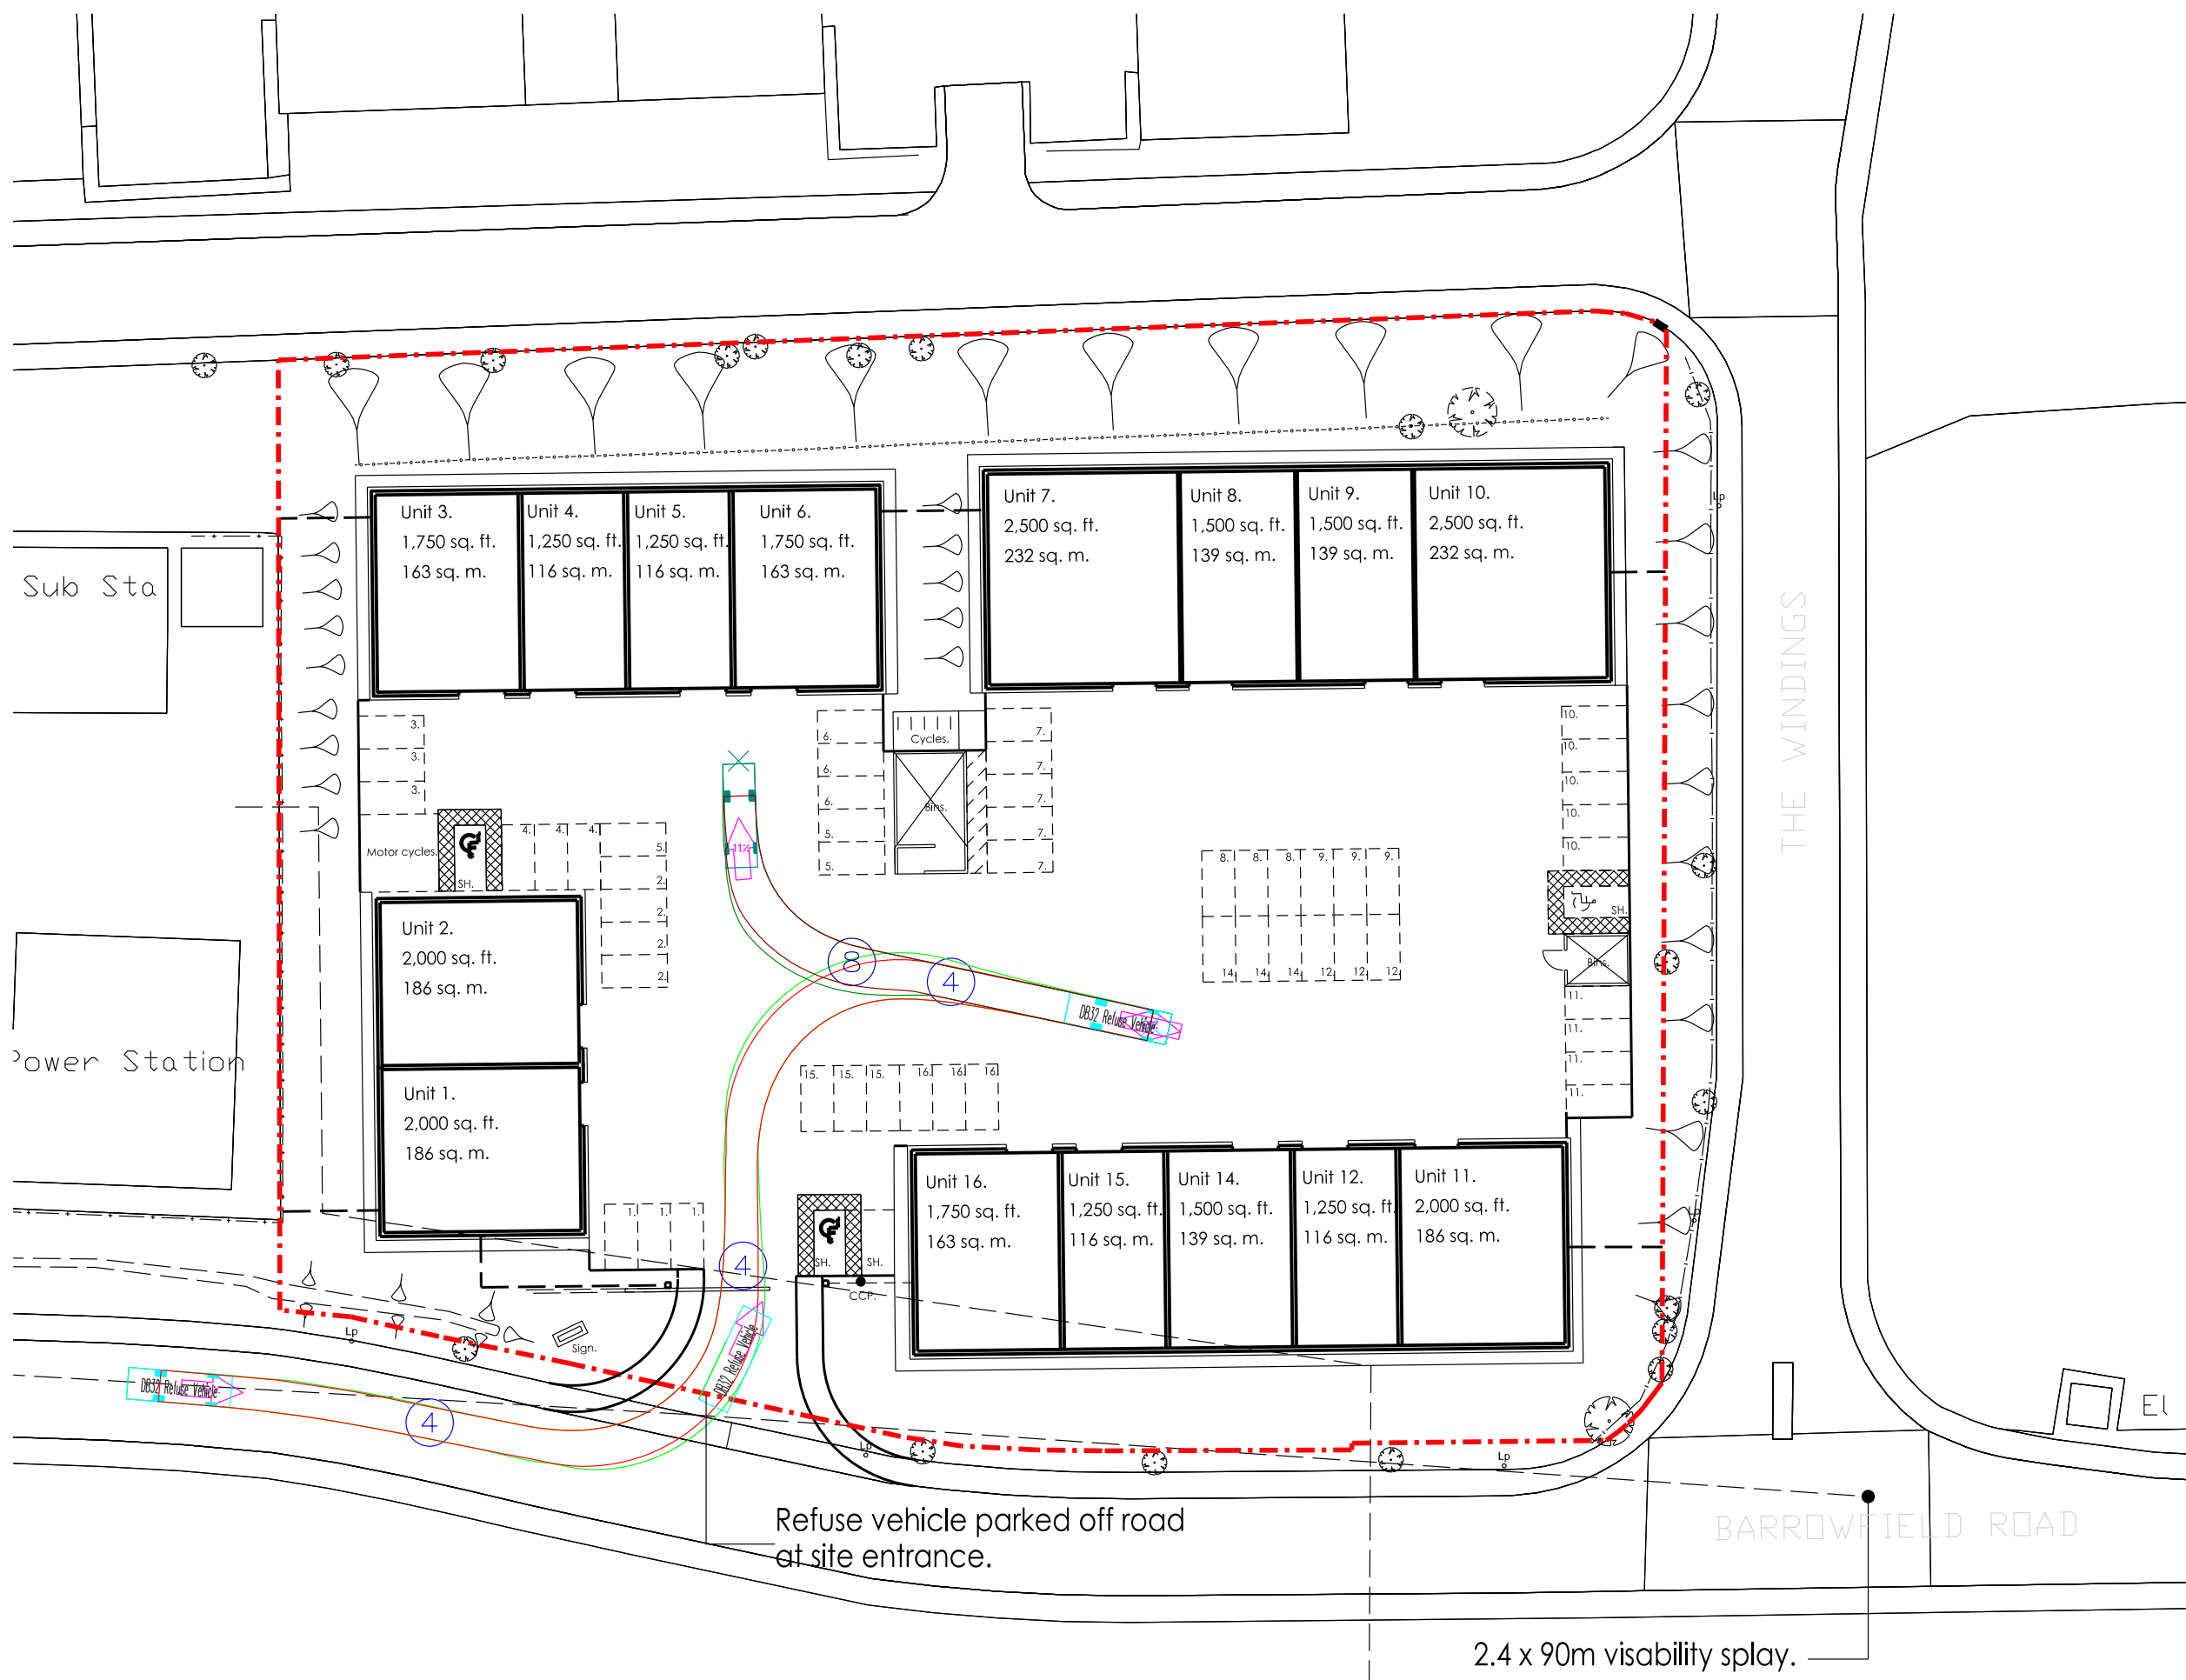

VEHICLE TRACKING FOR A 8M LONG REFUSE VEHICLE.

Williams Saunders is the trading name of Wm Saunders Partnership LLP. Wm Saunders Partnership Limited Liability Partnership is registered in England and Wales with the Registration number OC 38823. The Registered Office is Sheppard Lockton House, Cafferata Way, Newark on Trent, Notts. NG24 2TN.

This drawing & any design thereon is the copyright of Wm Saunders Partnership LLP and must not be reproduced without their written consent.

Contractors must verify all dimensions, levels and co-ordinates of the site before commencing any work or making any shop drawings: no dimensions to be taken from drawing.

P2	Tracking routes updated.	SW	NAC	02/19
P1	Issued for Planning.	SW	NAC	01/19
Rev	Description	Drm	Vf'd	Date
As outlined in section 2.3 of the CIB Industry Guidance to Designers, insignificant risks can usually be ignored, as can risks arising from routine construction activities, unless the design compounds or significantly alters these risks. In accordance with CDM Regulations 8.9 and 11, any significant risks relating to the design features shown on this drawing have been identified and are annotated thus:				
☒ No significant risks have been identified.				
☐ Significant risks have been identified - refer to notes on drawing for information on residual risks and any control measures to be employed.				
Refer to the current Designer's Risk Assessment sheets for further details.				
Designer's Signature		NAC.		Date 01/19

Drawing Status
PLANNING.

williamsaunders
architecture: engineering: building consultancy
Sheppard Lockton House Tel: 01636 704361
Cafferata Way Fax: 01636 702809
Newark-on-Trent W: wms-saunders.co.uk
Nottinghamshire. NG24 2TN

Also at Leeds, Lincoln, Warksworth

Project	Proposed Development at former Hickleton Colliery, Thurnscoe, Barnsley.									
Client	Priority Space (Hickleton) Ltd.									
Title	Proposed Site Plans showing Vehicle Tracking.									
Wms Project Ref.	Drawn	Date	Scale		@ A1					
11525	SW	01/19	1:500							
Drawing/Document Reference										
Project	Originator	Zone	Level	Type	Role	Number	Status Rev.			
11525	WMS	XXX	XX	DR	A	10005	S8	P2		