




ALL LINES AND CIRCLES ON THESE PLANS DEPICTING THESE TREES ARE ONLY A GUIDE TO THEIR LOCATIONS AND DO NOT REPRESENT THE ACTUAL CROWN SPREAD OF THE TREES

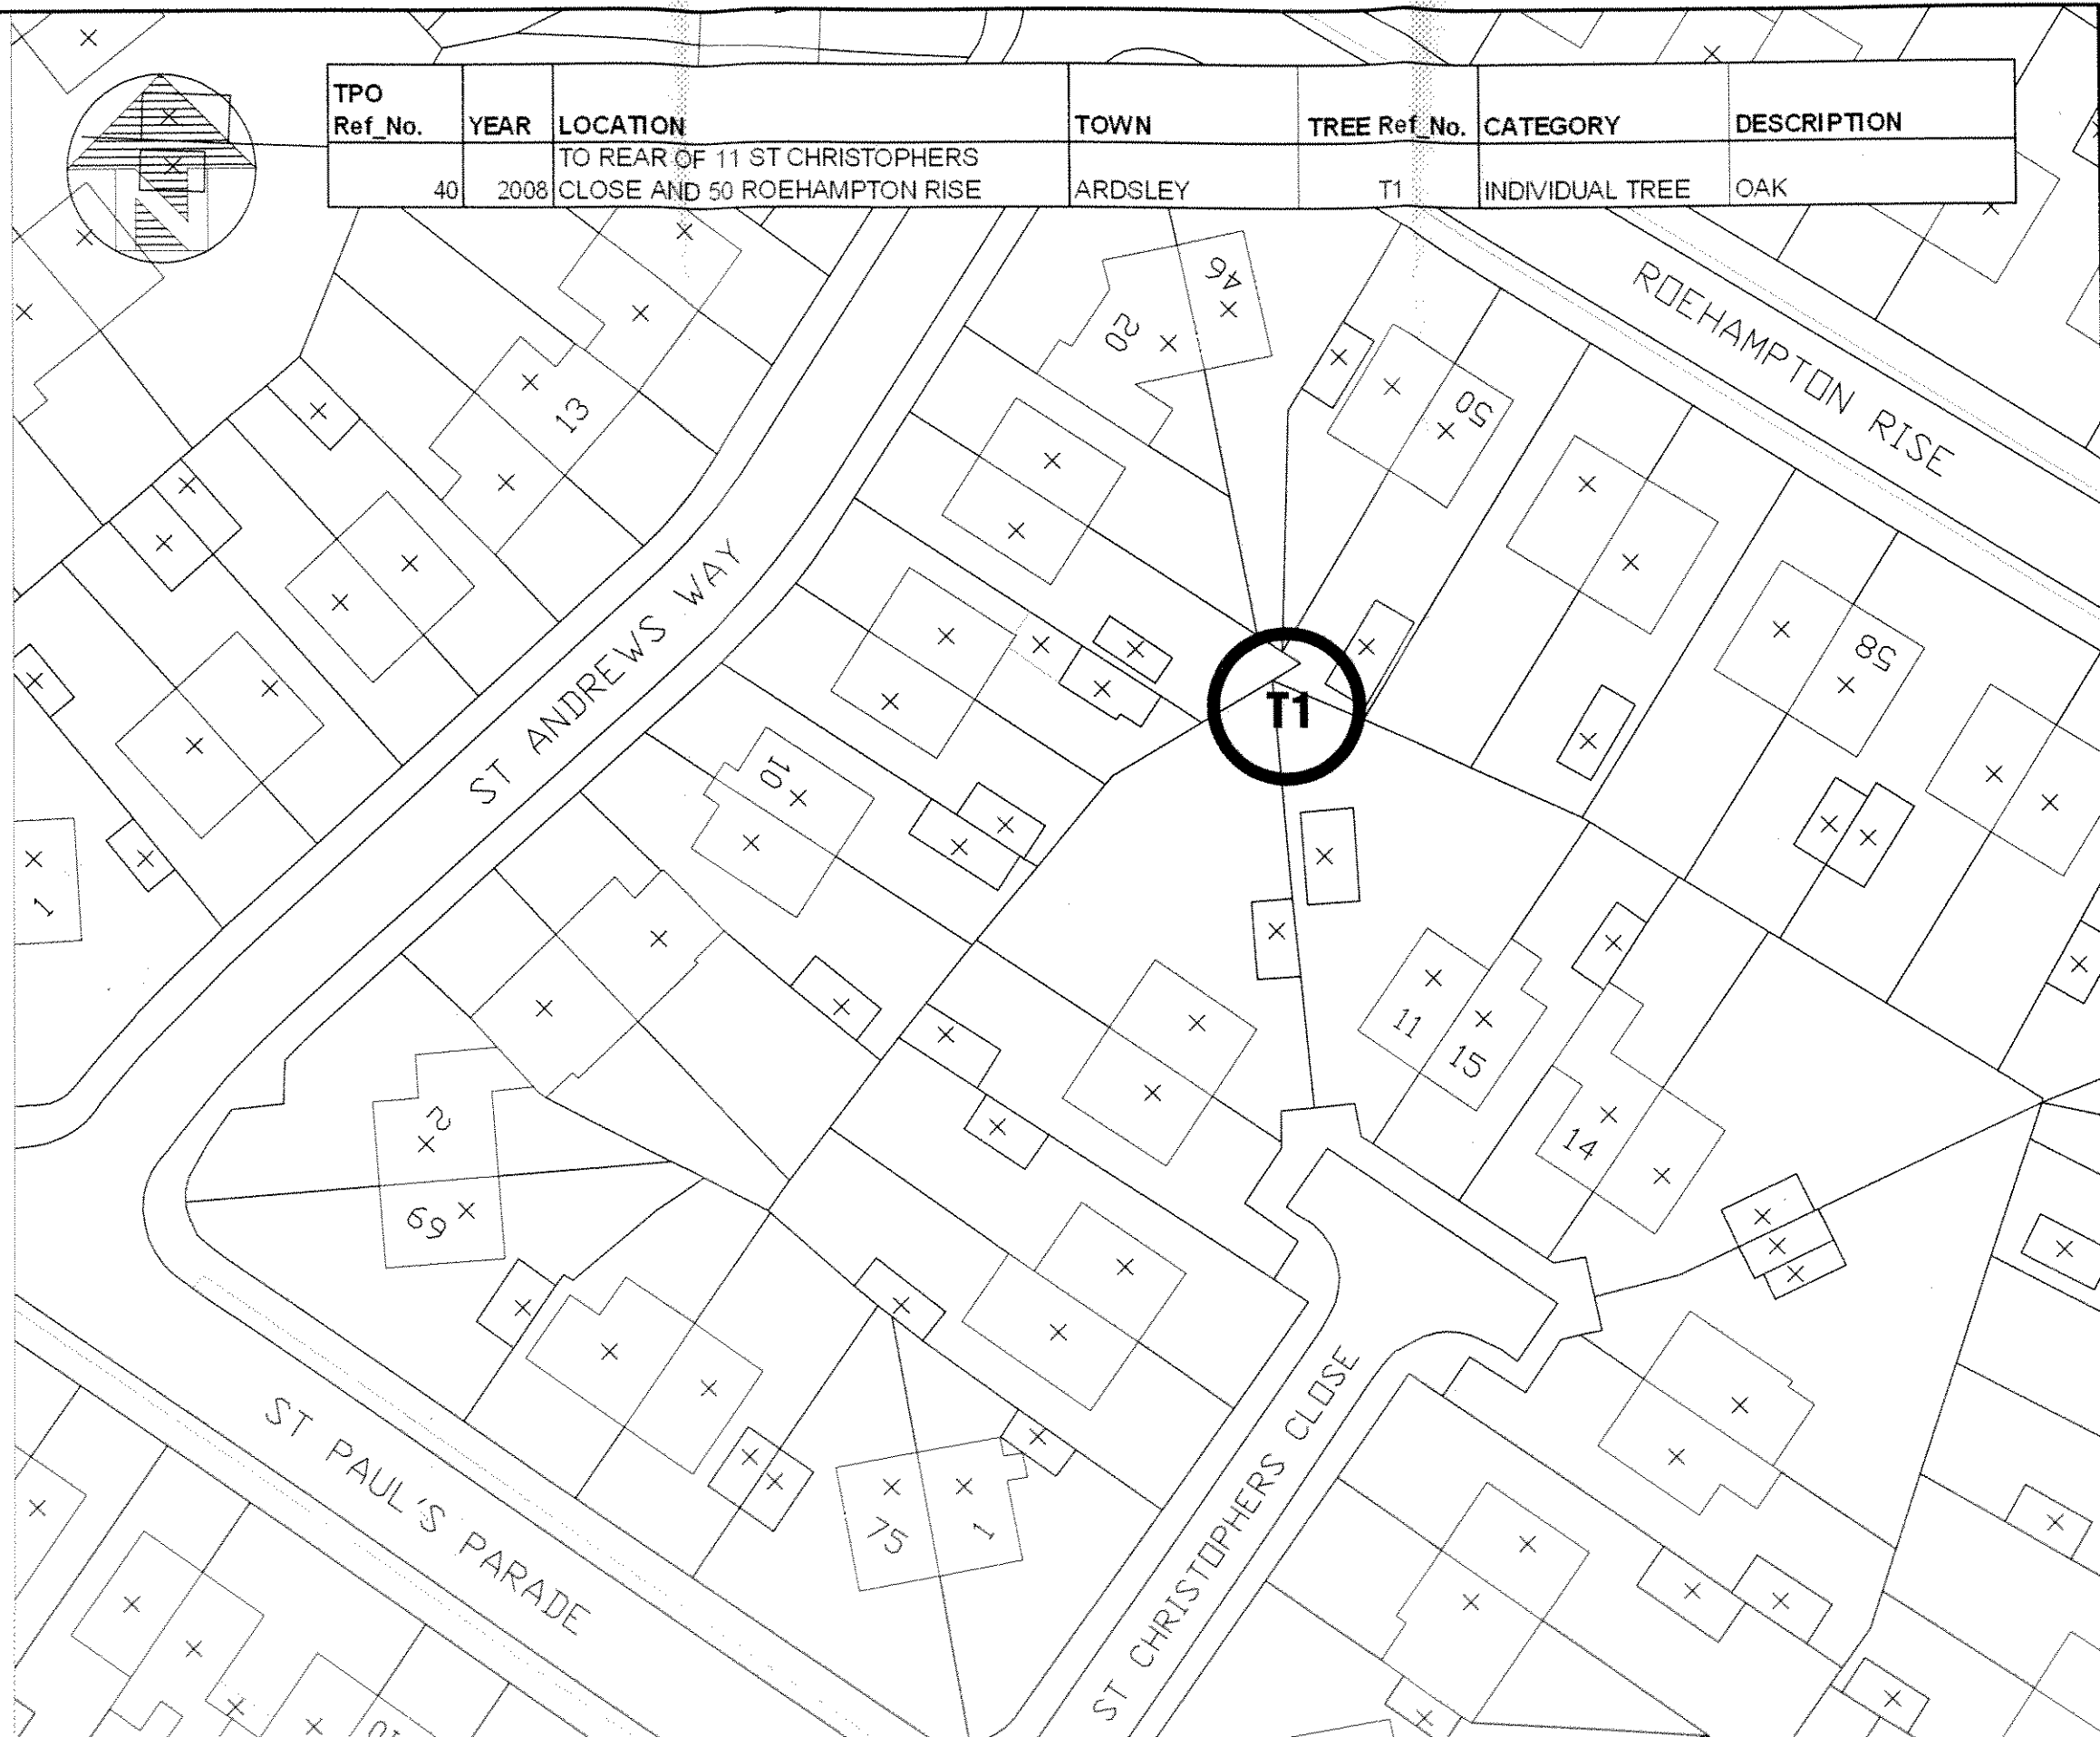

TPO Ref_No.	YEAR	LOCATION	TOWN	TREE Ref_No.	CATEGORY	DESCRIPTION
40	2008	TO REAR OF 11 ST CHRISTOPHERS CLOSE AND 50 ROEHAMPTON RISE	ARDSLEY	T1	INDIVIDUAL TREE	OAK



Project: **TOWN AND COUNTRY PLANNING (TREES) REGULATIONS 1999**

TREE PRESERVATION ORDER: 40/2008

NAME: TO REAR OF 11 ST CHRISTOPHERS CLOSE & 50 ROEHAMPTON RISE, ARDSLEY

This map is reproduced from Ordnance Survey material with the permission of Ordnance Survey on behalf of the Controller of Her Majesty's Stationery Office
 © CROWN COPYRIGHT
 Unauthorised reproduction infringes Crown Copyright and may lead to prosecution or civil proceedings
 LICENCE No. LA 10062264
 Date of Issue 2008

Scale
1:500

Drawn
ZW

Checked

Date
JUL08

File

Planning and Transportation Service
Assistant Director:
Stephen Moralee, BA (Hons), MBA
PO Box 604, Barnsley, S70 9FE.
Tel. (01226) 772601

Drawing No.

TPO 40/2008

©BMB