


PLANNING DRAWING

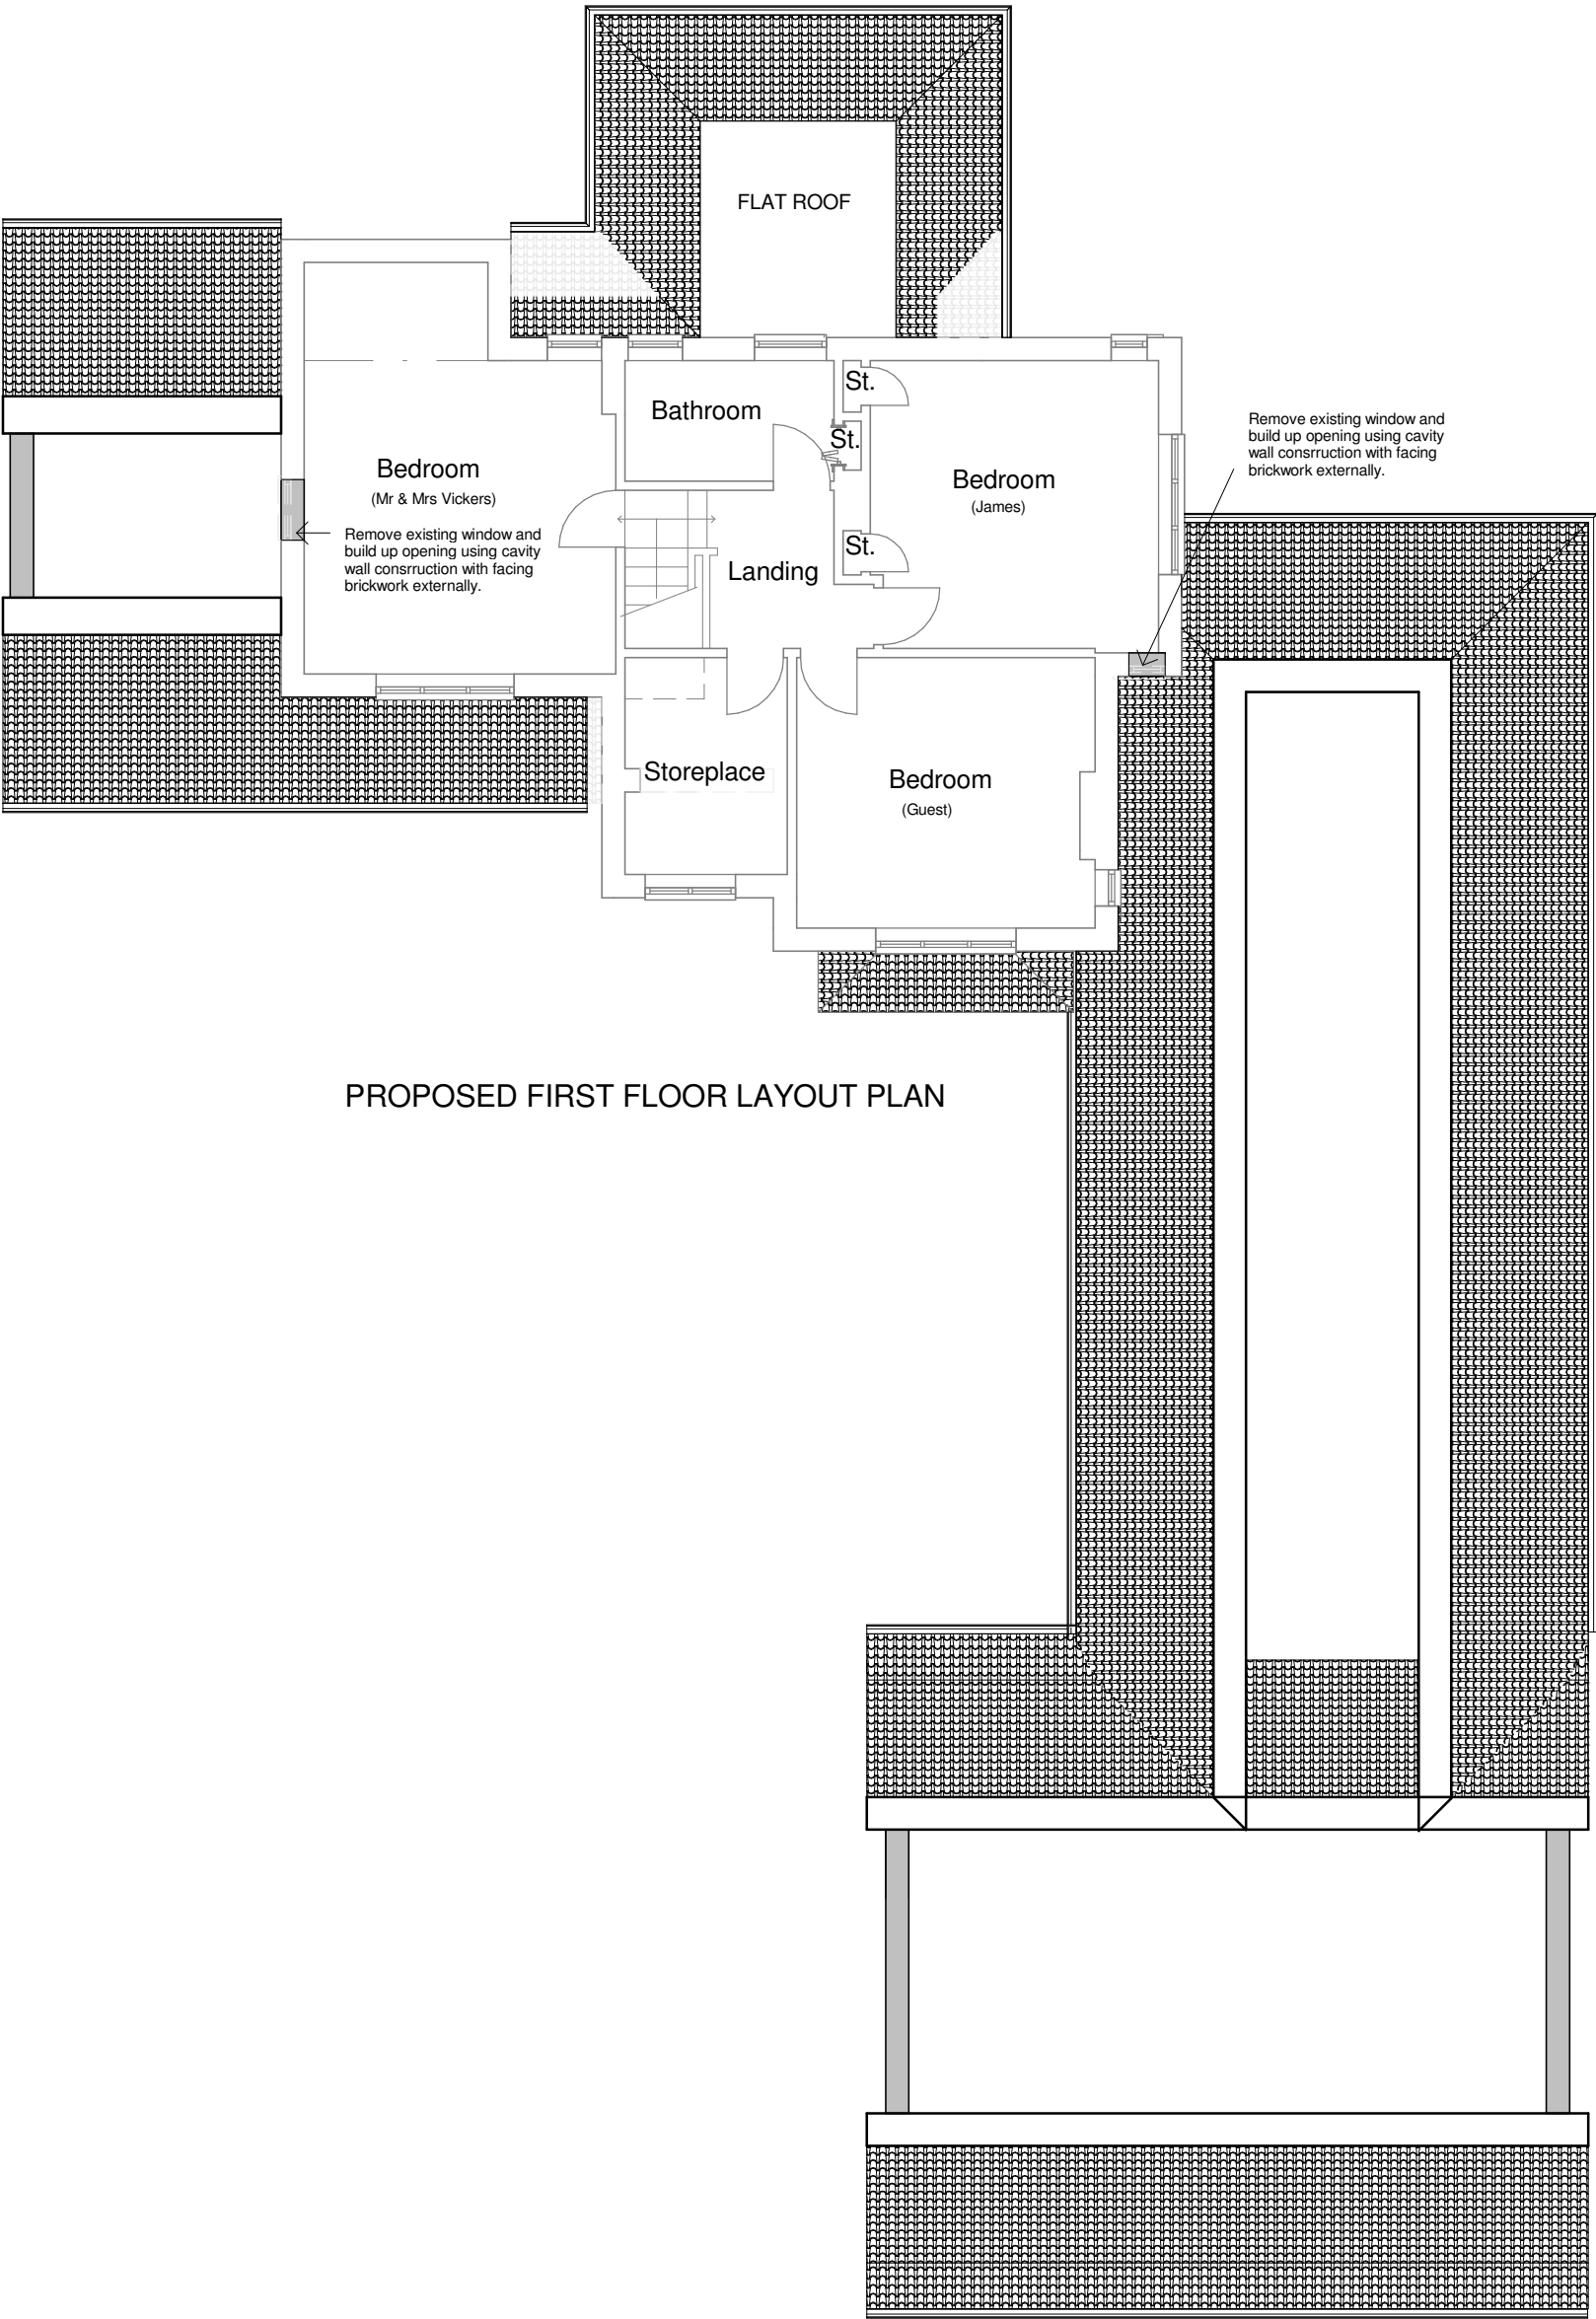

PROPOSED FIRST FLOOR LAYOUT PLAN



Chartered Surveyors
Designers for Disabled Individuals
Park House, Parkway, Holmes Chapel
Cheshire, CW4 7BA
W: www.stevendocker.co.uk T: 01477 544499
E: info@stevendocker.co.uk F: 01477 544433

Applicant
Master Kyle Jake Vickers

Contract
Westfield House, 2 Wellthorne Lane,
Ingbirchworth, Penistone

Drawing
Proposed First Floor Layout Plan

Drawn by ACJ	Checked by TD	Date Aug 2016
Drawing No CNC 2975 / 05	Rev *	Scale 1 : 100 Size A3

COPYRIGHT
This Drawing, design proposal and its content are protected by copyright and can only be used under license and with the expressed authority of Steven Docker Associates.