


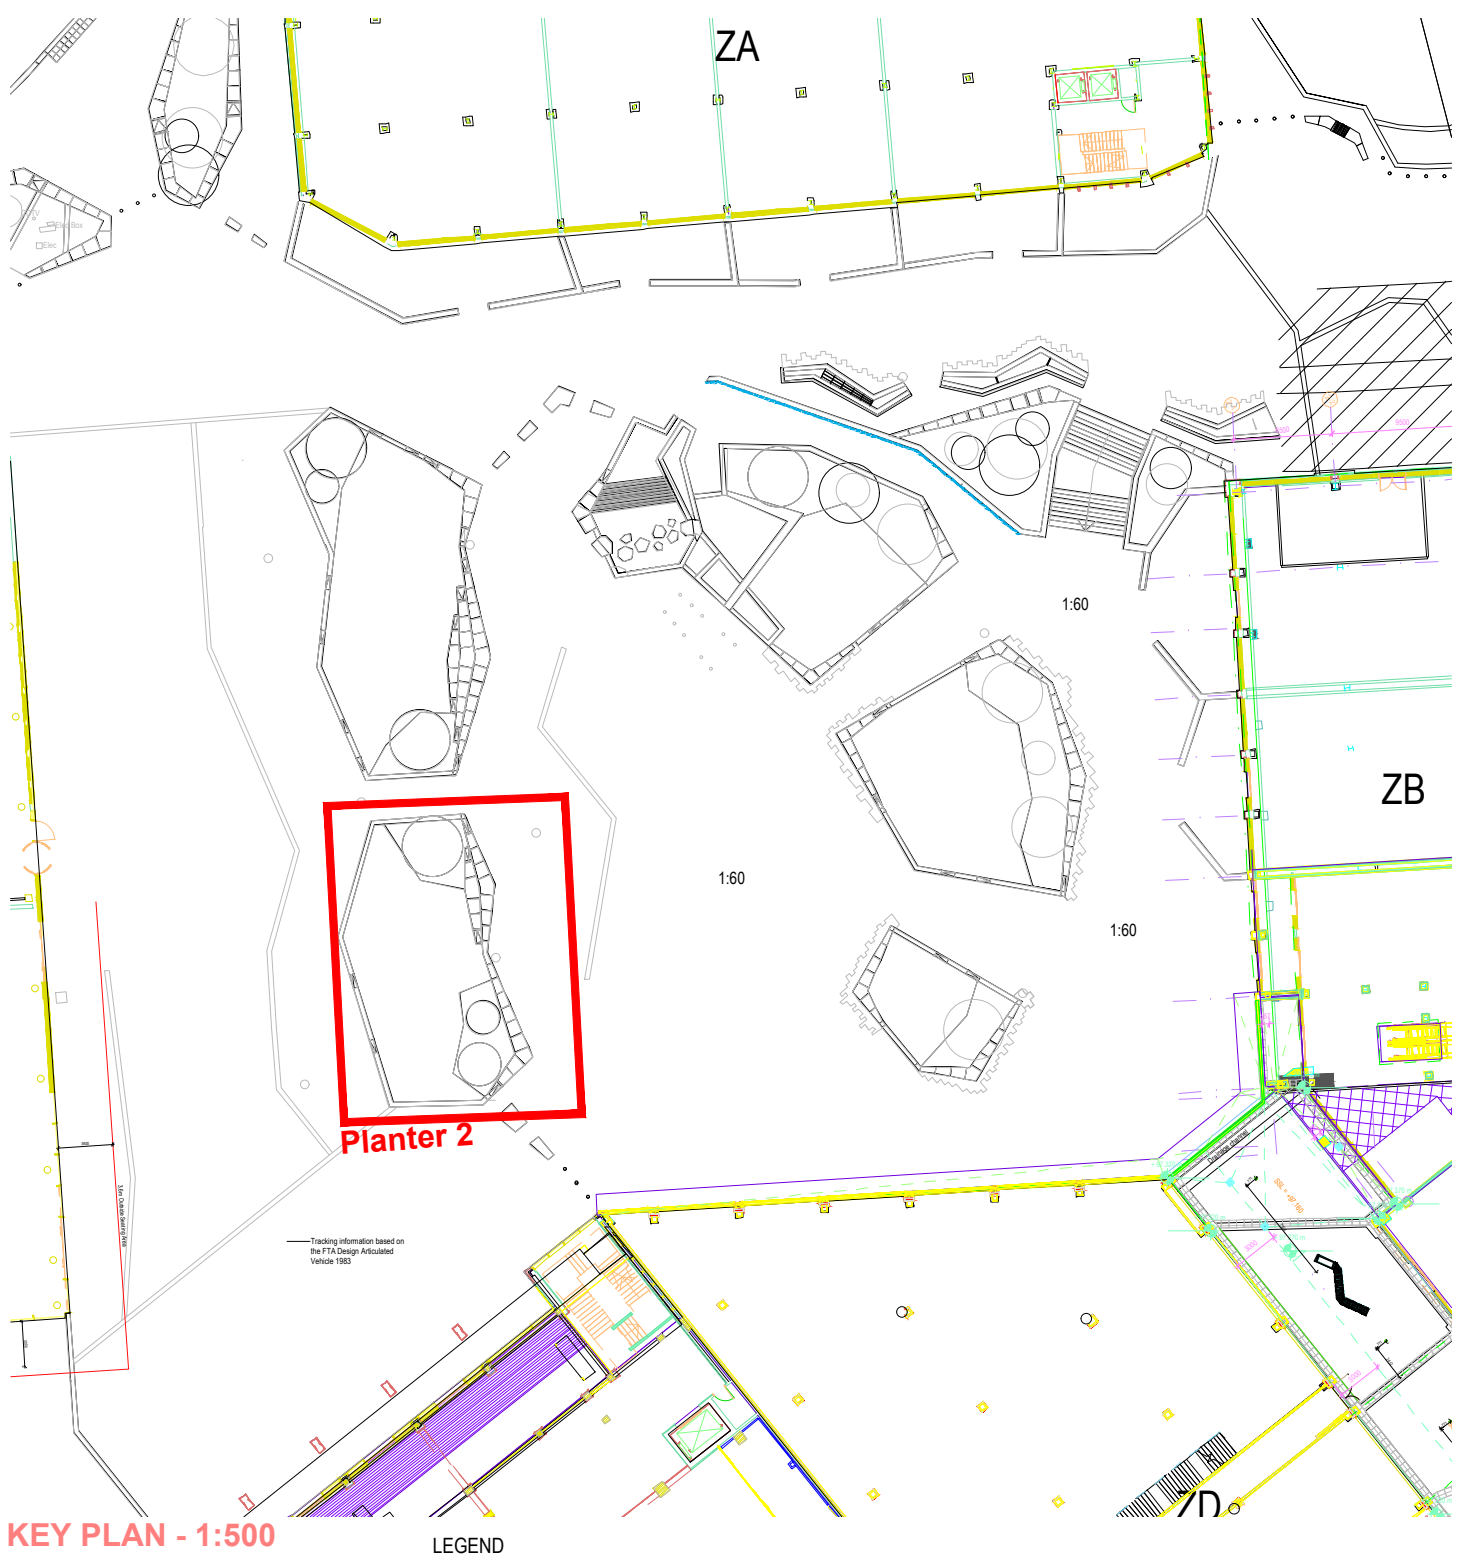


KEY PLAN - 1:500

LEGEND


- 1 P6 Paving Type 6 - NBS Q25 / 330
- 2 Linear Light Strip - See Lighting Engineers Details
- 3 W1 Wall Type 1 & Be1 Bench Type 1 - NBS Q50 / 220A
- 4 P17 Paving Type 17 - NBS Q25 / 310E
- 5 75mm depth Bark Mulch - NBS Q28 / 845
- 6 PL1 Planting Type 1 - See Planting Plans PL_00_08, PL_00_09, PL_00_10, PL_00_24, PL_00_25
- 7 E1 Edging Type 1 - Q10 / 200
- 8 G1 Grass Type 1 - NBS Q26 / 350A
- 9 P5 Paving Type 5 - NBS Q25 / 310
- 10 Bedding Mortar - See engineers details
- 11 Structural Slab - See engineers details
- 12 Waterproof membrane - See engineers details
- 13 K1 Kerb Type 1 - NBS Q10 / 120
- 14 K3 Kerb Type 3 - NBS Q10 / 120B
- 15 Stainless steel armrests - NBS Q50 / 220A
- 16 Bark mulch - NBS Q28
- 17 Base of W1 Wall Unit
- 18 Bedding sand layer - see engineers details
- 19 Topsoil - NBS Q28
- 20 Concrete Foundation - to engineers details
- 21 Cropped finish to front face of W1 Wall Type 1 - NBS Q50 / 220A
- 22 Angled Timber Backrest - NBS Q50/220A
- 23 Proposed Tree - NBS Q31 and Planting Plans PL_00_08, PL_00_09, PL_00_10, PL_00_24, PL_00_25
- 24 Flamed finish to granite to lower section of vertical face
- 25 W2 Wall Type 2 - NBS F10 / 110A
- 26 GBA - Glass Balustrade - NBS L37 / 160#
- 27 Stainless steel armrests - NBS Q50 / 220A

Note: For all below surface structural elements and drainage details refer to engineers drawings and specifications. For illustrative purposes only to demonstrate a design intent. Contractor's engineer to develop proposals to submit for approval


TYPICAL CROSS SECTION - Wall Type 1 [ref: W1] armrests with central support
Scale 1:20

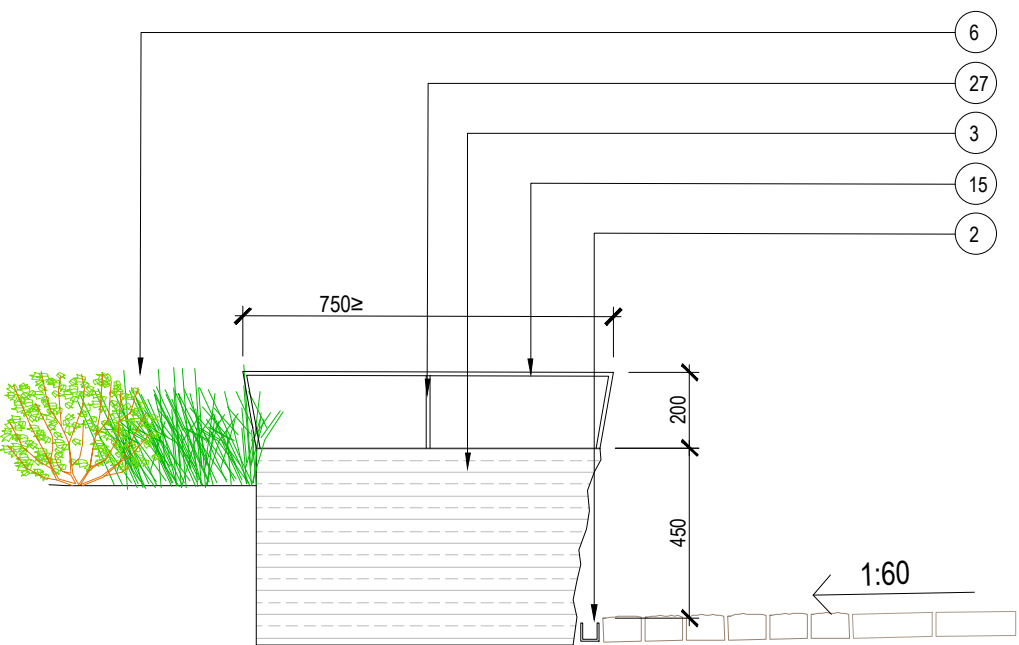


TYPICAL CROSS SECTION - Wall Type 1 [ref: W1] armrests with central support [bench area]
Scale 1:20

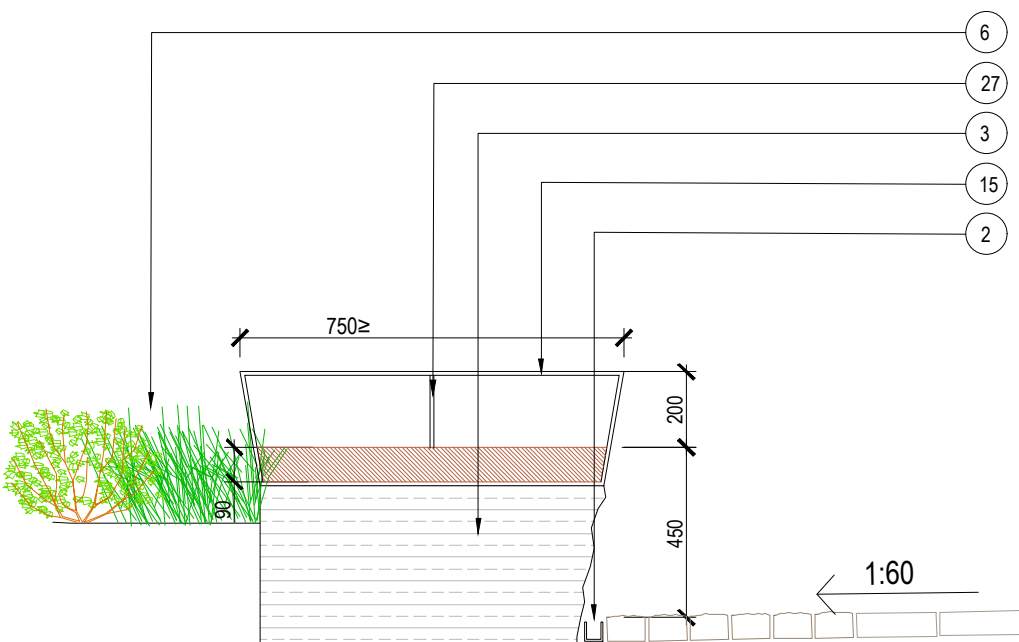


PLANTER 2 - Cross Section A-A
Scale 1:50

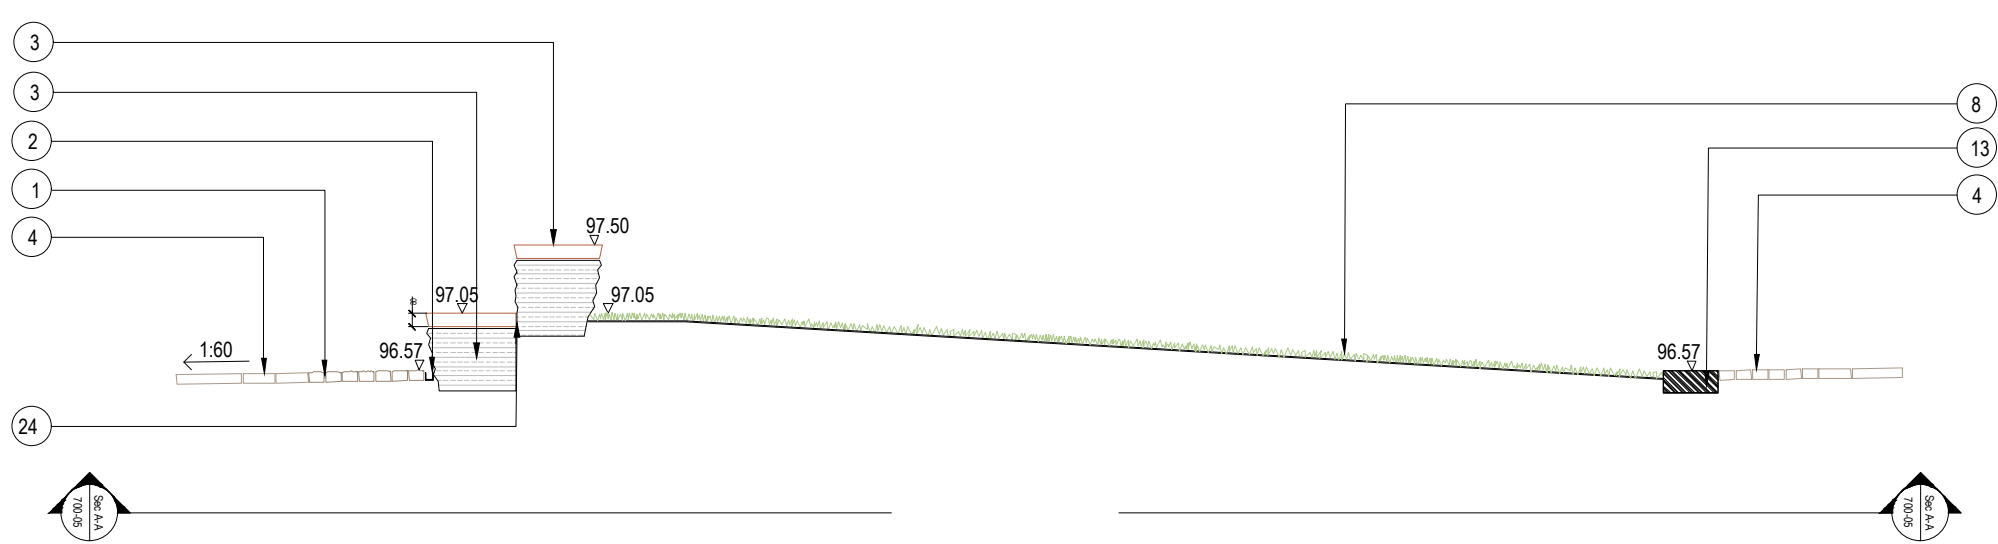

PLANTER 2 - Elevation A-A
Scale 1:50

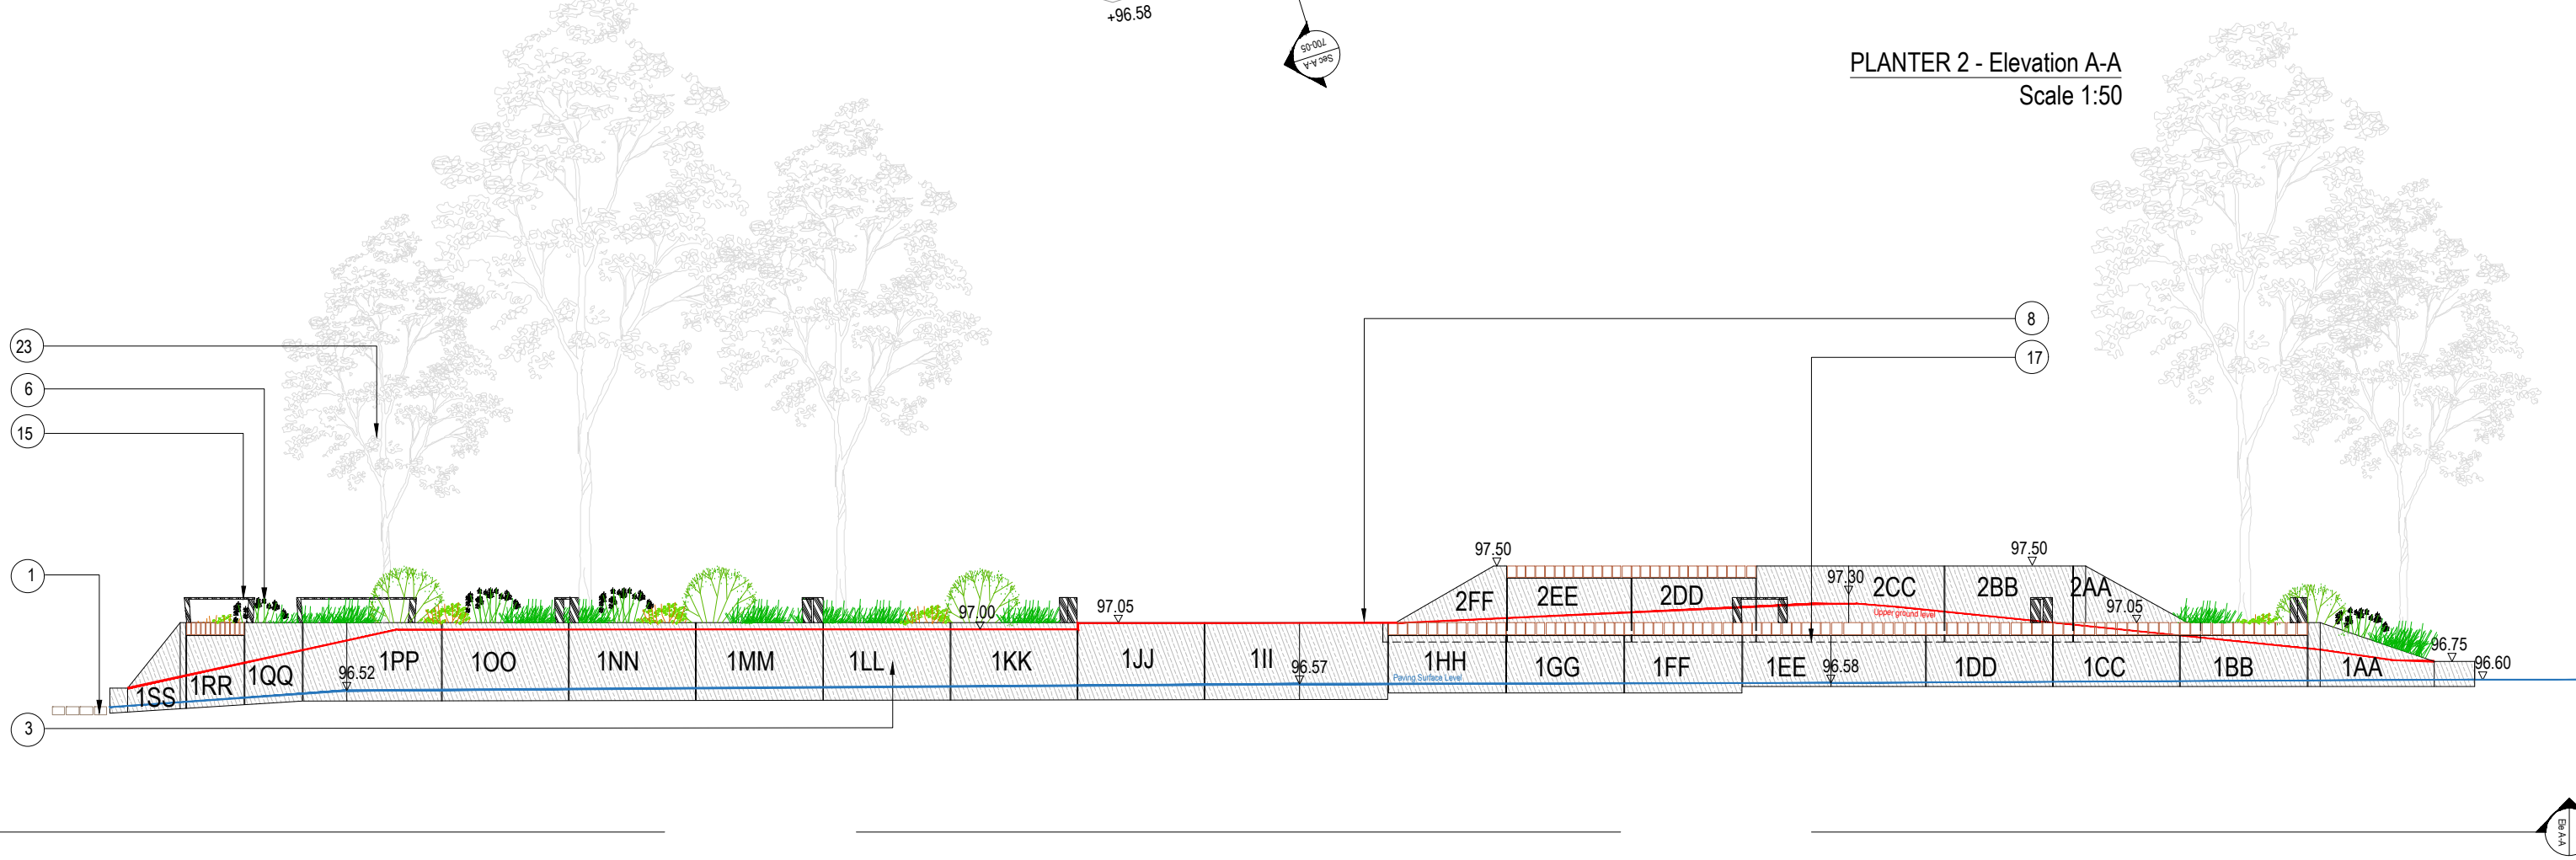

PLANTER 2 - Cross Section B-B
Scale 1:50

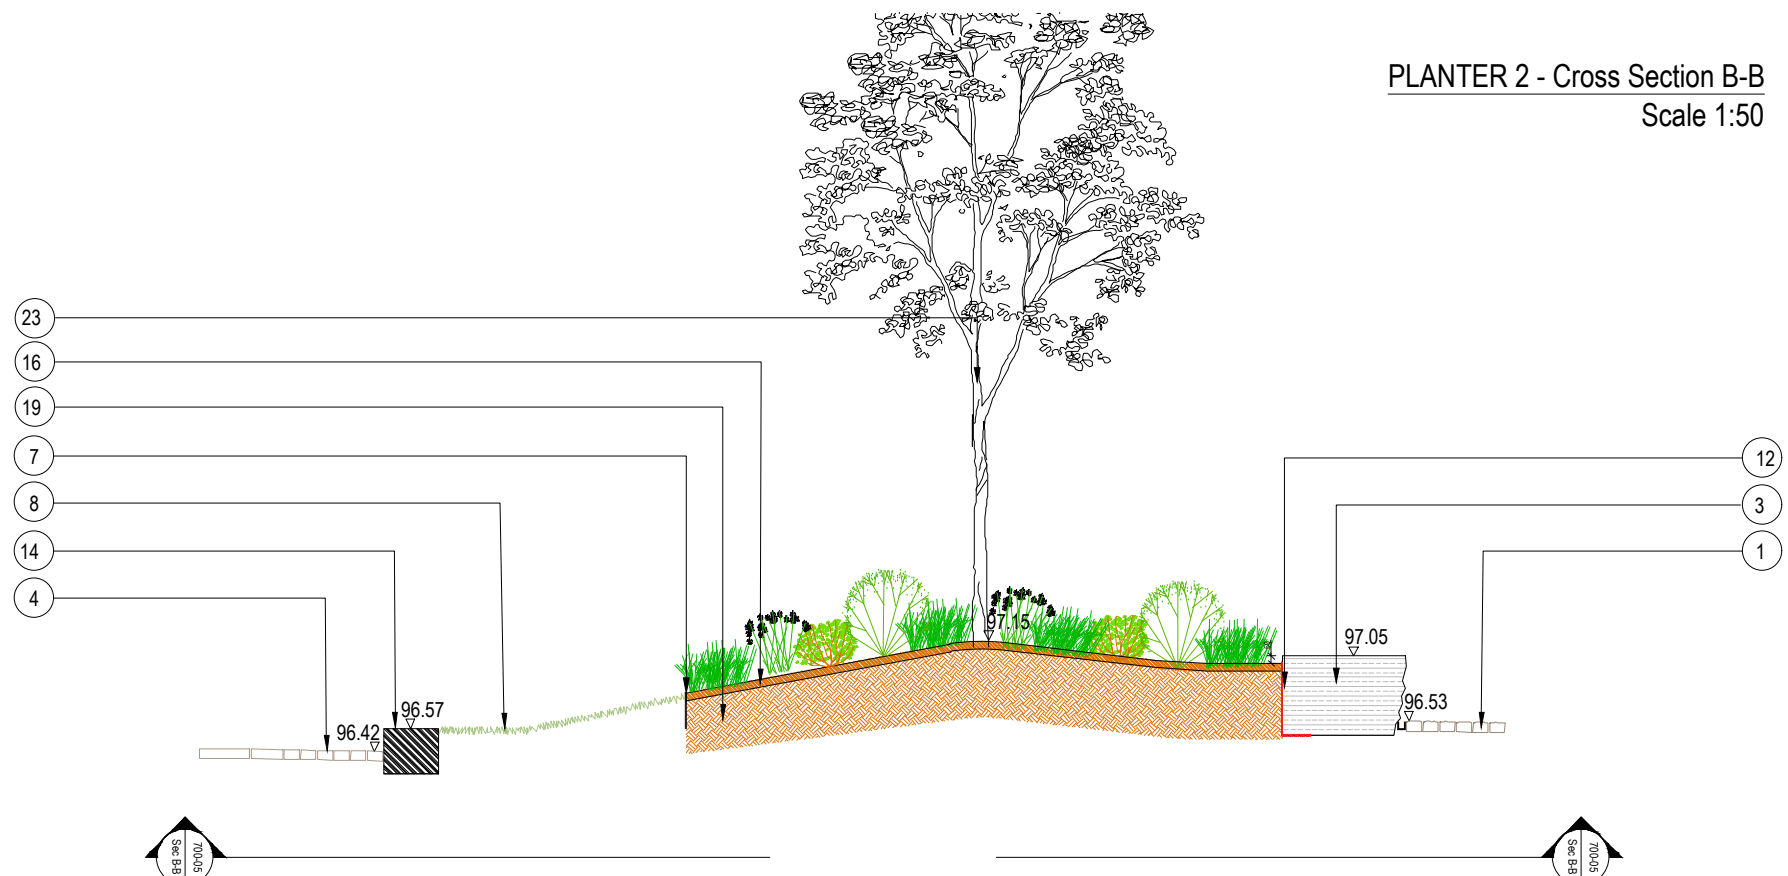

- Notes:
- This drawing is copyright.
 - Do not scale dimensions from this drawing.
 - This drawing is to be read in conjunction with all other relevant drawings.
 - All discrepancies on this drawing are to be reported to the architect.
 - Do not modify any element of this drawing.
 - Use drawing only for purpose(s) issued.

North Sign / Key Plan

The following external model files are included within this drawing:

Rev	Date	Revision Notes	Dn	Rv
D	24/05/20	CCP rotating planters 1 & 2 to face into square, avoiding clash between seating and market stalls	CL	CL
C	27/02/20	Status amended to Construction.	NV	CL
B	13/12/18	Status amended to Comment and Approval. Typical sections added for wall type W1 with armrest details. Legend updated.	DW	DMcK
A	03/10/18	New Cross sections and Elevations drawn. Amendments to unit dimensions in relation to paving surface levels	DMA	DW
Rev	Date	Revision Notes	Dn	Rv
Client / Contractor				

IBI Intelligence Buildings Infrastructure
www.ibigroup.com

Project
BARNSELY PUBLIC REALM

Drawing Title
WALL TYPE 1 DETAILS [RAISED PLANTER 2]
- MAIN SQUARE - [SHEET 1 OF 3]

Job Number 50035	Drawing Originated Date 27/02/2018	PAS 1192 Status Code -
Scale@A1 As Shown	Purpose CONSTRUCTION	Revision D
Drawing Number BBTC_IBI_N1_L_G700_DT_00_05		