



Scale 1:200

Site Compound

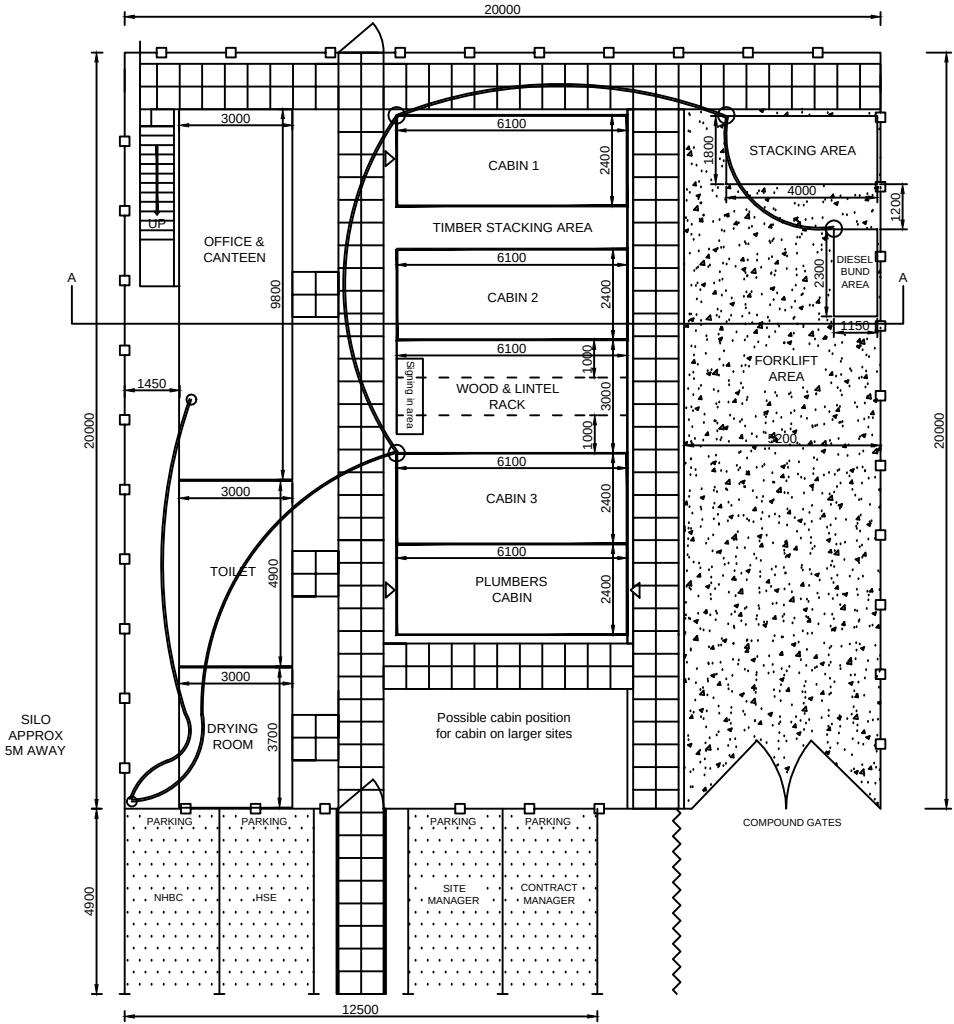


Scale 1:200

Car Park

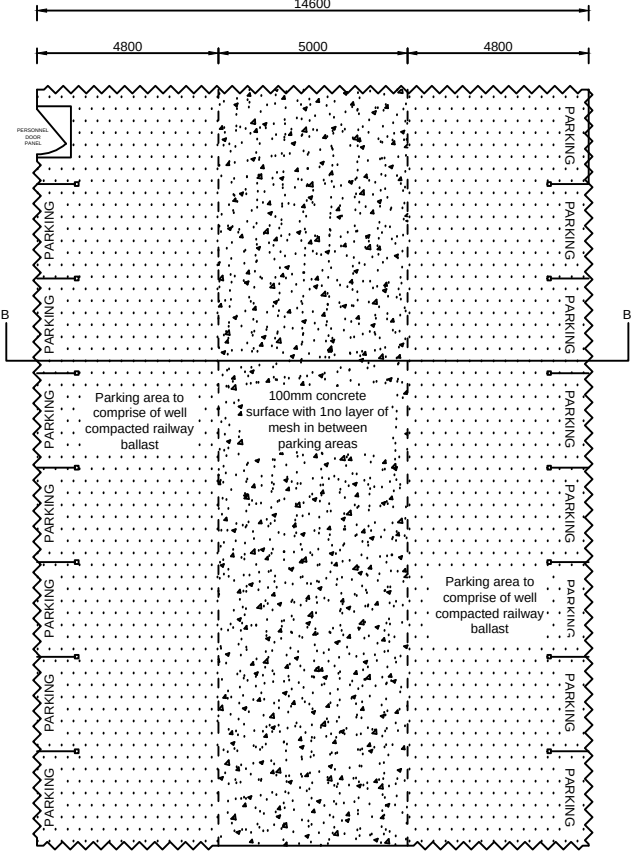


Scale 1:200

Storage area

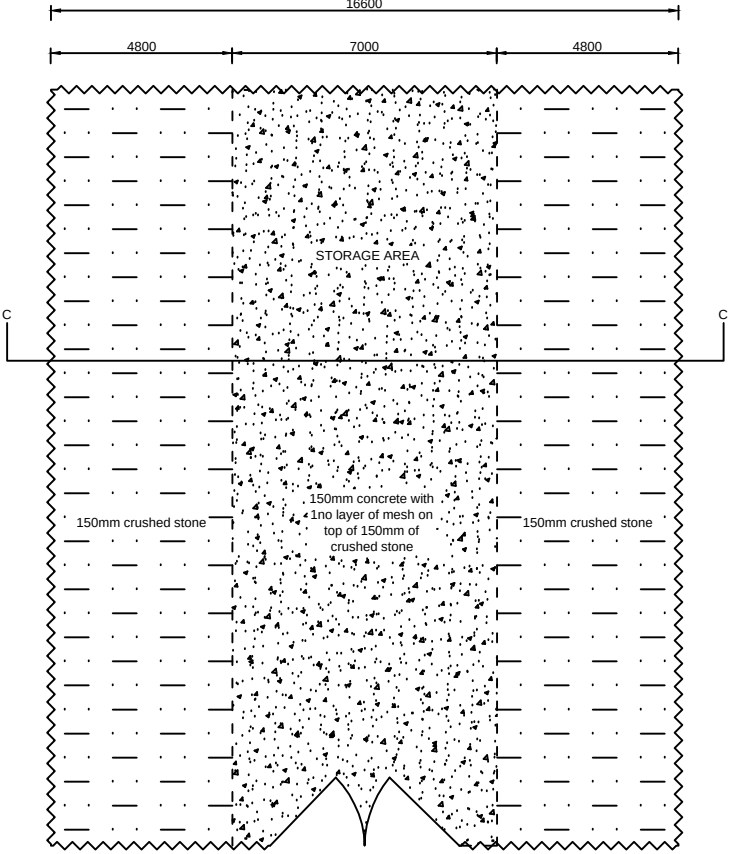

Scale 1:150

Silo Details

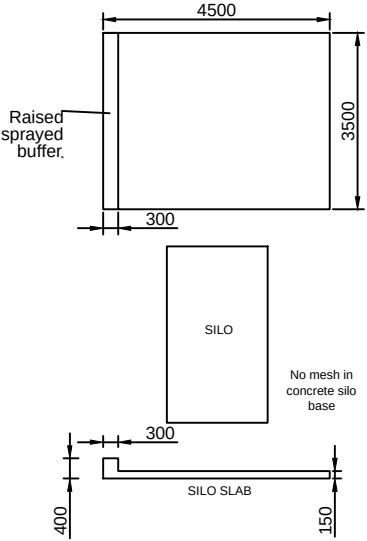

Construction Notes


- 600x600mm concrete flags
- 50mm Electric duct runs
- Gravel - 20mm washed white limestone via Marshalls Quarry in Maltby
- External lighting position
- Post rail - 1m x 25mm x 100mm
- 2m herace fencing attached to posts.
- Electric points

Hatches Key

- Stone (see annotation for type)
- Gravel
- Concrete
- Railway Ballast via Cemex installed at a minimum depth of 100mm on 150mm MOT type 1.


Scale 1:100

Section A-A

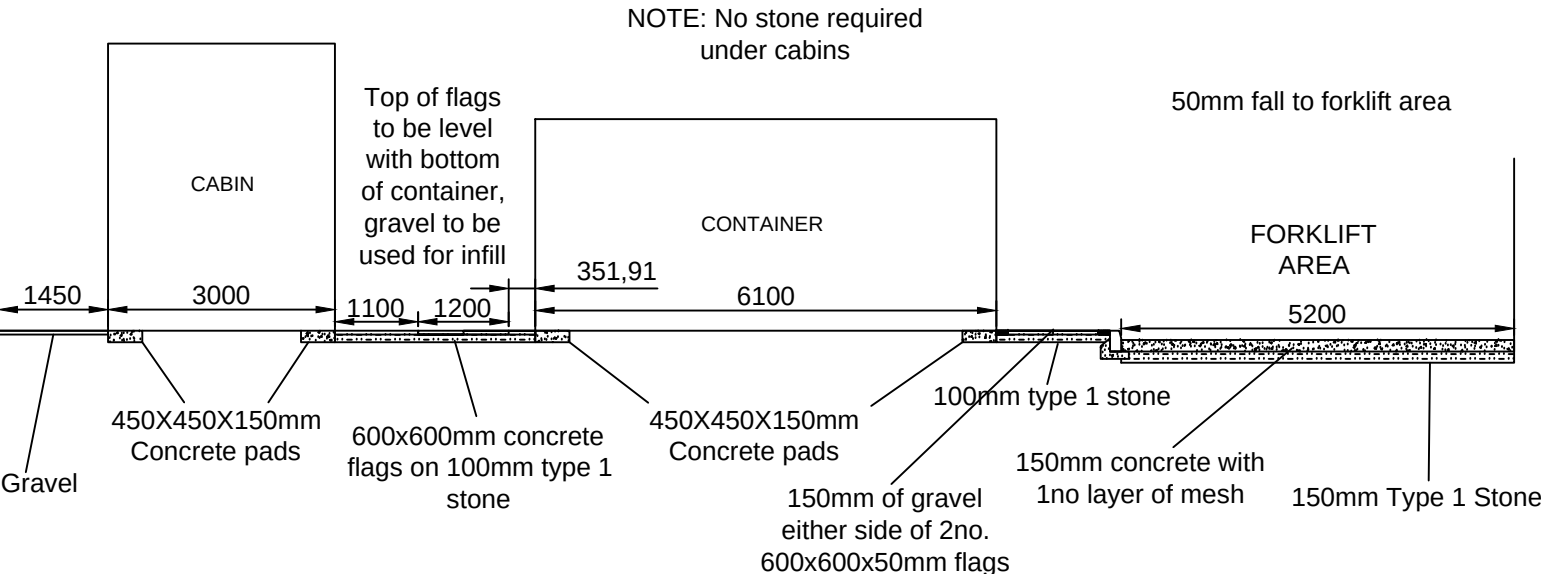

Scale 1:150

Section B-B

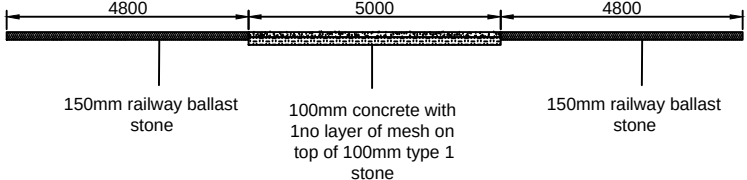

Scale 1:150

Section C-C

