

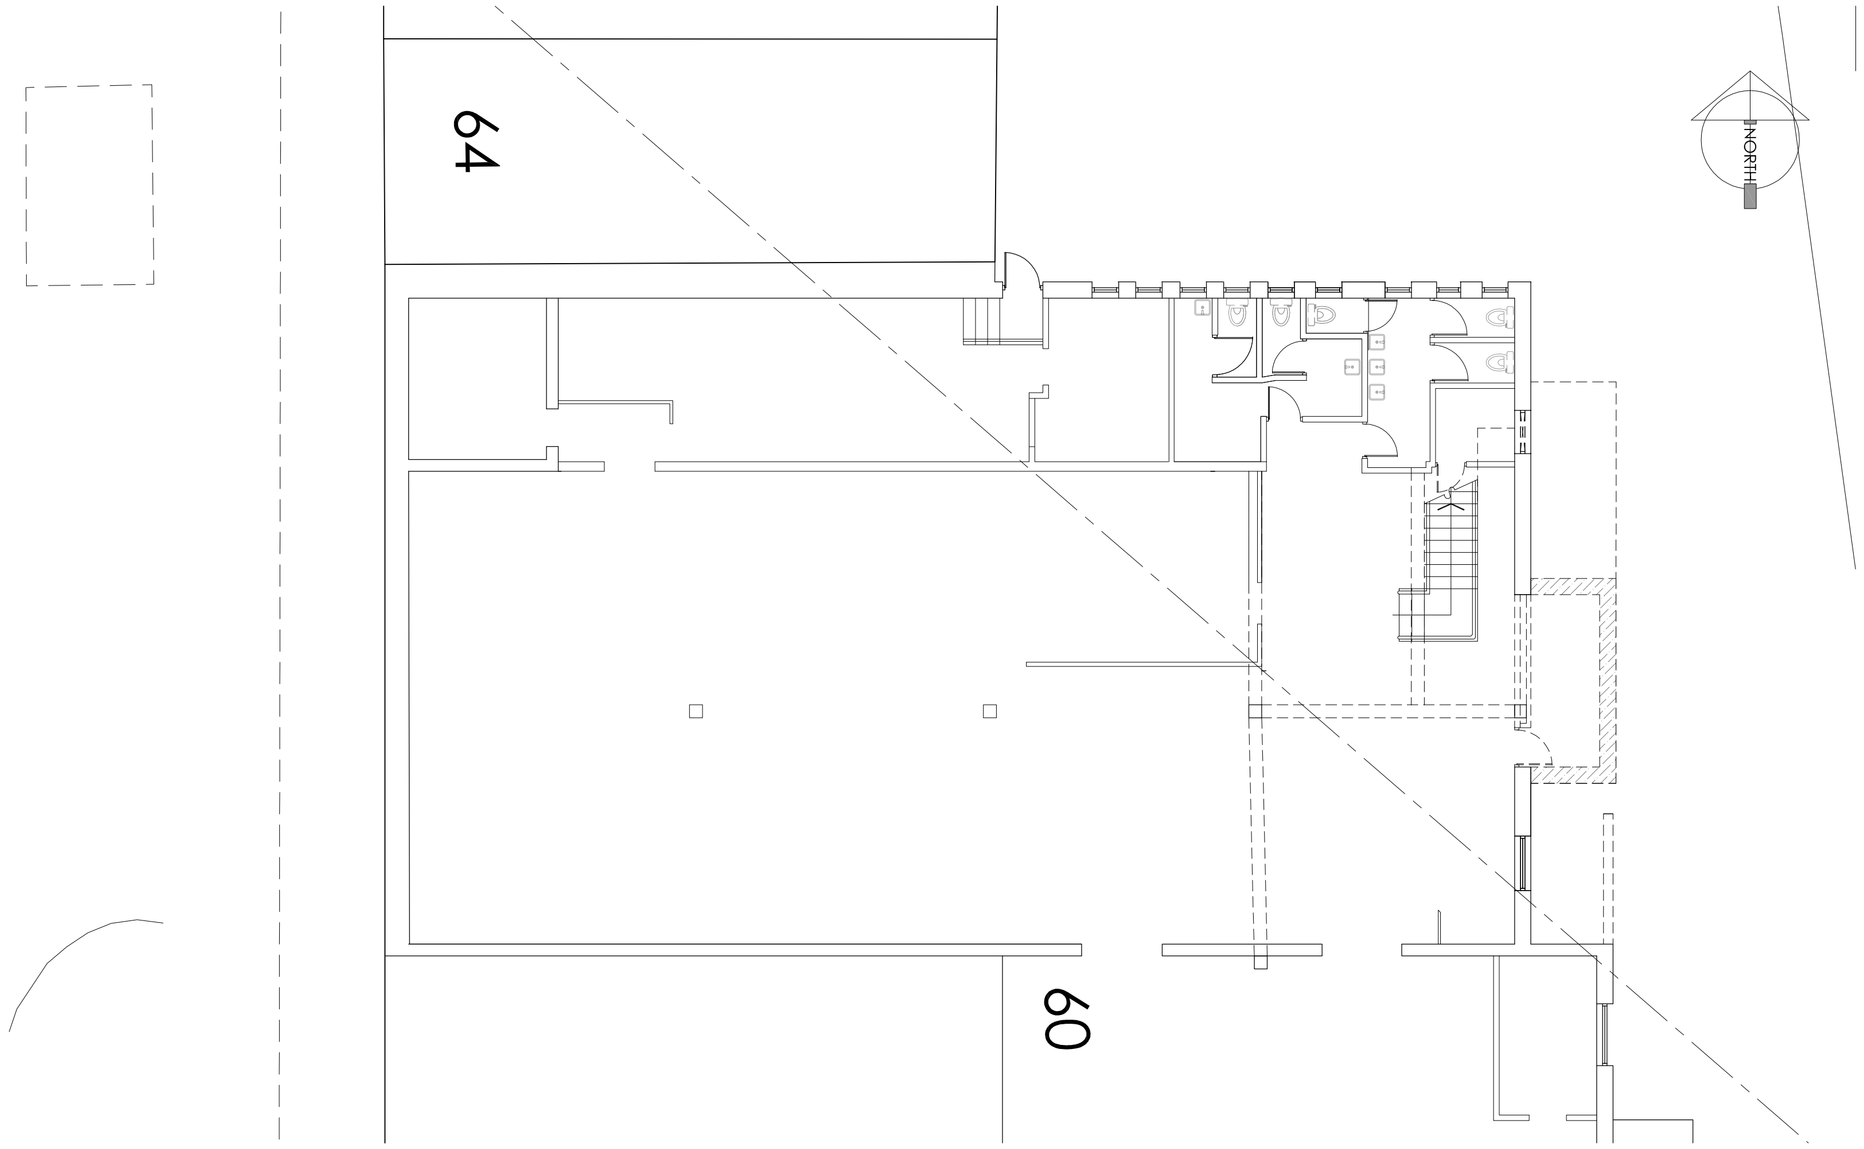


1:100 SCALE EXISTING BUILDING PLAN - Lower Ground Floor

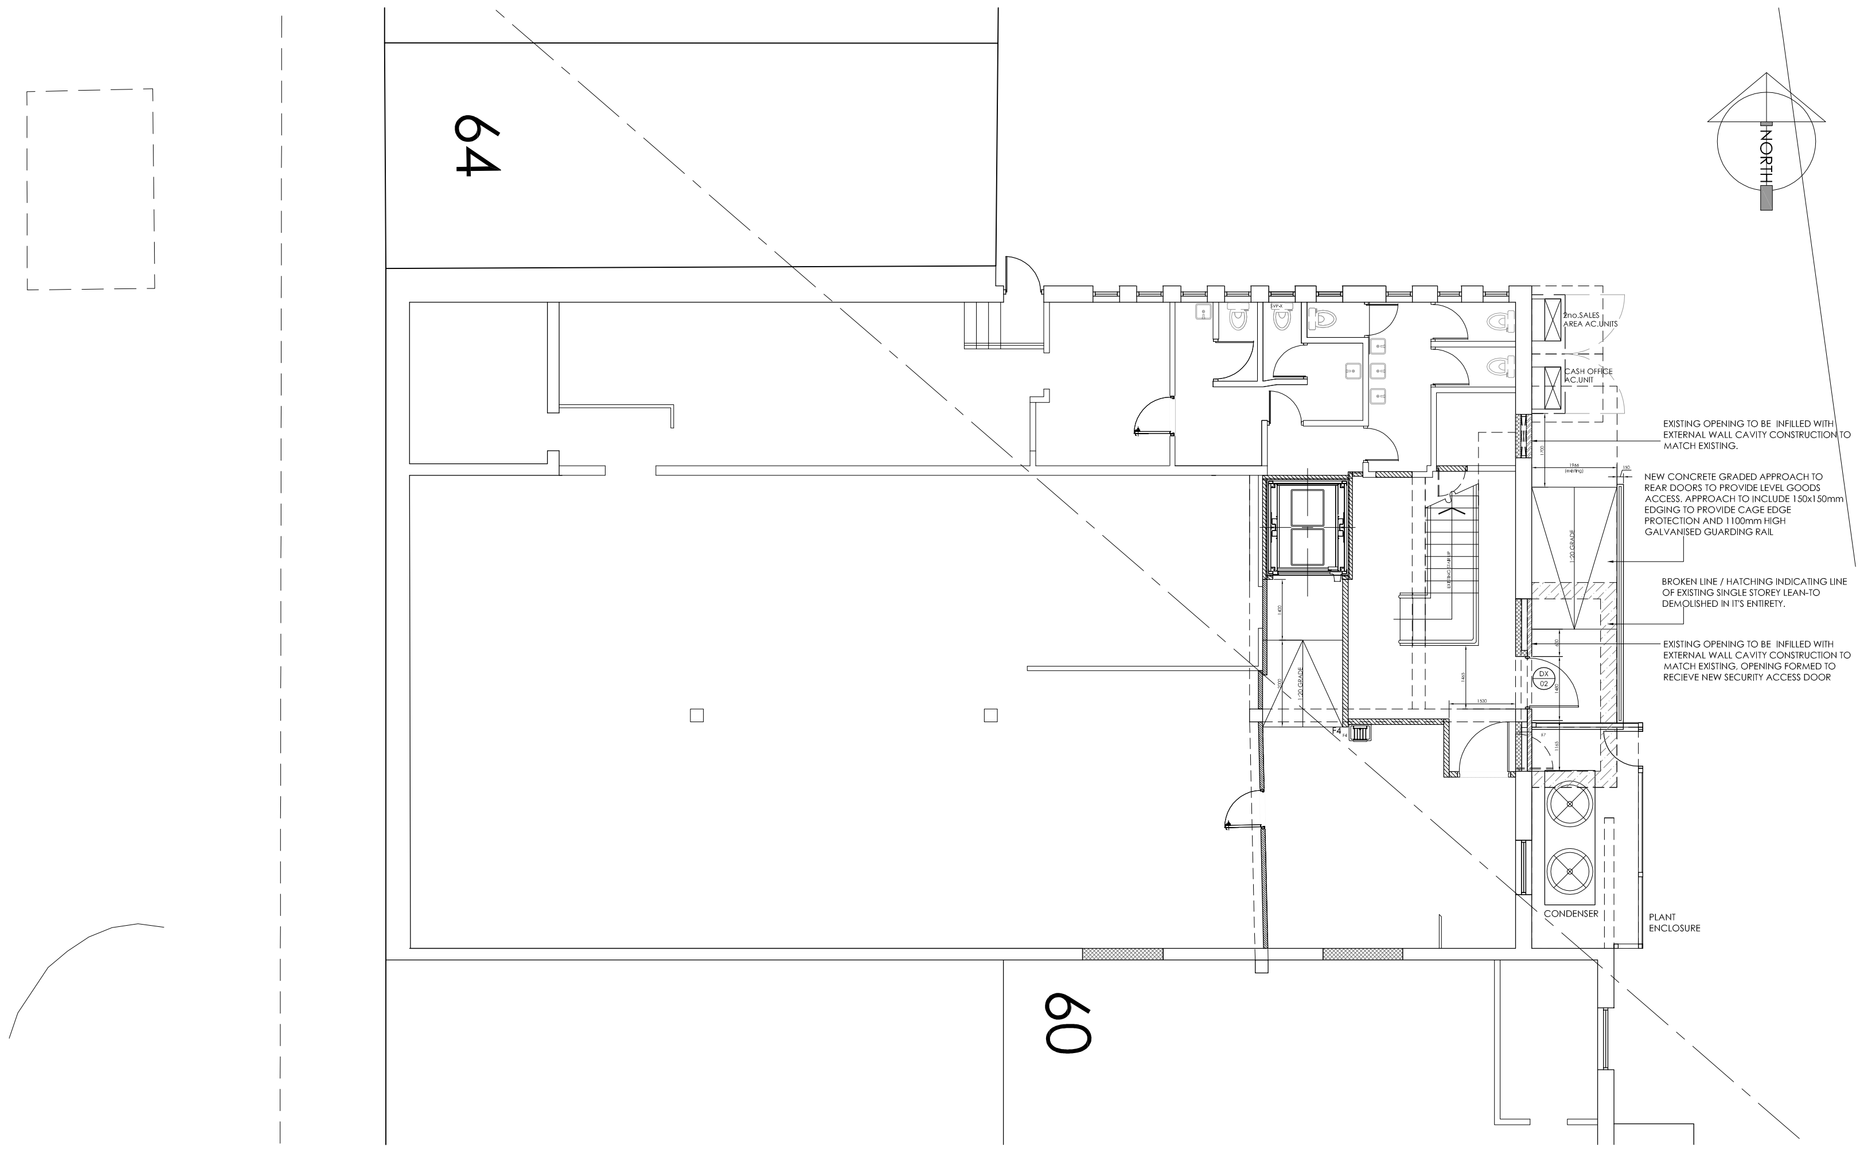


1:100 SCALE PROPOSED BUILDING PLAN - Lower Ground Floor

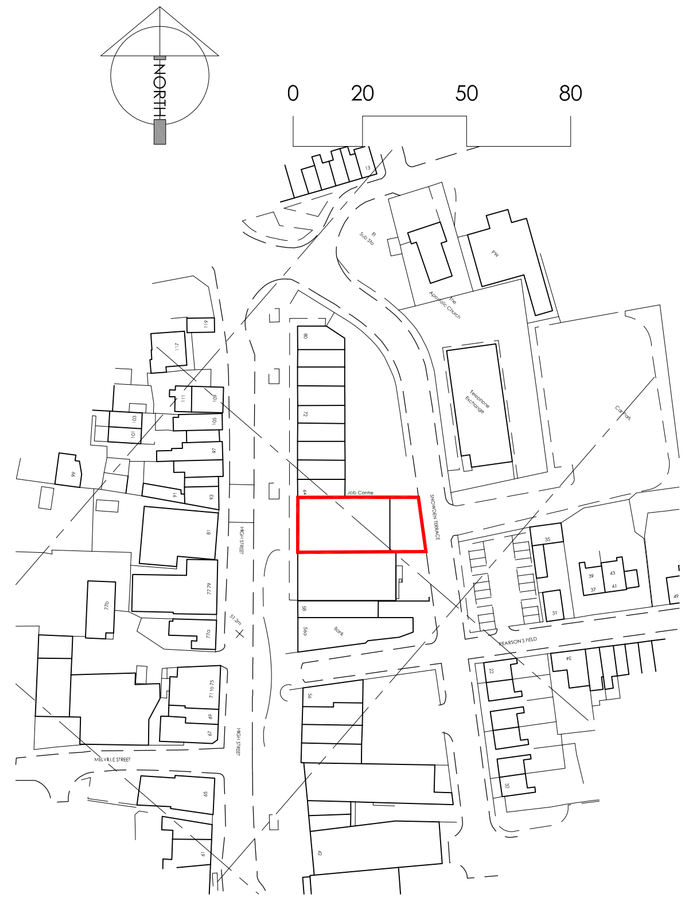

1:1250 SCALE LOCATION PLAN

DENOTES AREA SUBJECT TO THIS APPLICATION

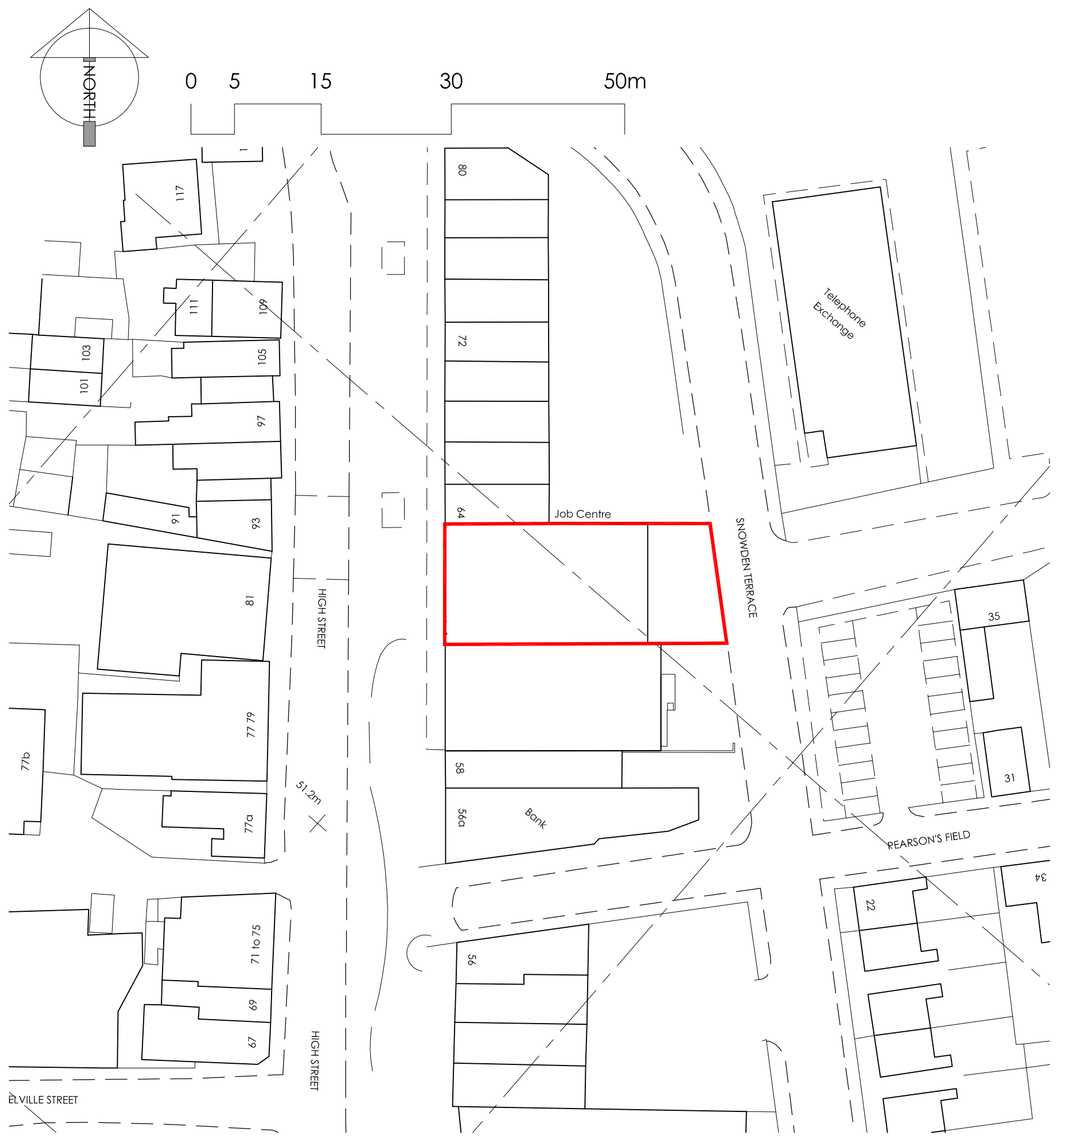

1:500 SCALE BLOCK PLAN

archer architects

Copyright Archer Architects. All dimensions to be verified on site.

Schedule of materials and proposals

SHOP FRONTS, INCLUDING AUTOMATIC BI-PARTING DOORS(DX01)FRAMES TO BE PPC ALUMINIUM FINISHED DUSTY GREY TO RAL7037. GLAZING TO INCORPORATE MANIFESTATIONS AS REQUIRED BY THE BUILDING REGULATIONS.

B1 1000mm HIGH STAINLESS STEEL RAM-RAID BOLLARDS SET @ CENTRES TO PROVIDE 1200MM CLEAR ACCESS WIDTH FOR DDA REQUIREMENTS AND NOT TO EXCEED 1400MM CENTRES FOR RAM RAID PROTECTION.

STEEL FACED SECURITY DOORS TO BE PAINT FINISHED, COLOUR DUSTY GREY TO RAL7037

EXISTING REAR SINGLE STOREY EXTENSION WITH LEAN-TO ROOF TO BE DEMOLISHED AND AREA MADE GOOD TO RECEIVE NEW ACCESS RAMP AND STOCK DOOR INSTALLED TO PROVIDE GOODS IN ACCESS TO LWR. GROUND FLOOR STORAGE AREA.

For PLANNING Purposes

Revision: By Approved

archer architects
Office 7, Gateway 1000
Arlington Business Park
Whittle Way
Stevenage
Hertfordshire
SG1 2FP

t: 01438 749400
f: 01438 749591
e: arc@archer.uk.com
www.archerarchitects.co.uk

Client:
TESCO EXPRESS

Project:
62 HIGH STREET
WOMBWELL

Drawing Title:
EXISTING AND PROPOSED BUILDING PLAN - LWR GROUND MAIN APPLICATION

Scale:	Date:	Drawn:	Checked:
1:100@A1	24.06.2010	CA	

Project No:	Drawing No:	Revision:
3746	(P)103-0	