



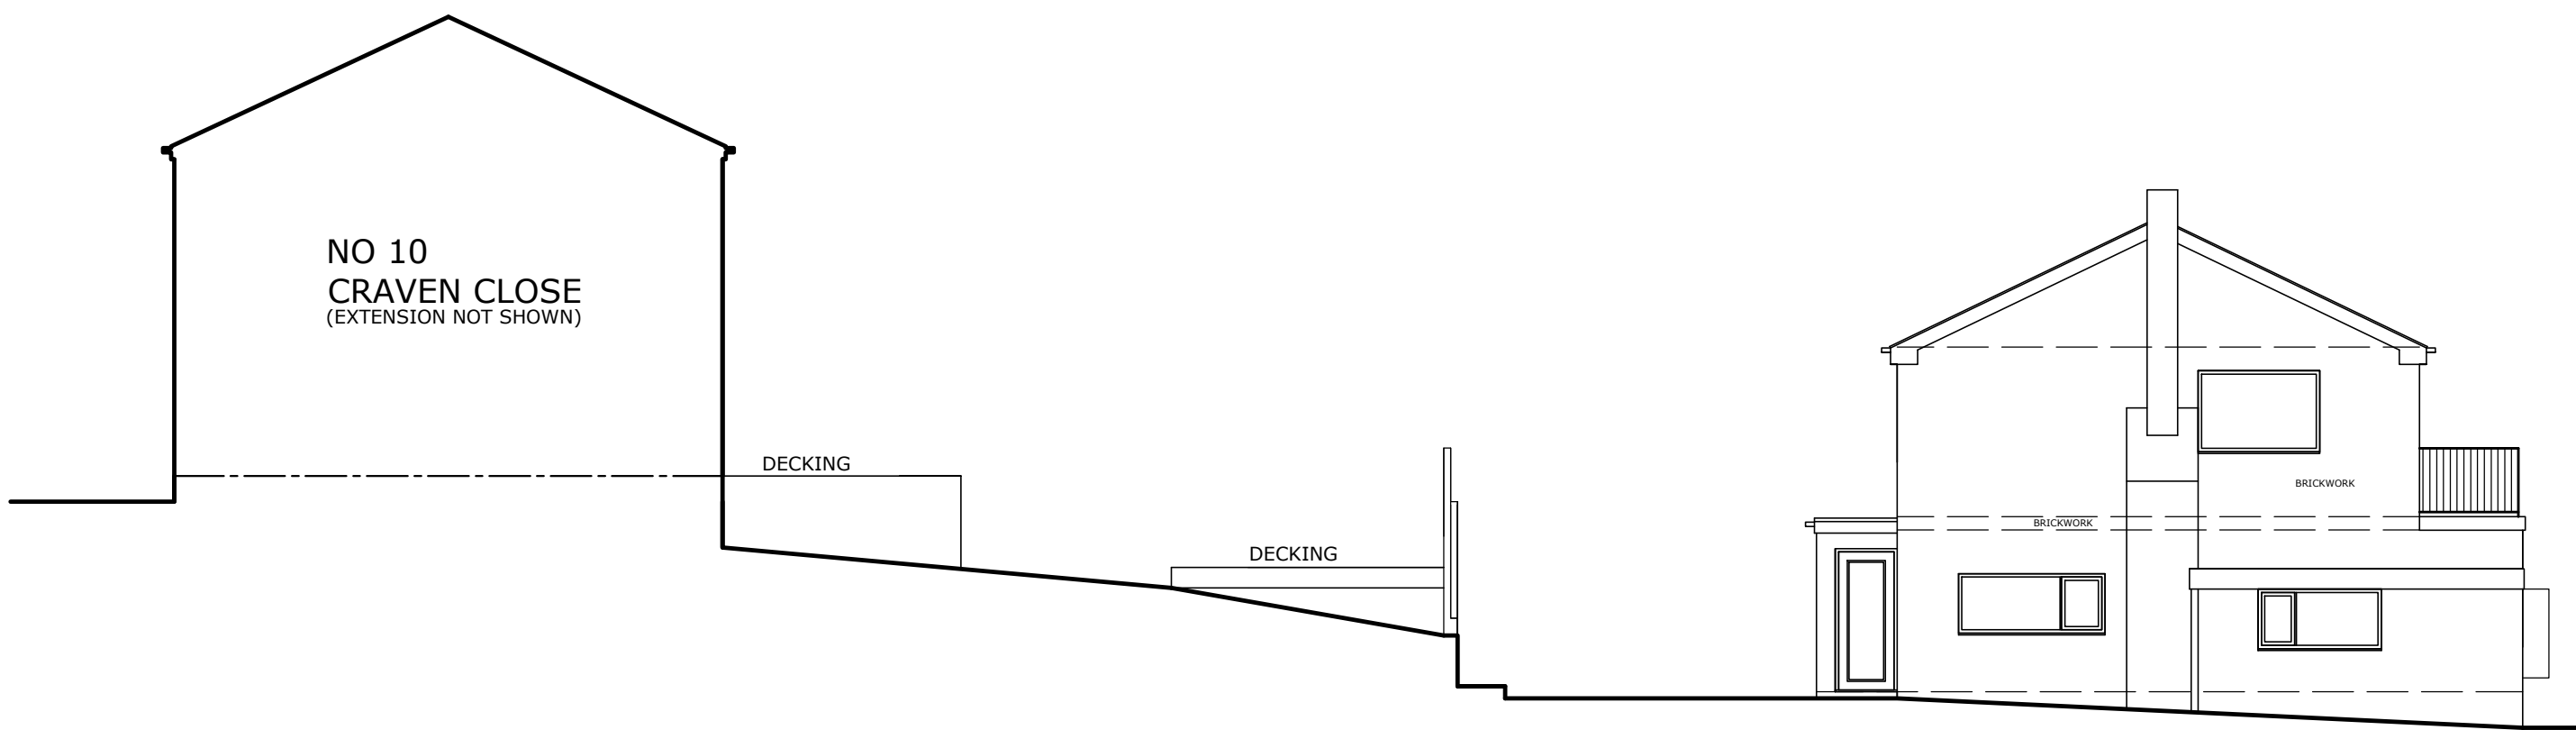

SITE SECTION AS EXISTING
SCALE 1:100

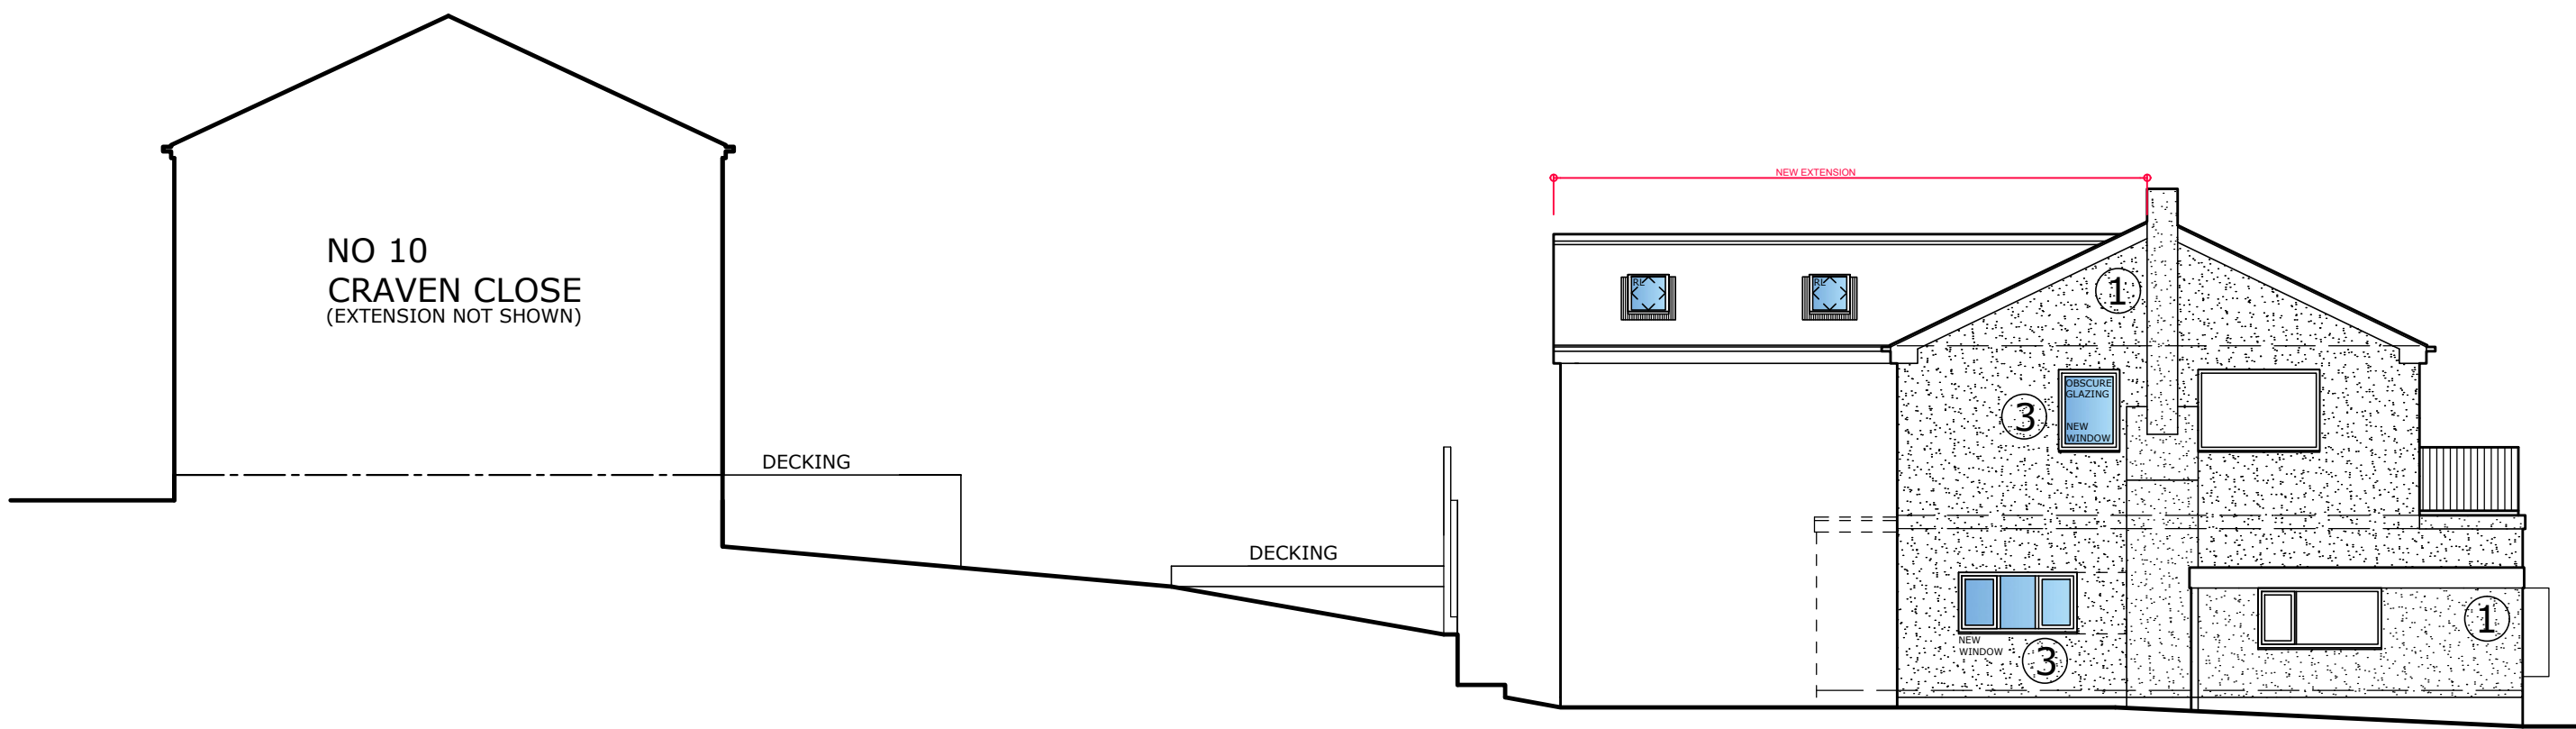

SITE SECTION AS PROPOSED
SCALE 1:100