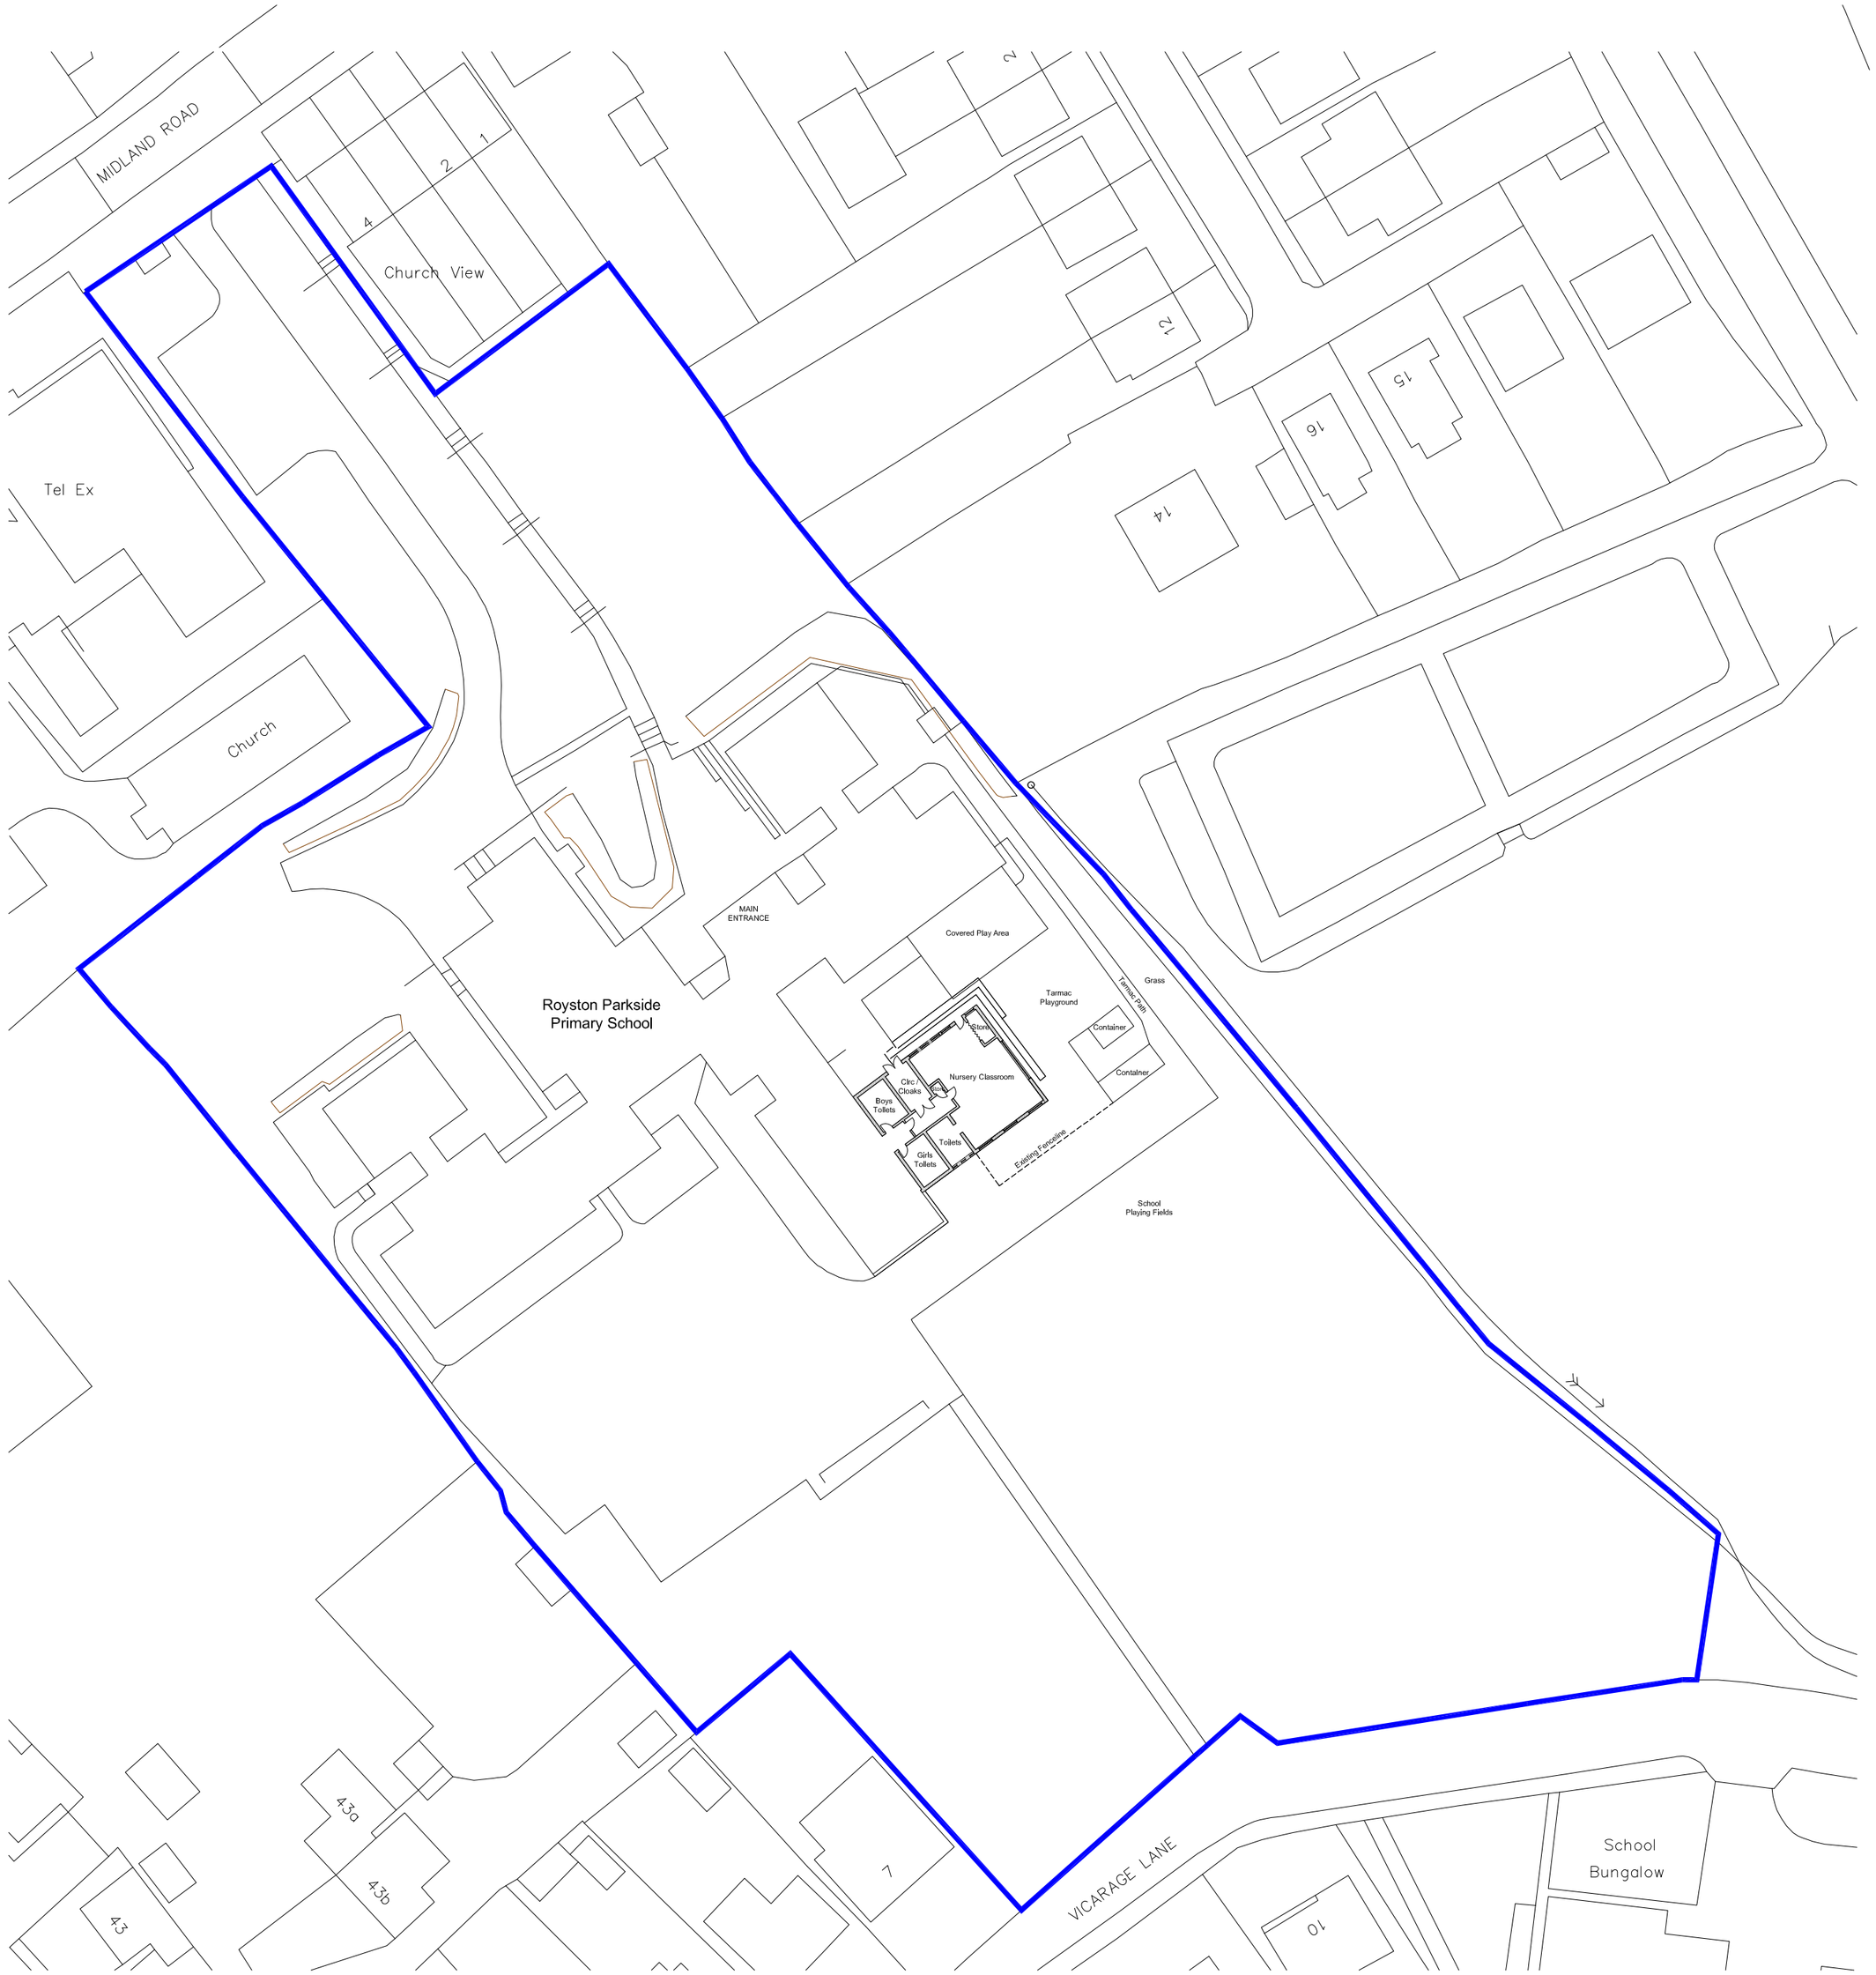

Site Location Plan
As Existing

Scale 1:500 @ A2

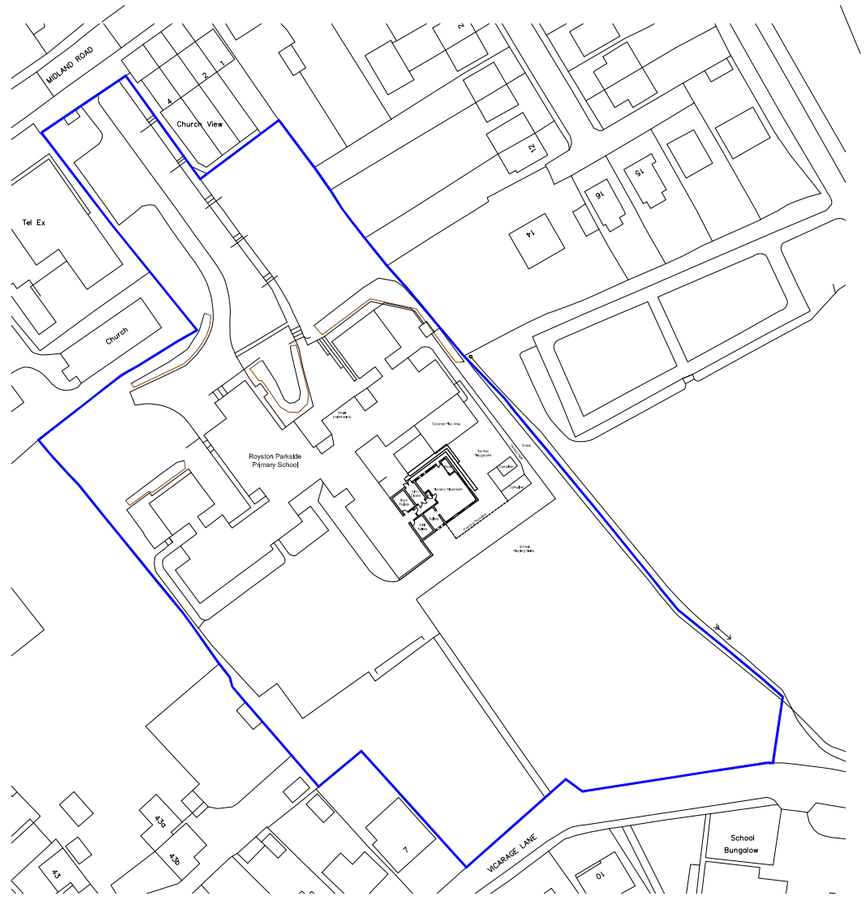

Site Location Plan
As Existing

Scale 1:1250 @ A2

Notes

THIS DRAWING READ IN CONJUNCTION WITH :

Rev	Description	Date	Dr by	App by
original by		date created		approved by
JK		21.03.16		DF

AHR Building Consultancy Ltd
Norwich Union House
High Street
Huddersfield
HD1 2LF
United Kingdom

T +44(0)1484 537411
F +44(0)1484 530332
E huddersfield@ahr-global.com
www.ahr-global.com

client
Pioneer Academies Co-operative Trust
Royston Parkside Primary Academy

project
New Eco Classroom

drawing
Site Location Plan
As Existing

project number		scale
2016.00308.001		As Shown @A2
drawing number	rev	issue status
PL_01	-	PLANNING

This drawing is to be read in conjunction with all related drawings. All dimensions must be checked and verified on site before commencing any work or producing shop drawings. The originator should be notified immediately of any discrepancy.
This drawing is copyright and remains the property of AHR.