


66 Low Grange Road
Thurnscoe
Rotherham
S63 0LE
Mobile :- 07966 488928
email :- info@abdesignandbuild.co.uk
web :-www.abdesignandbuild.co.uk

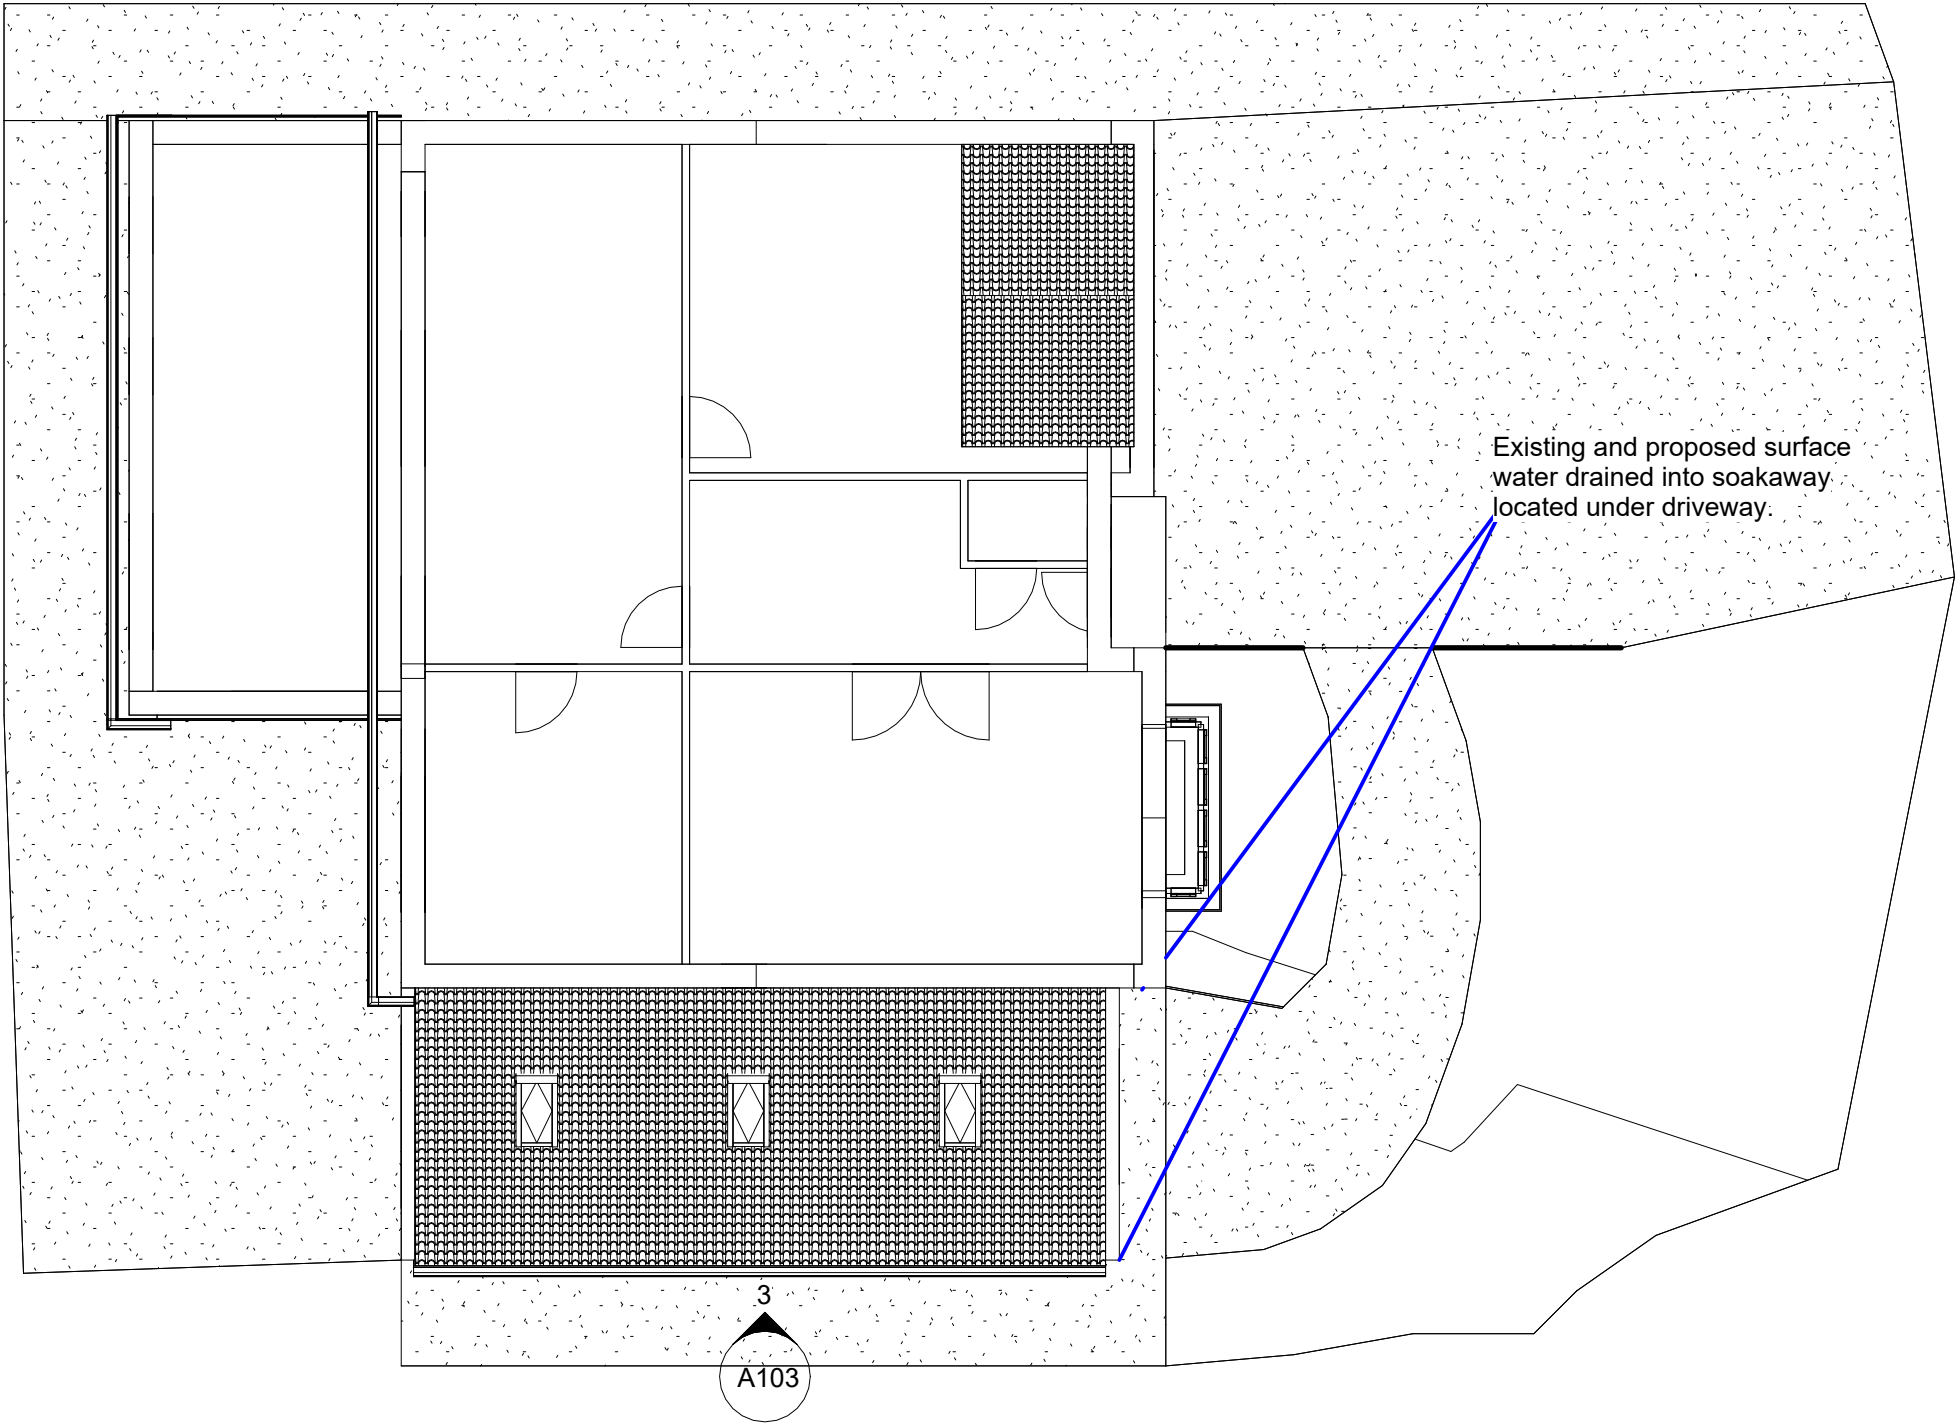

Existing and proposed surface
water drained into soakaway
located under driveway.

Revision Schedule

Revision Number	Revision Description	Revision Date

Project
Side Extension
4 Briery Meadows
Hemmingfield
Barnsley
S73 0QW

Drawing

Drawn By Stuart Allen	Date 28/04/24
Scale @ A3 Size As Indicated	
Drawing Number ABPA2024CCR-Ryan A105	Rev

1 Surface water drainage
1 : 100