


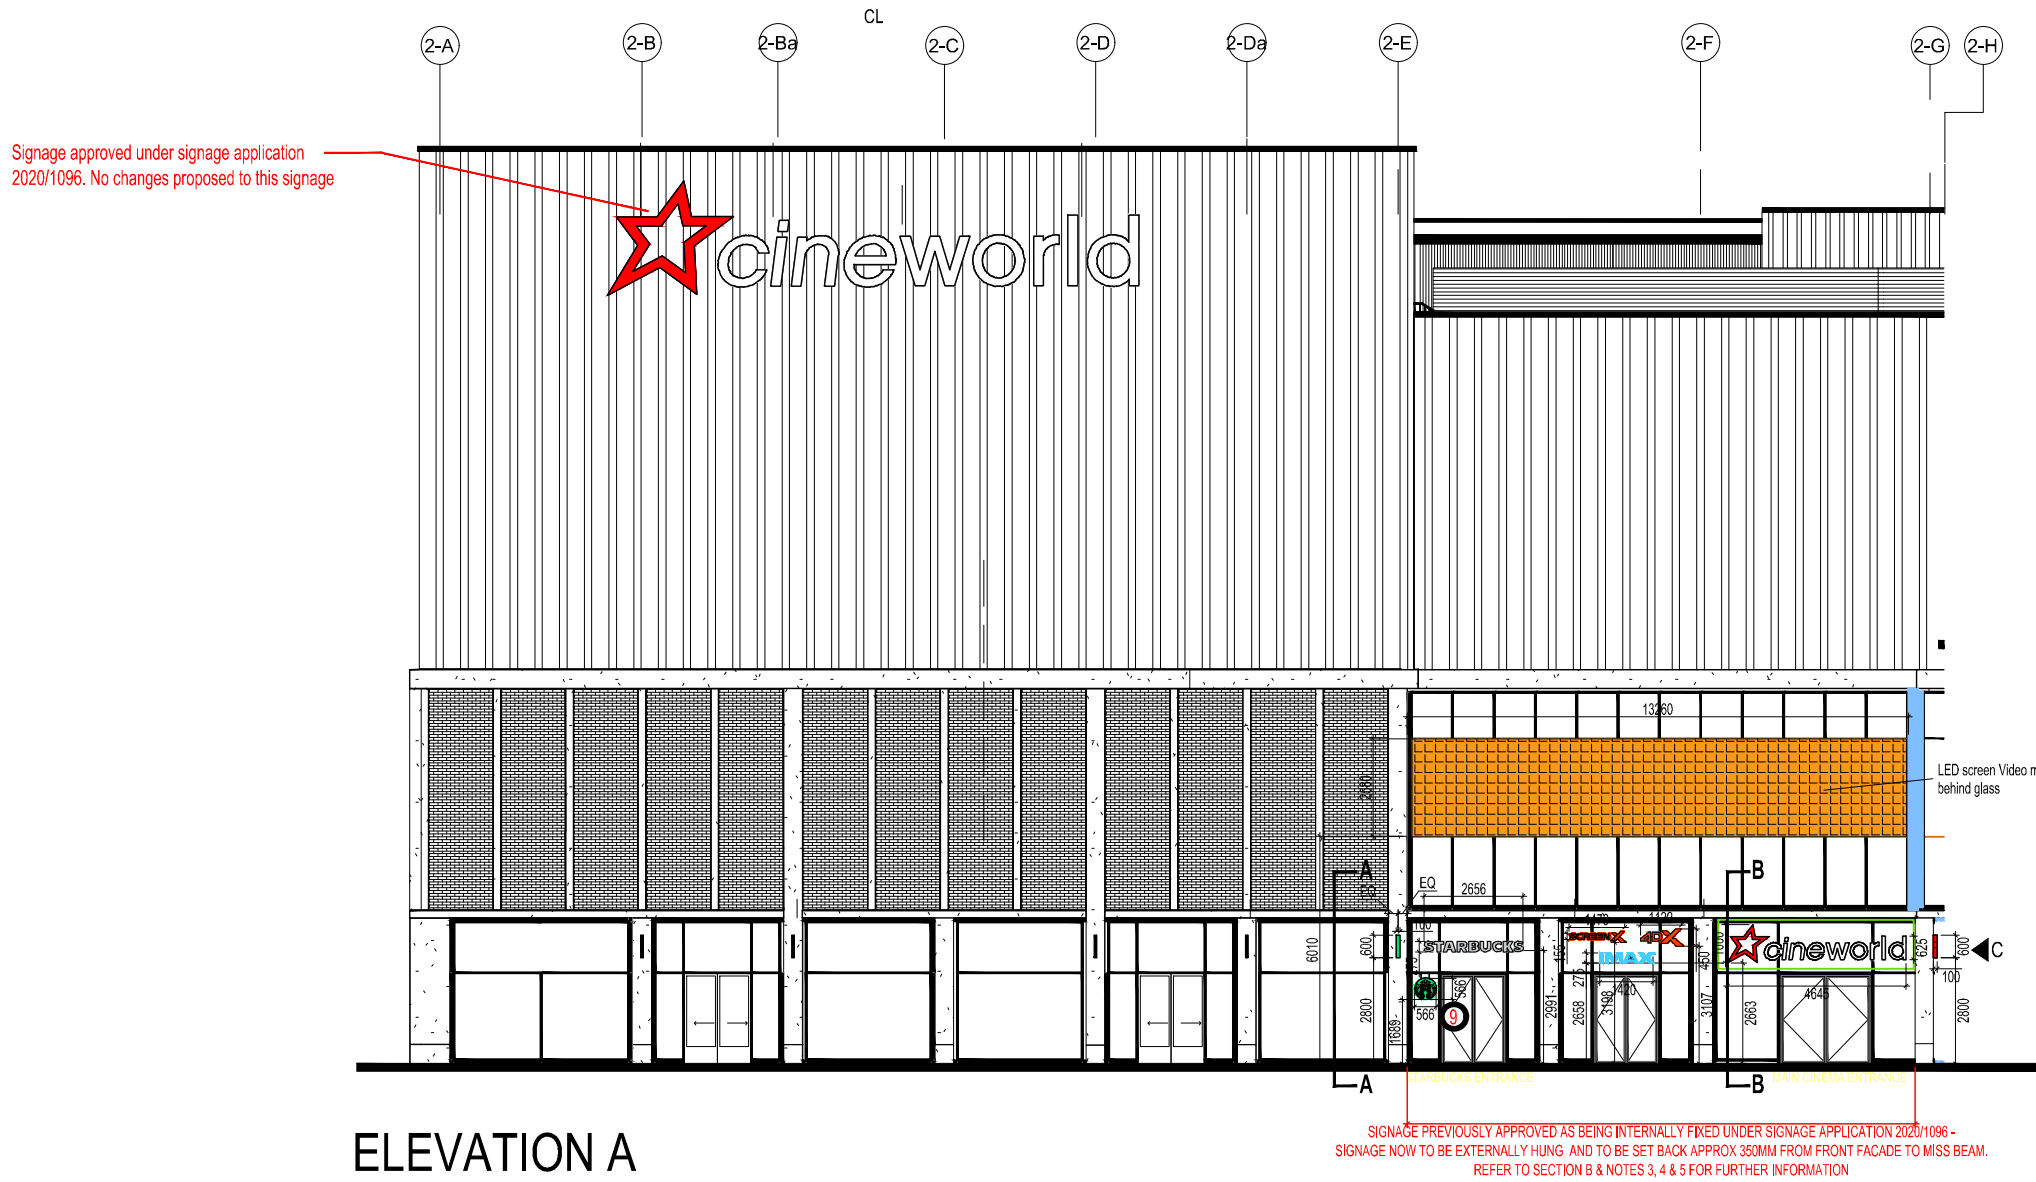


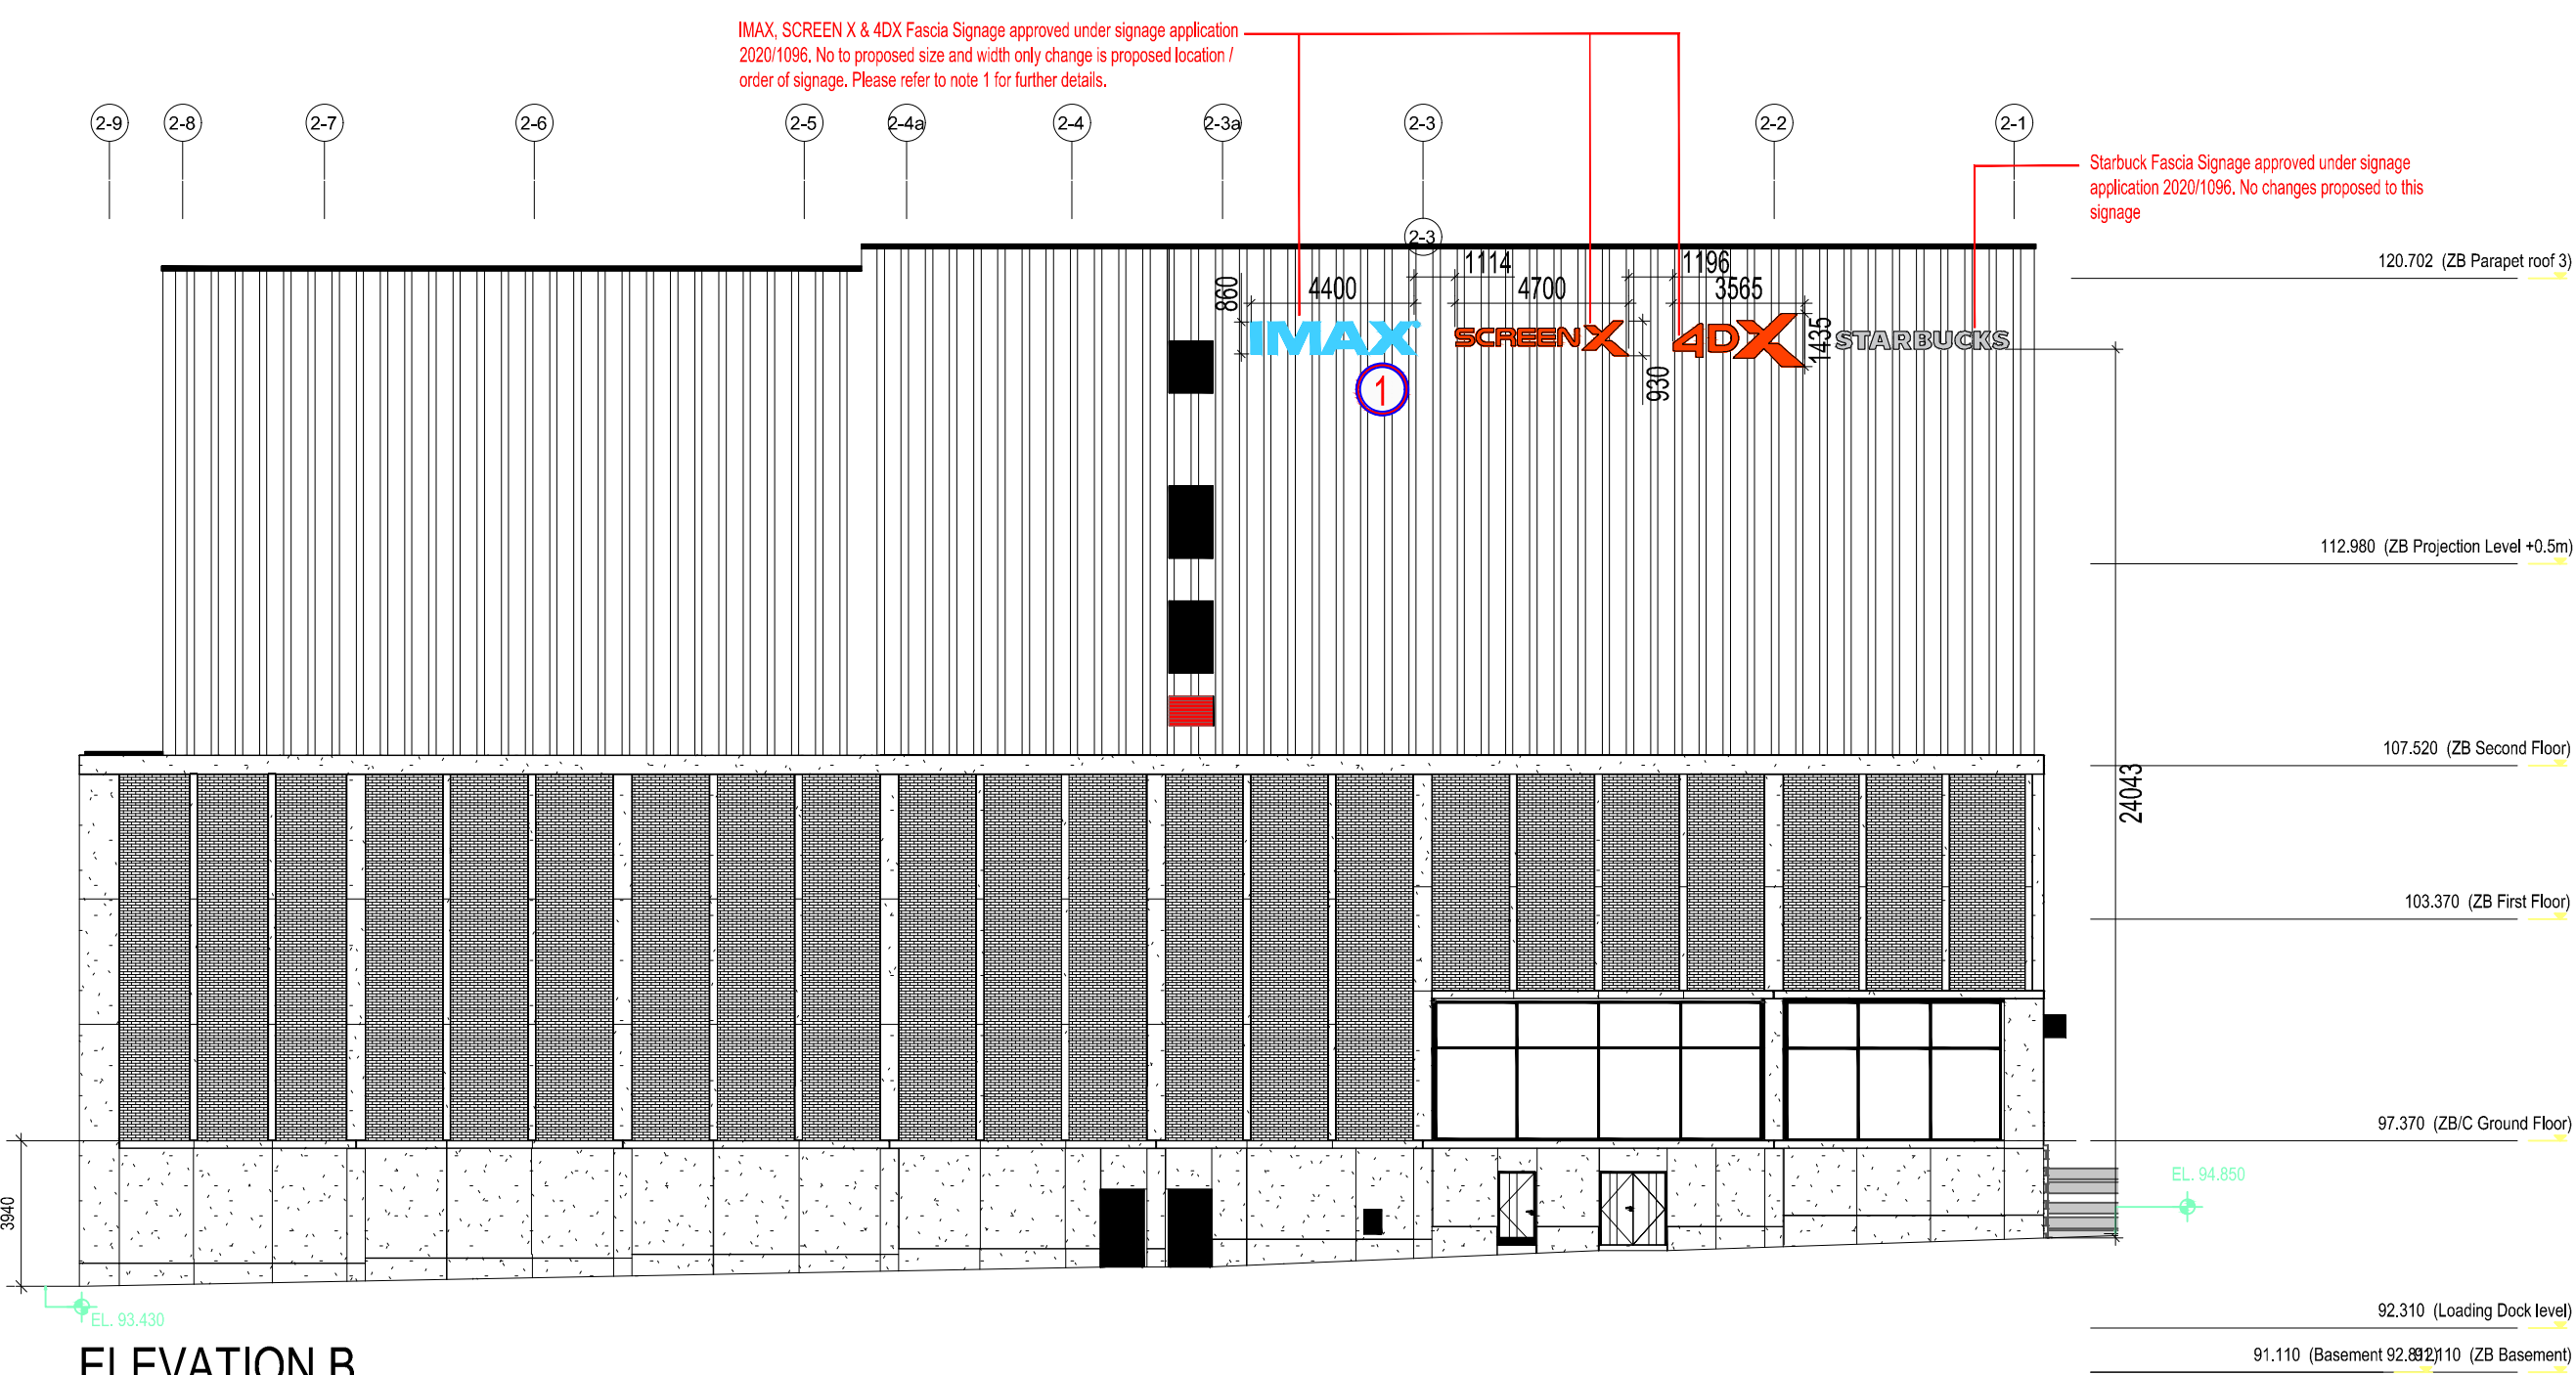

ELEVATION A

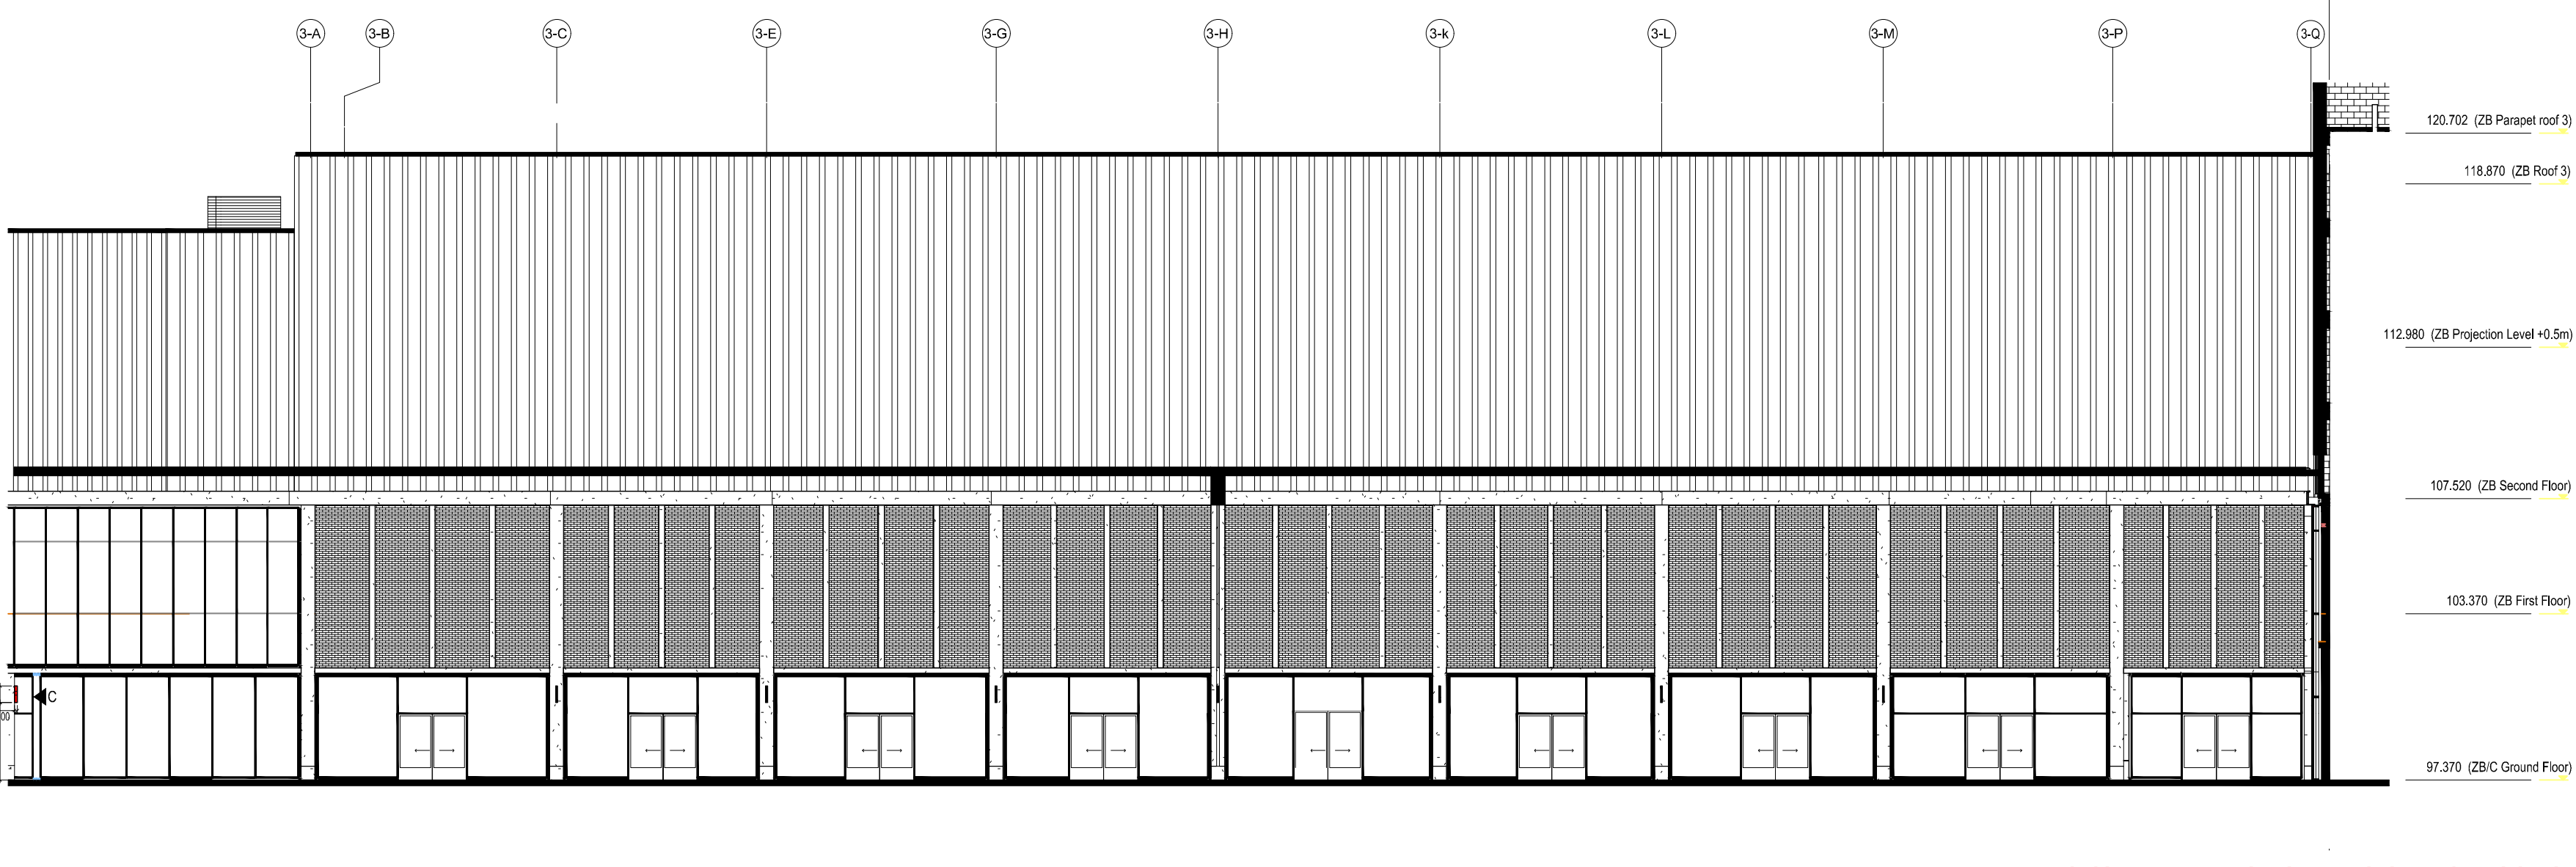

ELEVATION B

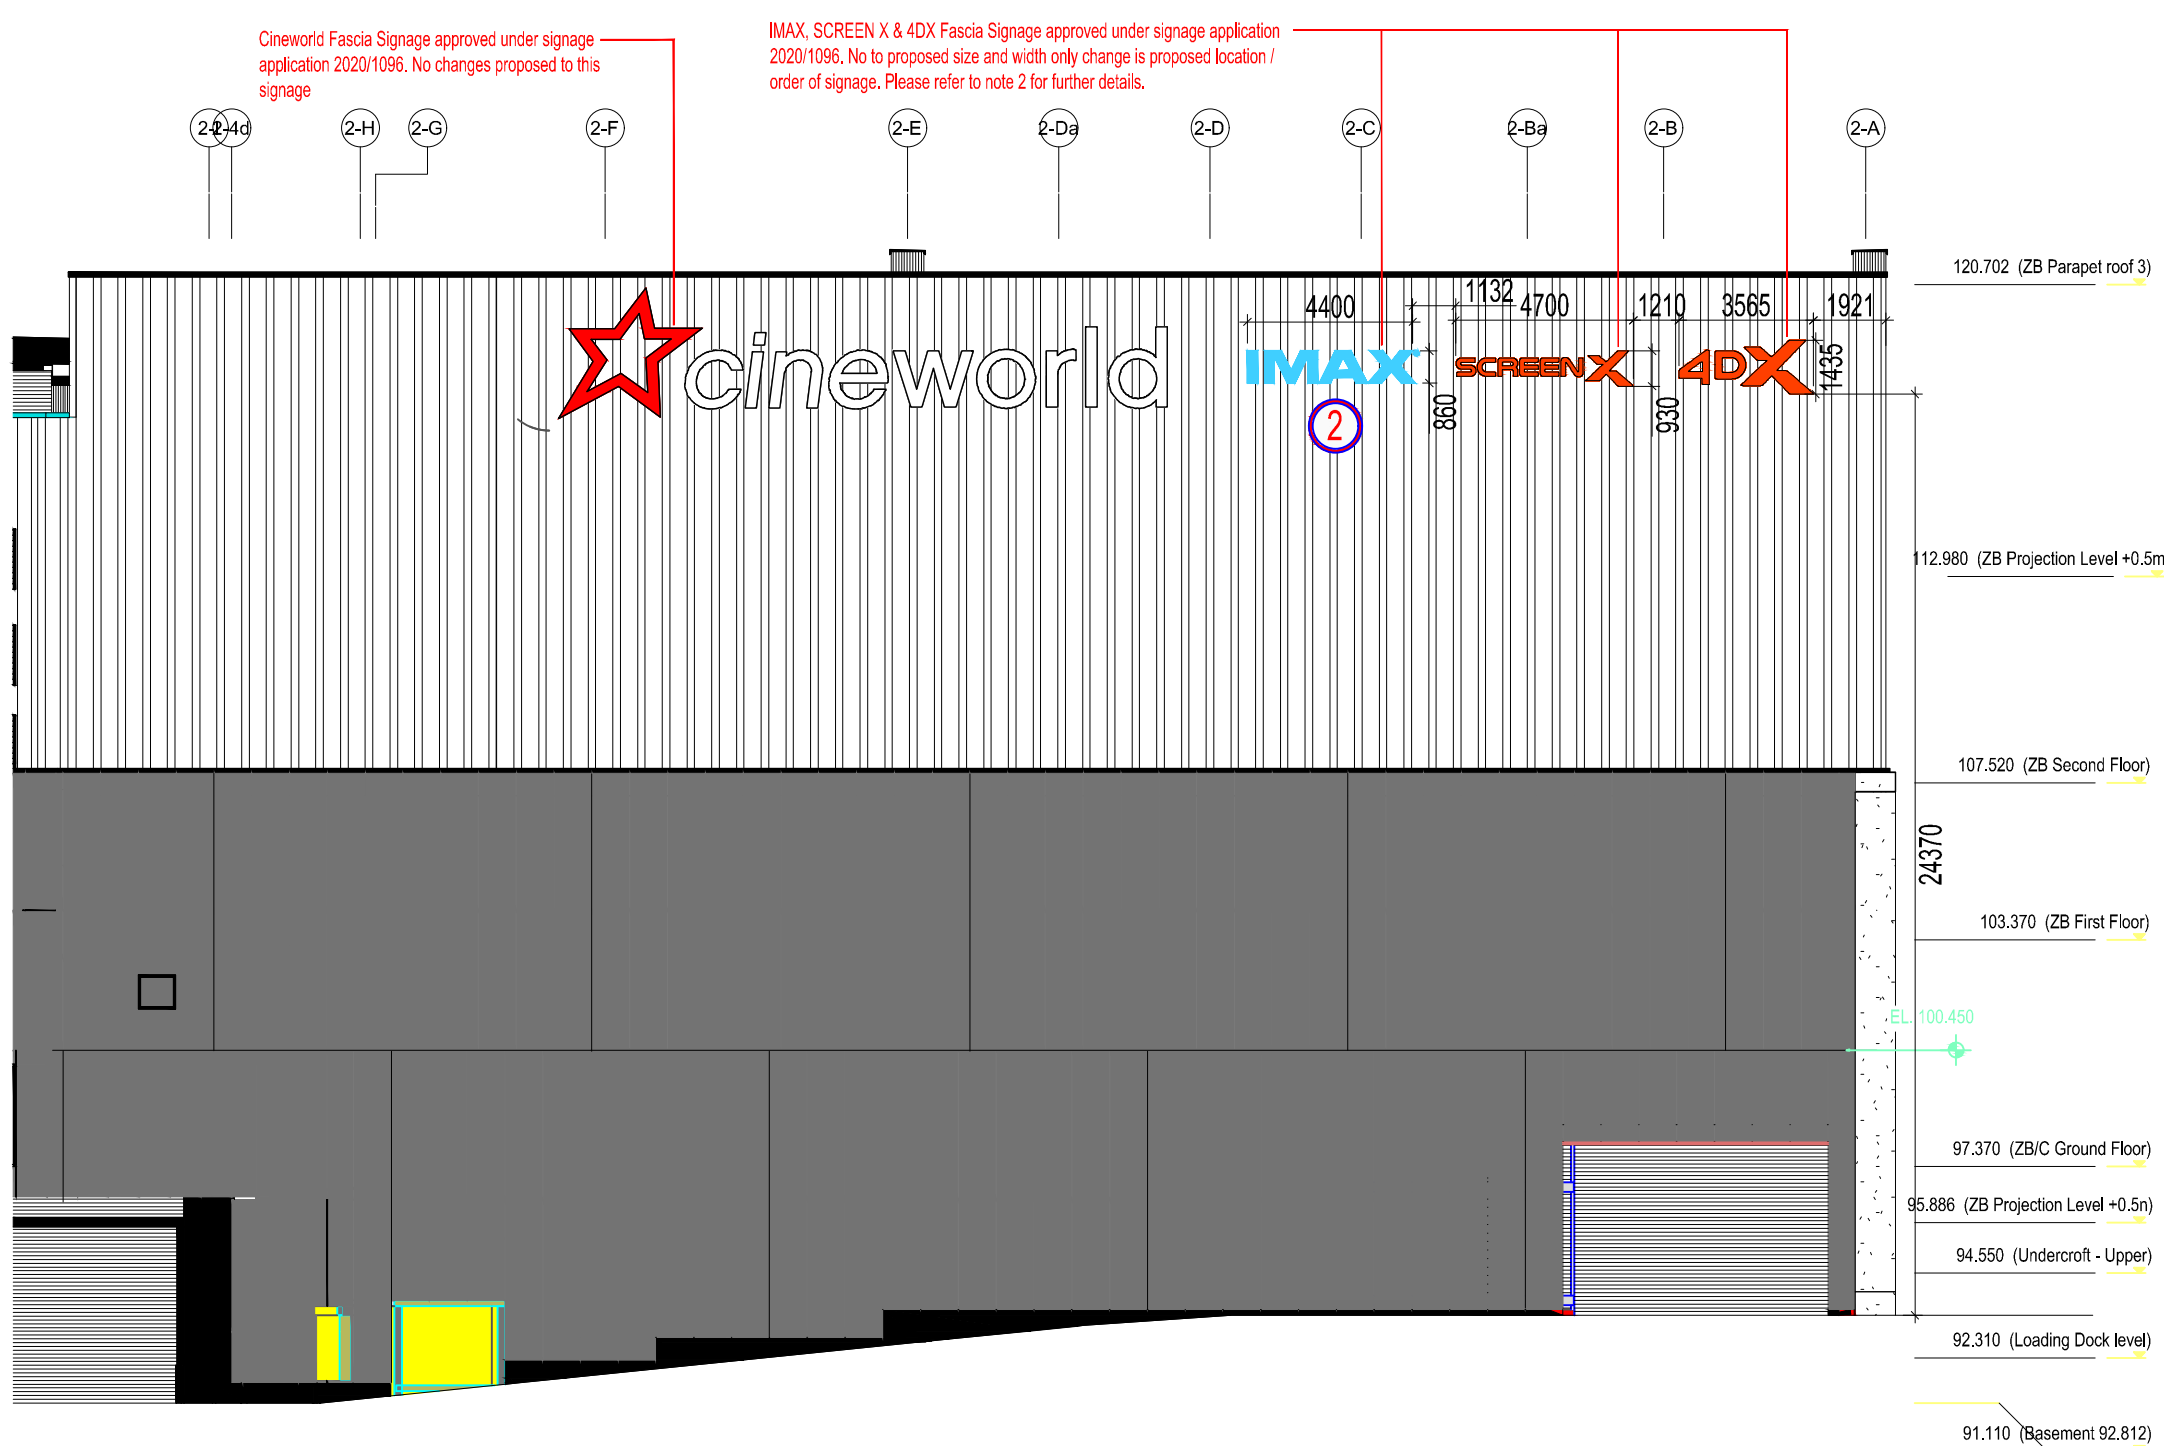


ELEVATION C


- PROPOSED AMENDMENTS FROM PREVIOUS APPROVED SIGNAGE APPLICATION**
- Proposed signage order altered - approved signage order SCREEN X, 4DX, IMAX. Proposed order IMAX, SCREEN X, 4DX
 - Proposed signage order altered - approved signage order SCREEN X, 4DX, IMAX, STARBUCKS. Proposed order IMAX, SCREEN X, 4DX, STARBUCKS.
 - Cineworld signage previously approved as internally hung behind glazing. New proposal is for the the signage to be externally hung 350mm set back from the front facade to miss steel beam. Please refer to Section B for further information.
 - SCREEN X, 4DX & IMAX signage previously approved as internally hung behind glazing. New proposal is for the the signage to be externally hung 350mm set back from the front facade to miss steel beam. Signage to be hung as per detail in Section B.
 - STARBUCKS signage previously approved as internally hung behind glazing. New proposal is for the the signage to be externally hung 350mm set back from the front facade to miss steel beam. Signage to be hung as per detail in Section B.
 - New Starbuck's illuminated projecting signage to be installed on column.
 - New illuminated Cineworld Star to be mounted on external column.
 - New Led Screen videos Mesh to be internally installed behind the glazing to the first floor.
 - New starbucks logo illuminated sign




SIGNAGE PREVIOUSLY APPROVED AS BEING INTERNALLY FIXED UNDER SIGNAGE APPLICATION 2020/1096 - SIGNAGE NOW TO BE EXTERNALLY HUNG AND TO BE SET BACK APPROX. 350MM FROM FRONT FACADE TO MISS BEAM. REFER TO SECTION B & NOTES 3, 4 & 5 FOR FURTHER INFORMATION

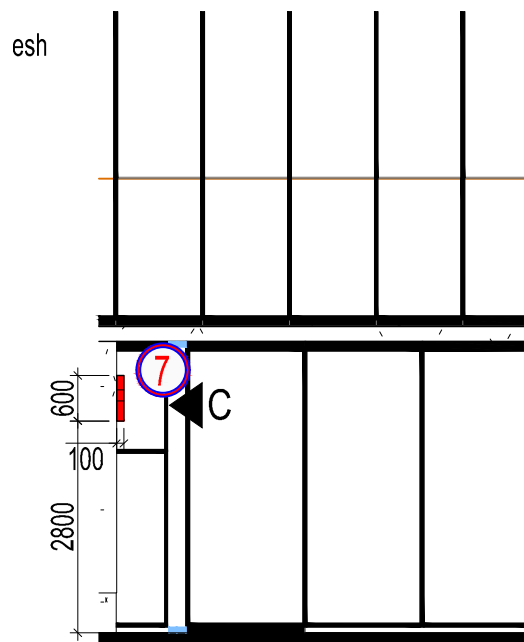

SECTION A

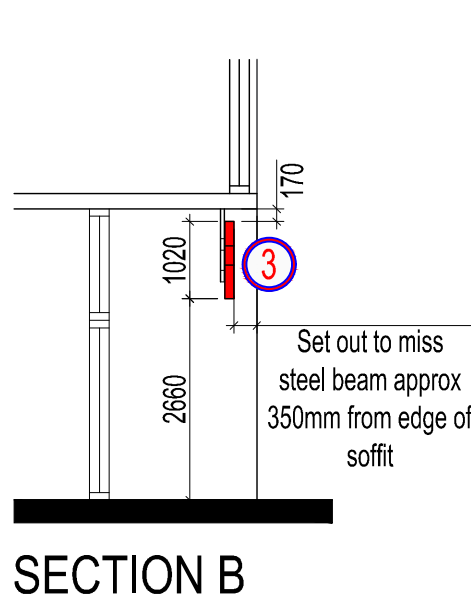

SECTION B

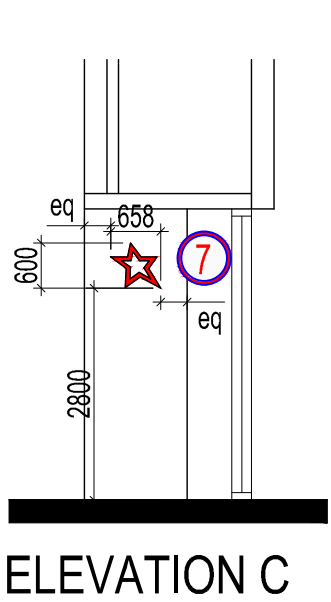

ELEVATION C

H	Drawing Revised for new Advertisement Consent application	25.03.22
G	Video mesh added to glazing	18.03.22
F	Updated to show new signage and amendments to existing proposed	15.03.22
E	ISSUED FOR ADVERTISING CONSENT	03.09.20
D	Revised - HL sign dimensions reduced.	31.07.20
C	Revised	15.07.20
B	SIGNAGE DETAILS UPDATED	03.06.19
A	ISSUED FOR COMMENT	03.06.19
Revision	Description	Date

NB
Architects
DA

www.nbda-architects.co.uk Tel 01625 575550

Client CINEWORLD

Project CINEWORLD BARNSELEY

Drawing PROPOSED EXTERNAL SIGNAGE

Drawing No. 1722|BA-019 Revision H

Scale 1:200@A1 Date 31.05.19 Drawn ACM

This drawing is copyright of N.B.D.A. Ltd. and should not be reproduced without permission. Dimensions should not be scaled off this drawing. All dimensions should be checked on site.