


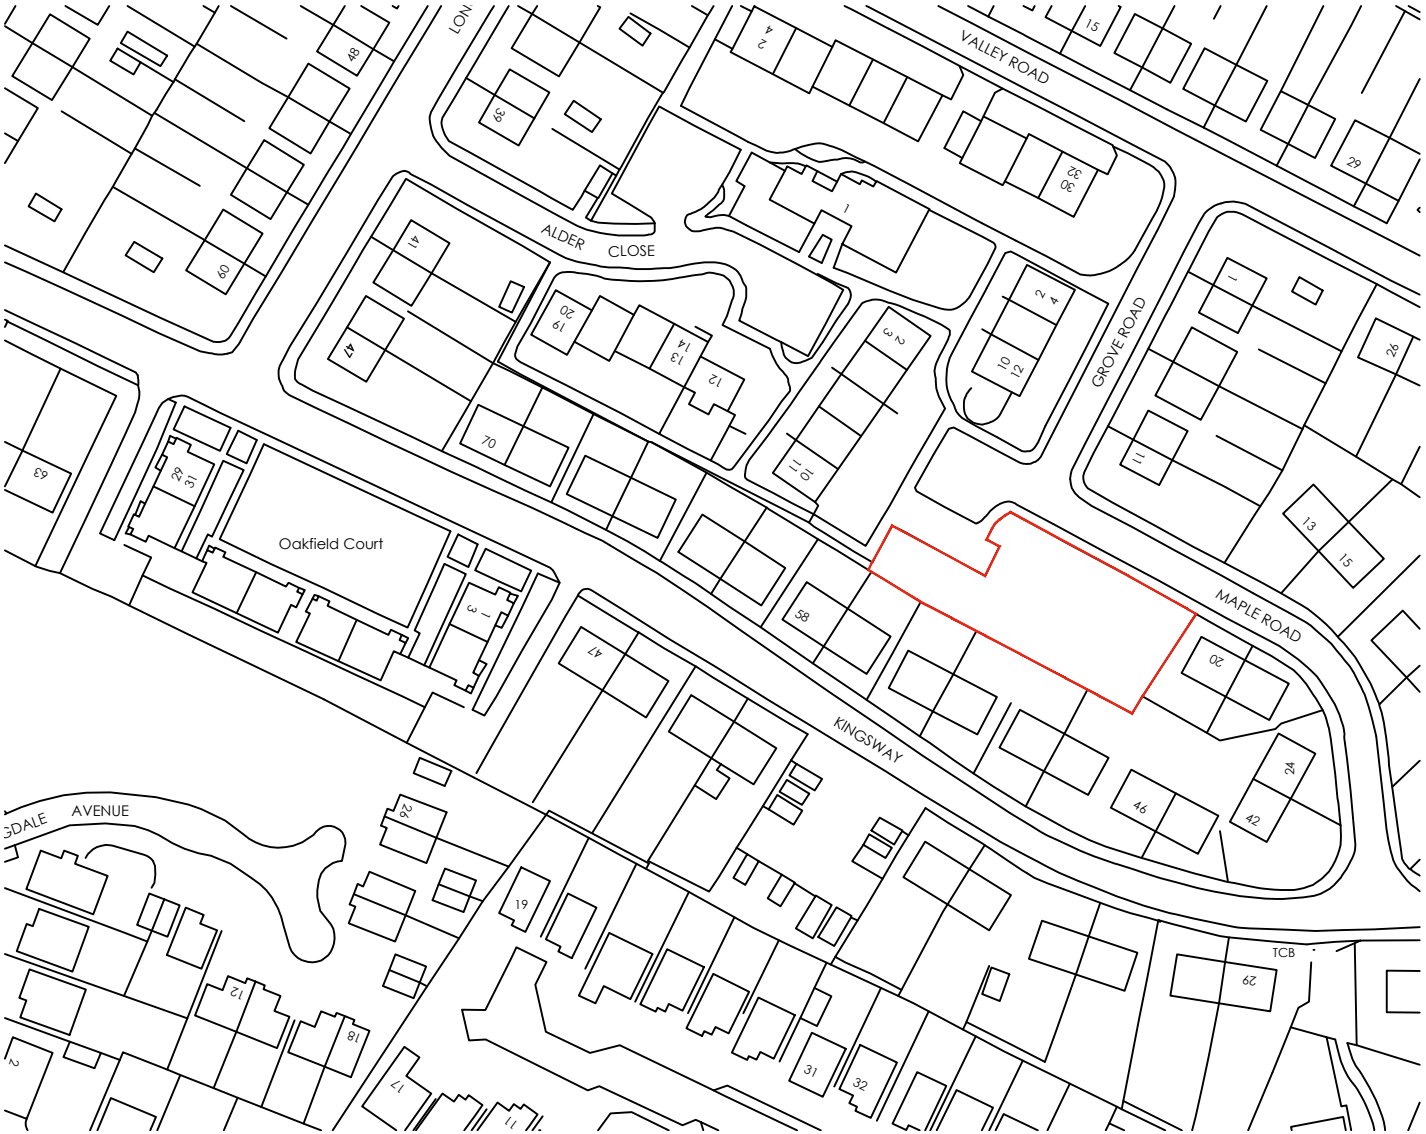

Location Plan

Proposed development of 2 bedroom dormer bungalows off Maple Road, Staincross for Blackstone Developments

scale 1:1250@a4 dwg.no. A-02