
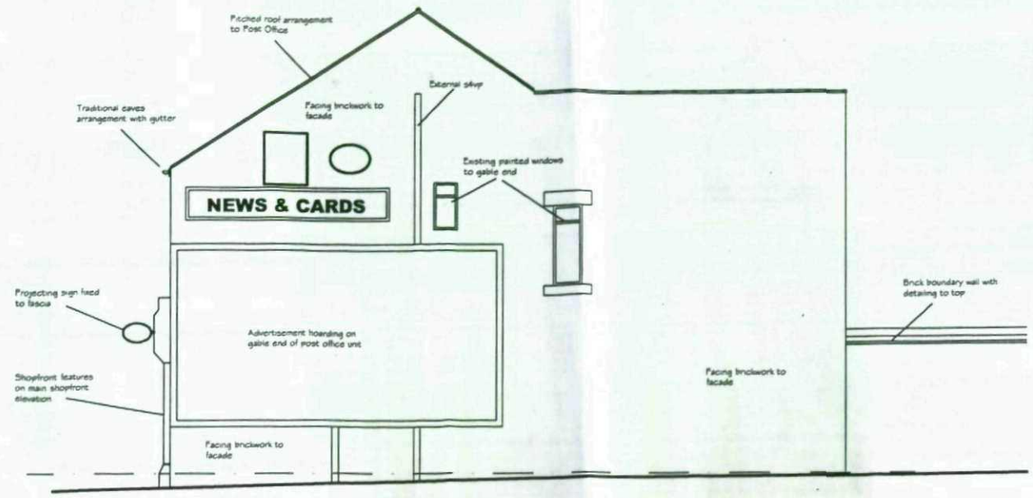


SIDE ELEVATION (TO THOMAS STREET) AS EXISTING

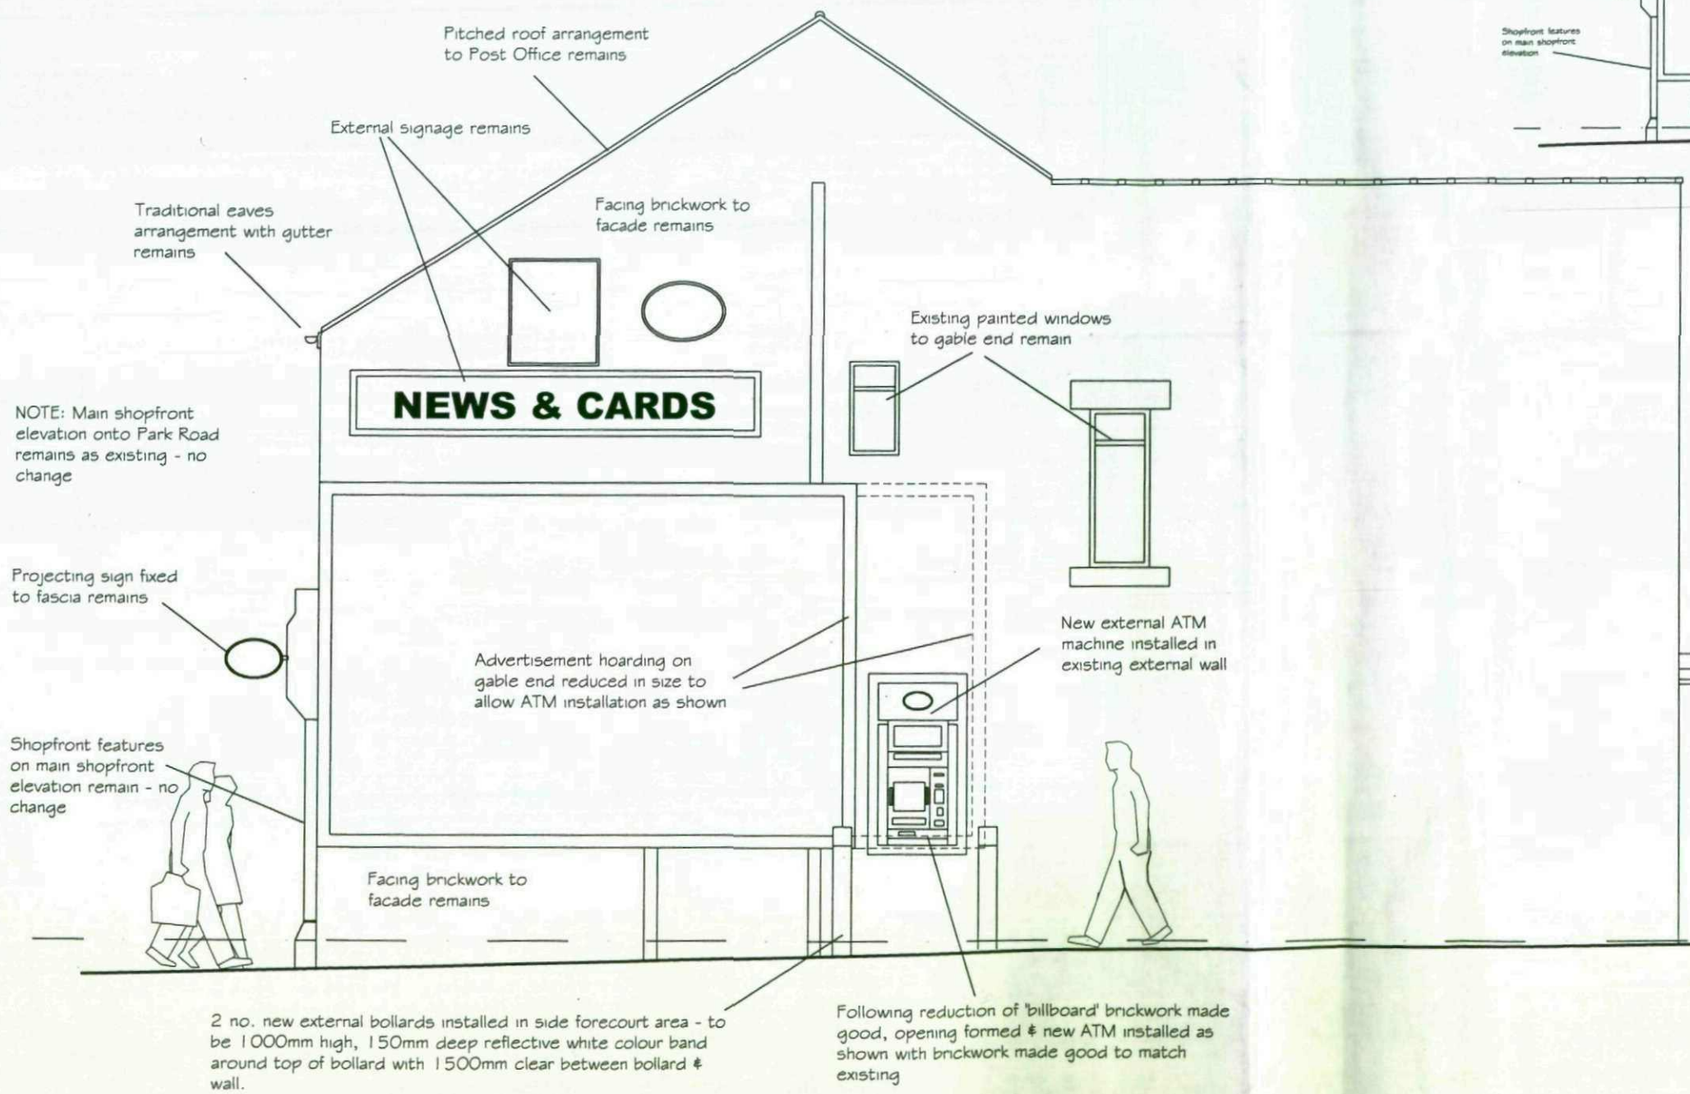

SIDE ELEVATION (TO THOMAS STREET) AS PROPOSED

Barnsley Metropolitan Borough Council
09 MAY 2008
Corporate Mail Room

Brick boundary wall remains - no change proposed


Facing brickwork to facade remains

WOOD - MITCHELL BUILDING GROUP PLC

Proposed External ATM Installation at:
Worsbrough Post Office, 62-64 Park Road,
Worsbrough, Barnsley, S70 5AB,
for: The Post Office Ltd.

VAUGHAN MONCKTON
ARCHITECTURE
6 BLENHEIM TERRACE, WOODHOUSE LANE,
LEEDS LS2 9HZ
Telephone 0113 245 2636 Fax 0113 242 9929

Drawn	Drawing no.	
PB	1470-161-1	
Scale	Date	Revision
1:50 & 100 @ A3	April 08	-

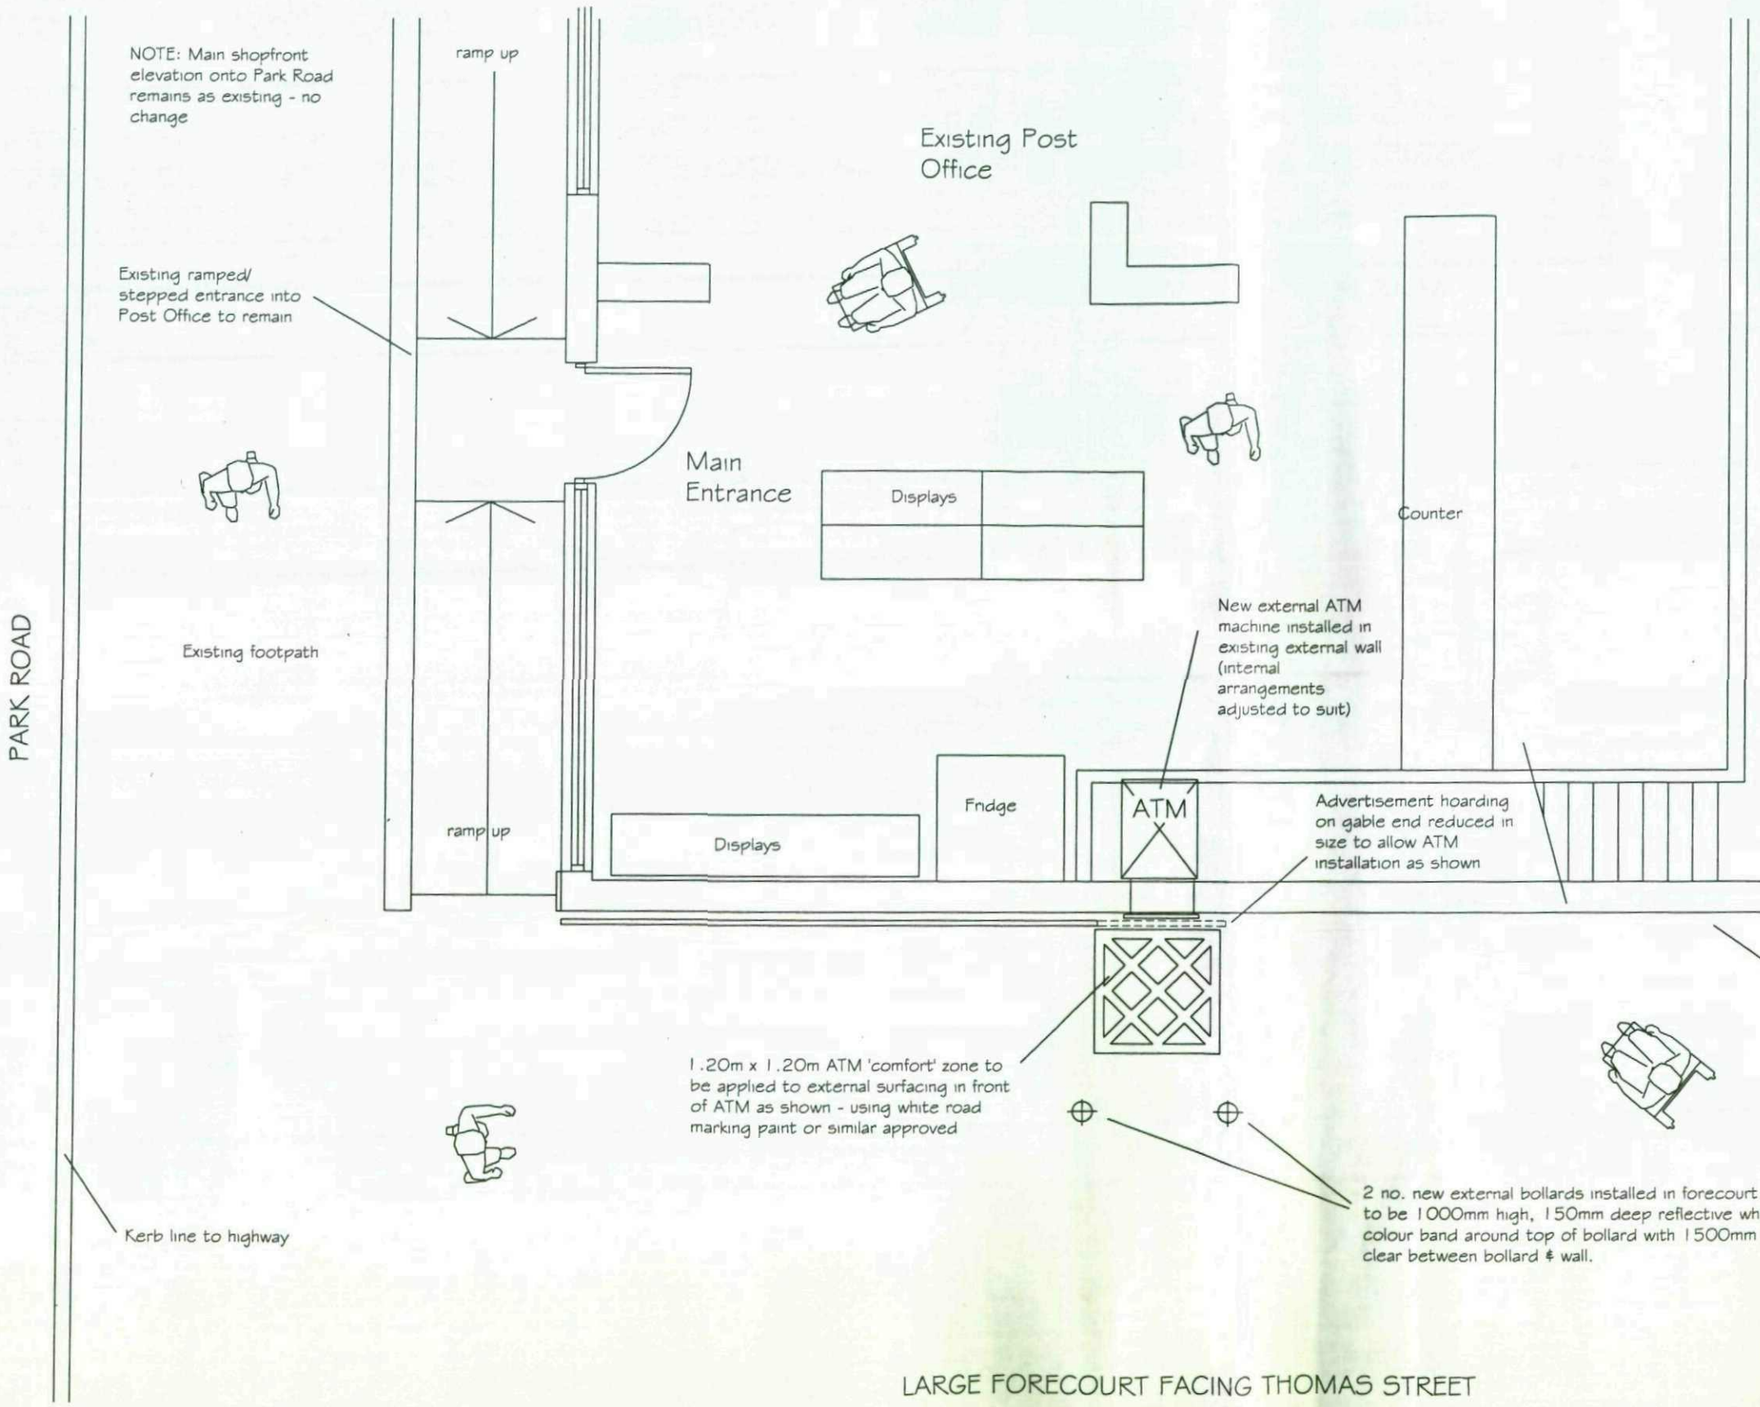

LARGE FORECOURT FACING THOMAS STREET

POST OFFICE PLAN AS PROPOSED

Barnsley Metropolitan Borough Council
09 MAY 2008
Corporate Mail Room

WOOD - MITCHELL BUILDING GROUP PLC

Proposed External ATM Installation at:
Worsbrough Post Office, 62-64 Park Road,
Worsbrough, Barnsley, S70 5AB,
for: The Post Office Ltd.

VAUGHAN MONCKTON
ARCHITECTURE
6 BLENHEIM TERRACE, WOODHOUSE LANE,
LEEDS LS2 9HZ
Telephone 0113 245 2636 Fax 0113 242 9929

Drawn	Drawing no.	
PB	1470-161-2	
Scale	Date	Revision
1:50 @ A3	April 08	-