


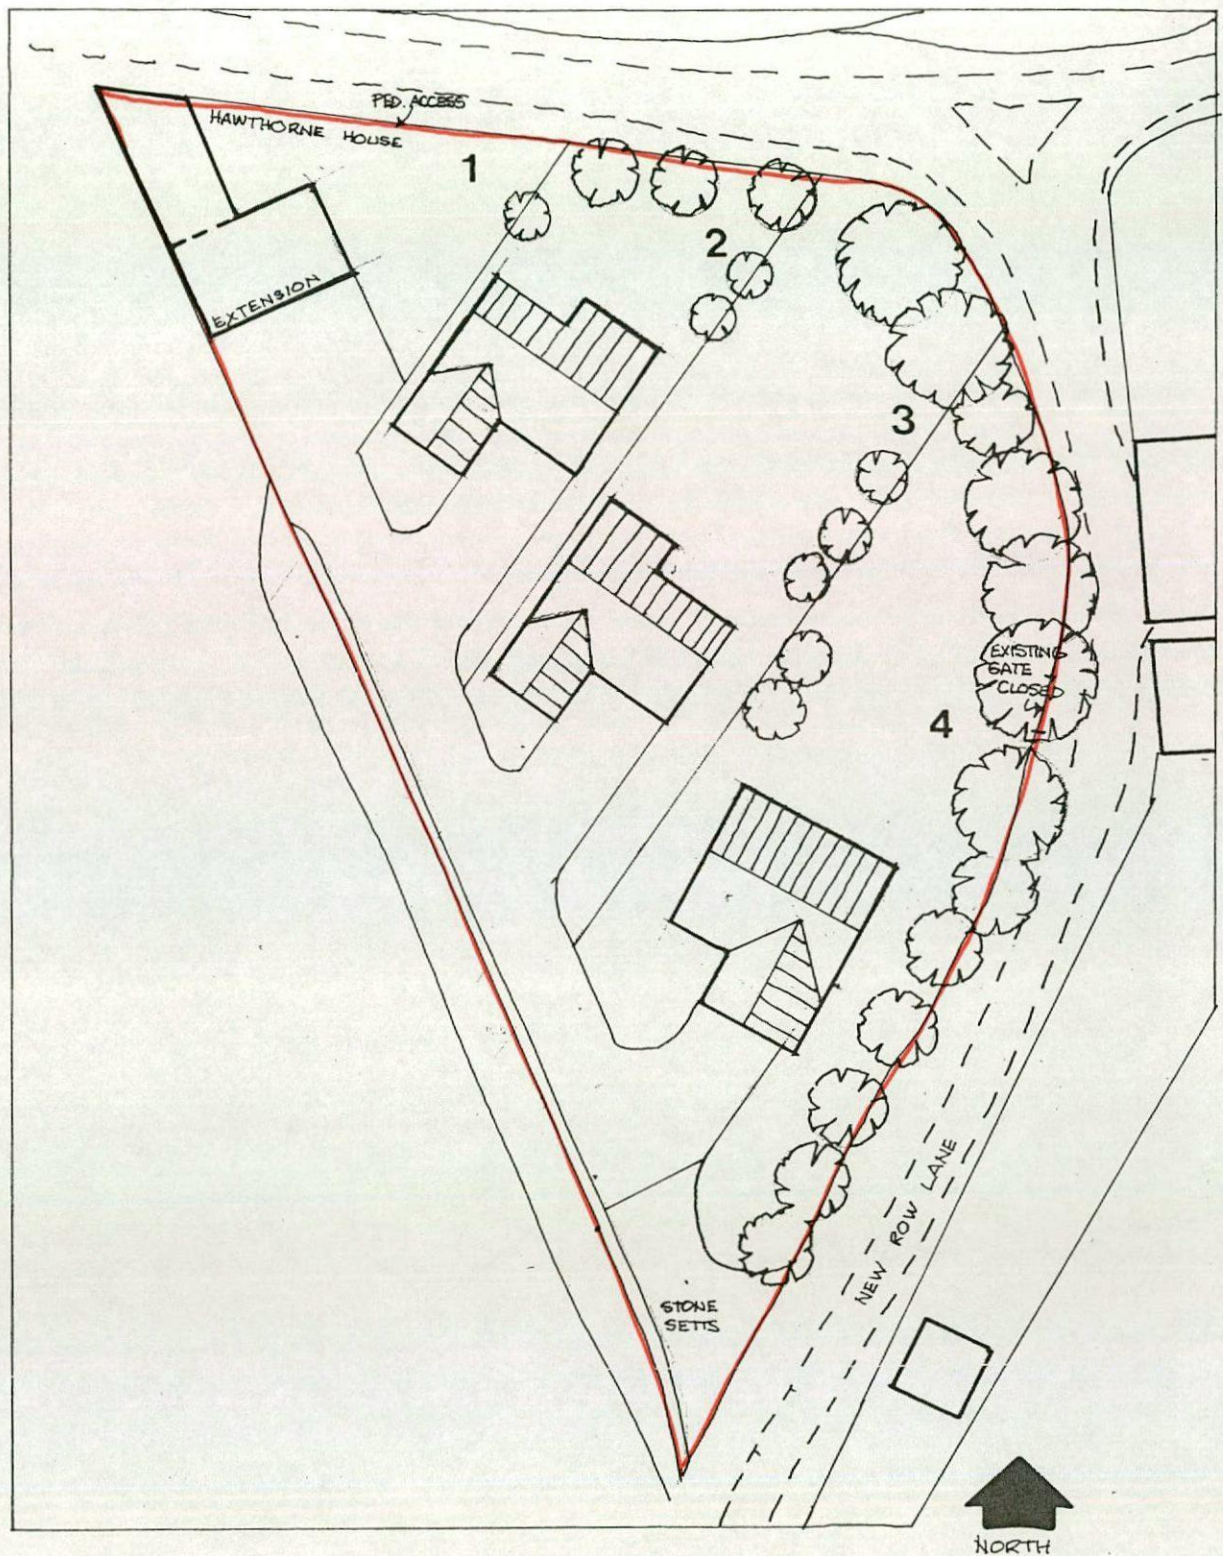


HOUSING DEVELOPMENT RESIDENTIAL CURTILAGE AT HAWTHORNE HOUSE
1:500 SITE LAYOUT
DRG A1 11/2013

MICHAEL A CLYNICK
Dip. Arch. Dip. T. P. A.R.I.B.A.
Architect & Town Planner
14 Huddersfield Road, Ingbrichworth
Sheffield S36 7GF Tel: 0114 766308

LR

TITLE NUMBER
SYK476086

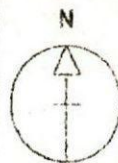


SOUTH YORKSHIRE : BARNSELEY

ORDNANCE SURVEY MAP REFERENCE:

SE2295NW

SCALE 1:1250 Enlarged from 1/2500

©CROWN COPYRIGHT. Produced by HMLR. Further reproduction in whole or in part is prohibited without the prior written permission of Ordnance Survey. Licence Number GD 272728.

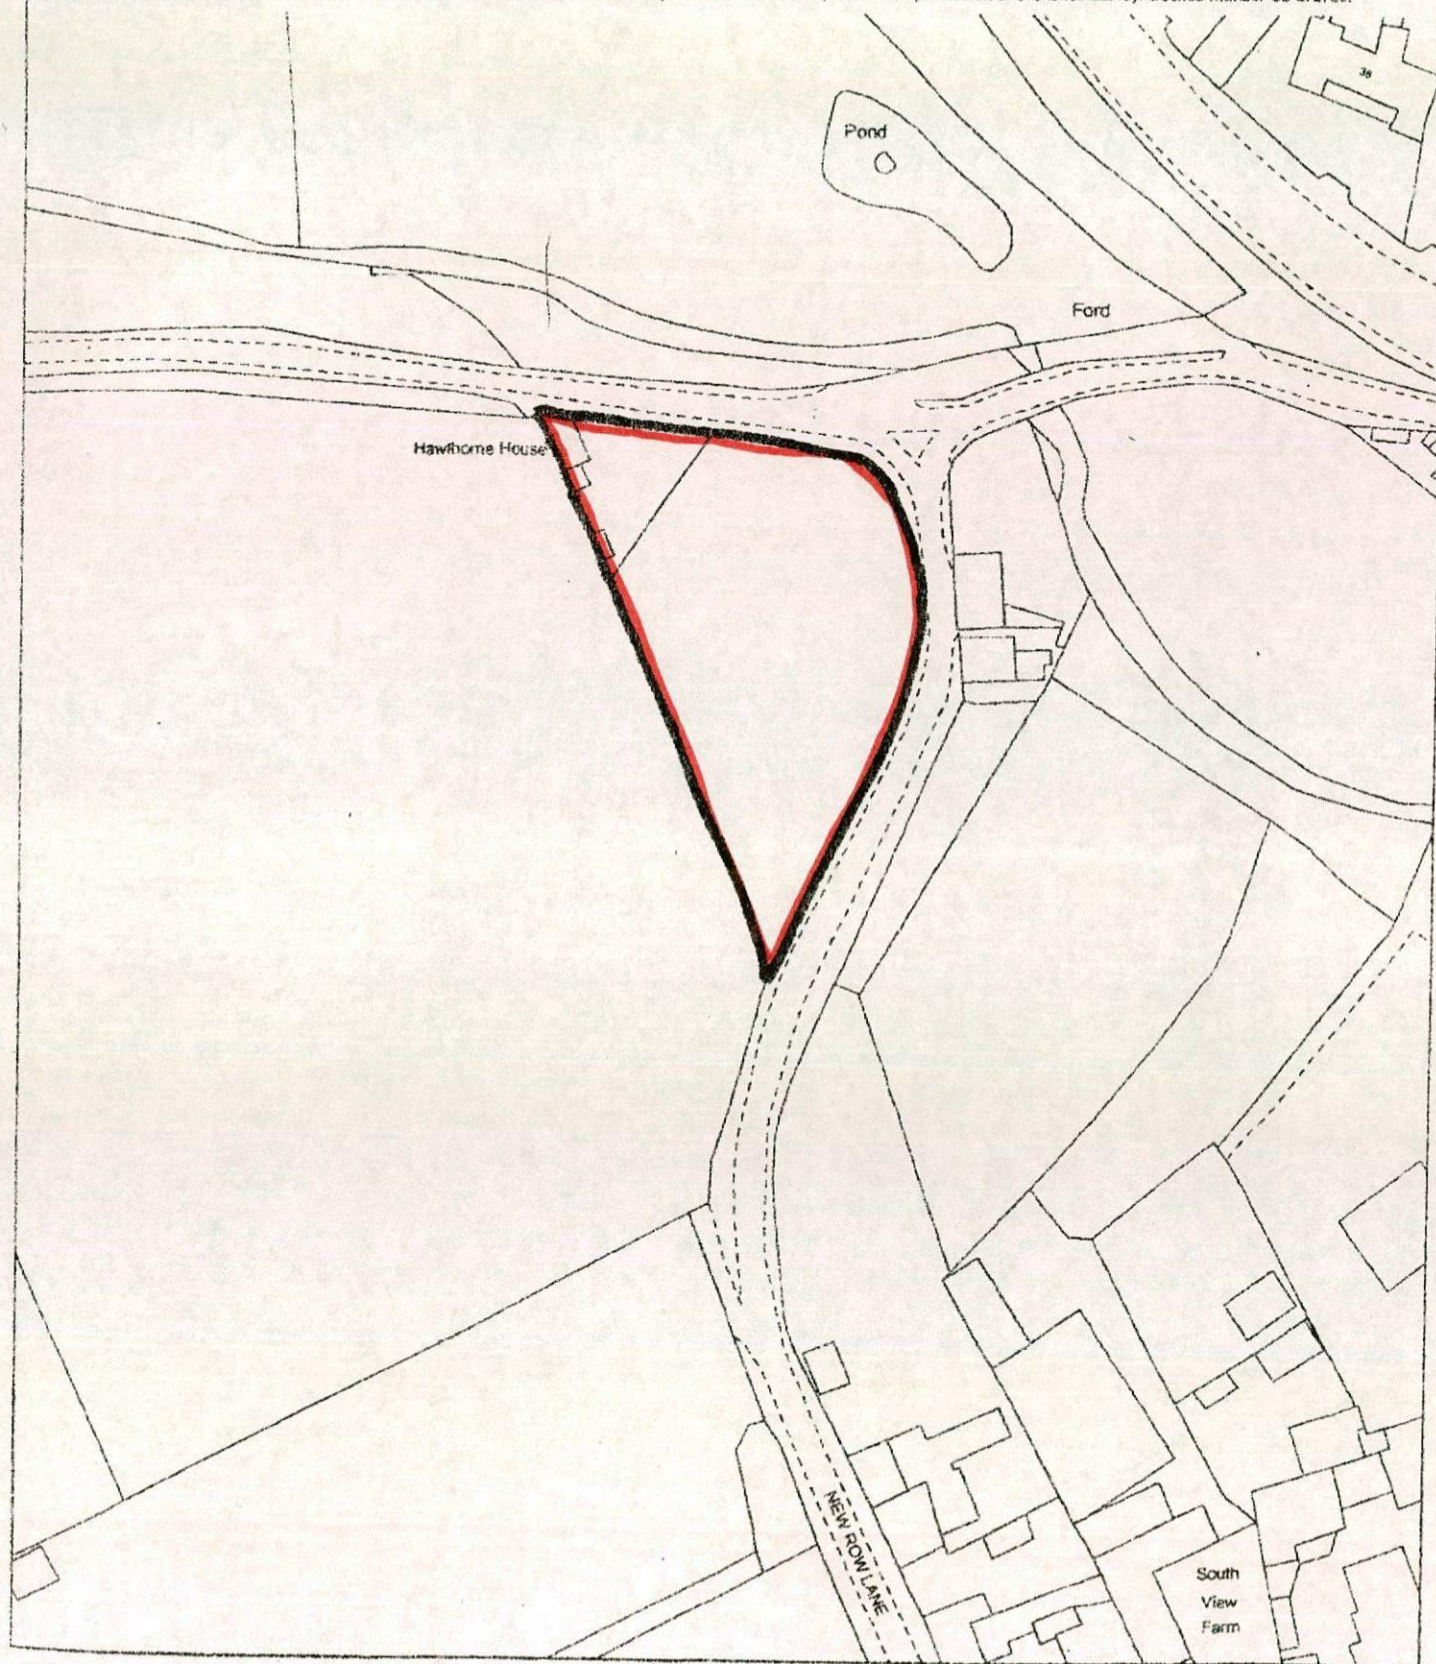

This title plan shows the general position of the boundaries: it does not show the exact line of the boundaries. Measurements scaled from this plan may not match measurements between the same points on the ground. For more information see Land Registry Public Guide 7 - Title Plans.

This official copy shows the state of the title plan on 14 January 2004 at 8:50:42. It may be subject to distortions in scale. Under s.67 of the Land Registration Act 2002, this copy is admissible in evidence to the same extent as the original. Issued on 14 January 2004.

This title is dealt with by the Nottingham (East) District Land Registry.

