




**Garry
Greetham**
associates

1 | 1250

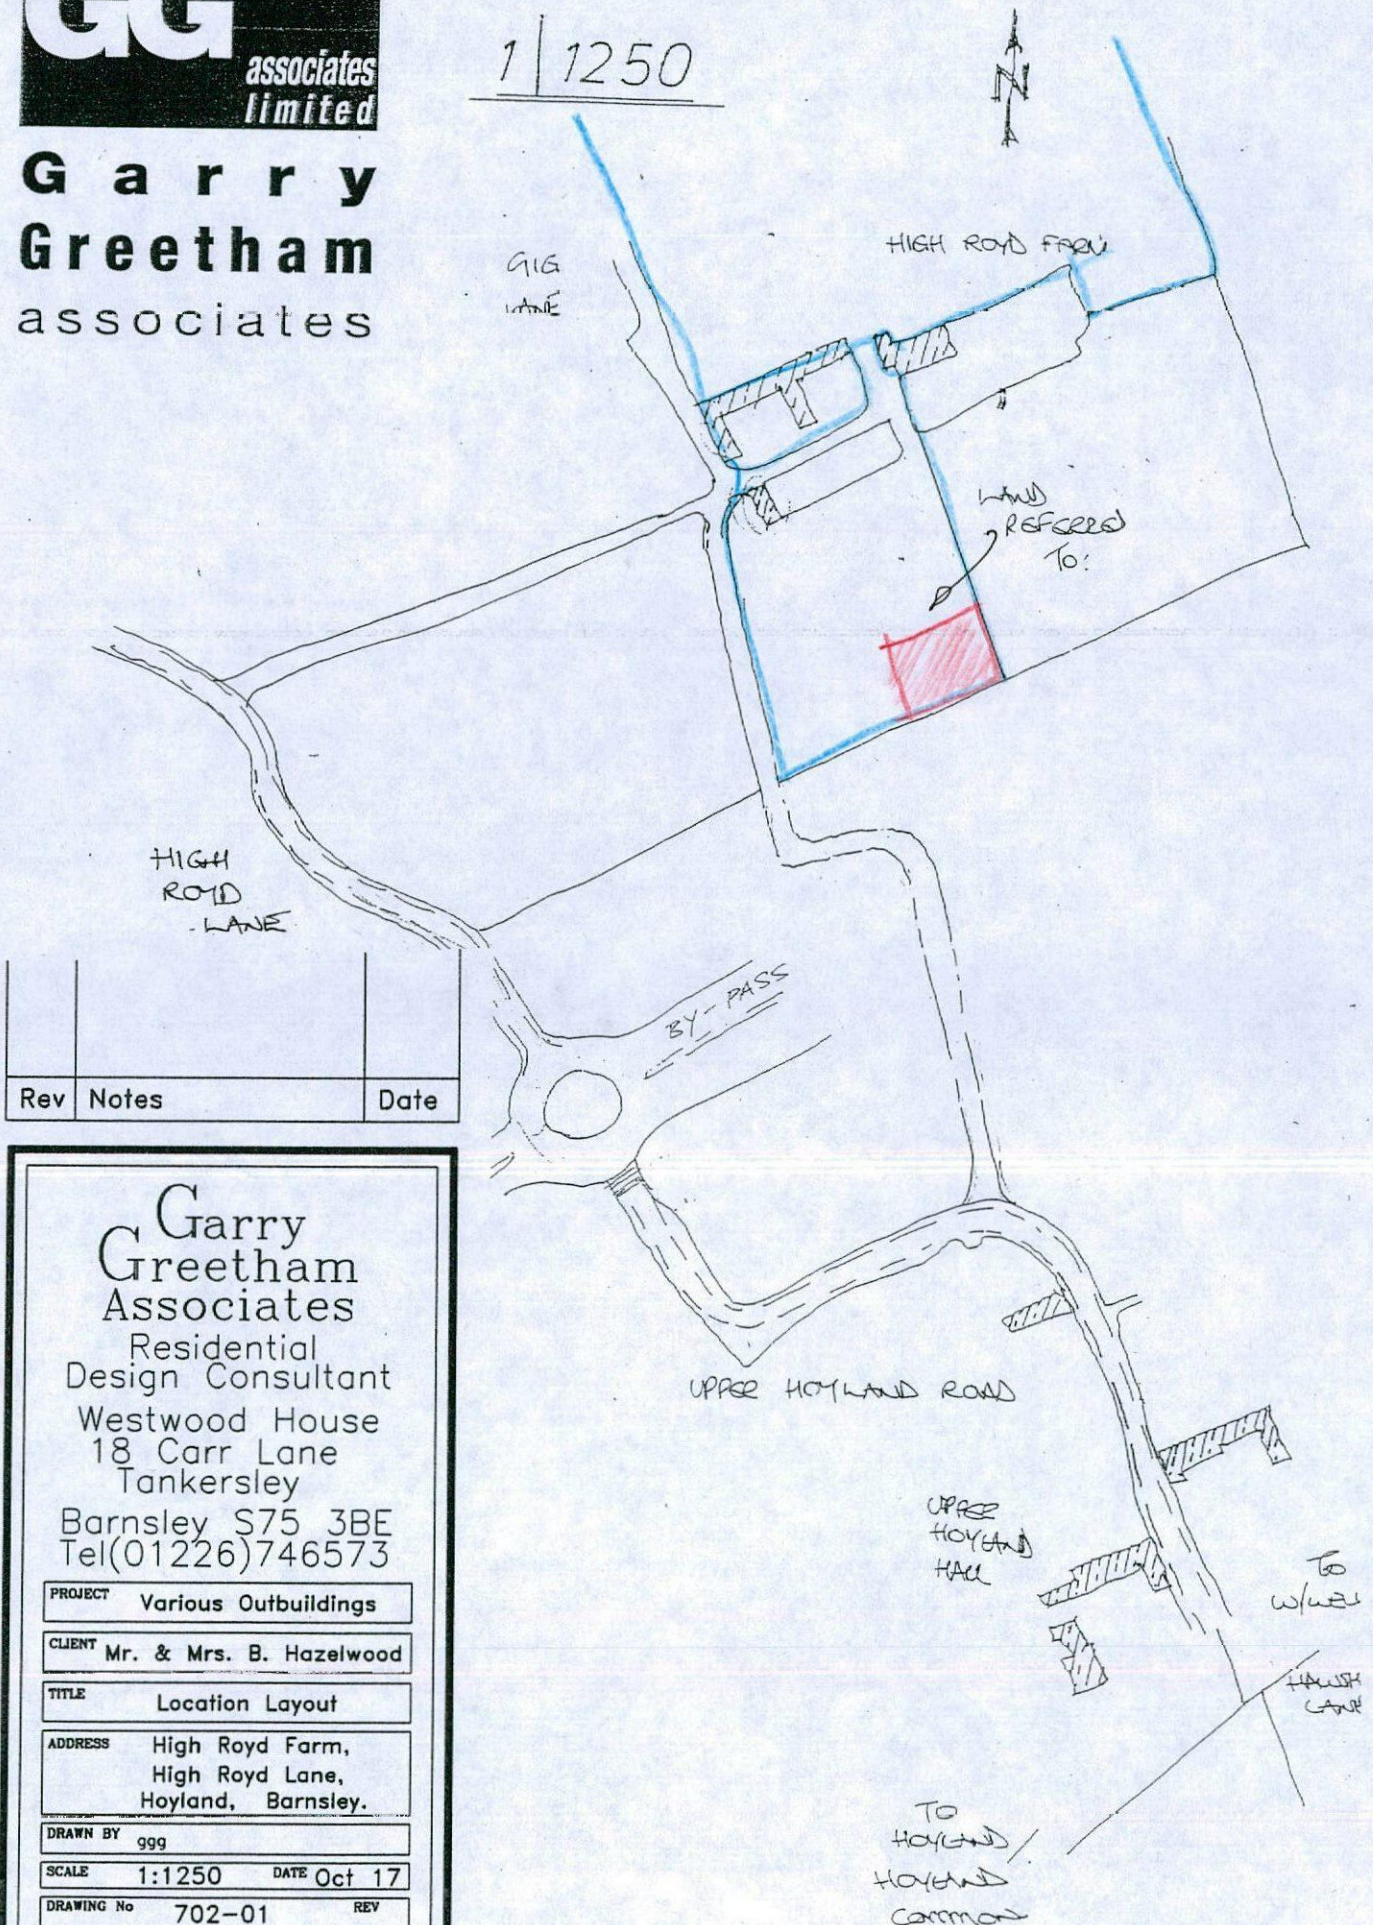

**Garry
Greetham
Associates**

Residential
Design Consultant
Westwood House
18 Carr Lane
Tankersley
Barnsley S75 3BE
Tel(01226)746573

PROJECT Various Outbuildings

CLIENT Mr. & Mrs. B. Hazelwood

TITLE Location Layout

ADDRESS High Royd Farm,
High Royd Lane,
Hoyland, Barnsley.

DRAWN BY ggg

SCALE 1:1250 DATE Oct 17

DRAWING No 702-01 REV

Member of the Chartered Institute
of Architectural Technologists