



SECTION A

SECTION B

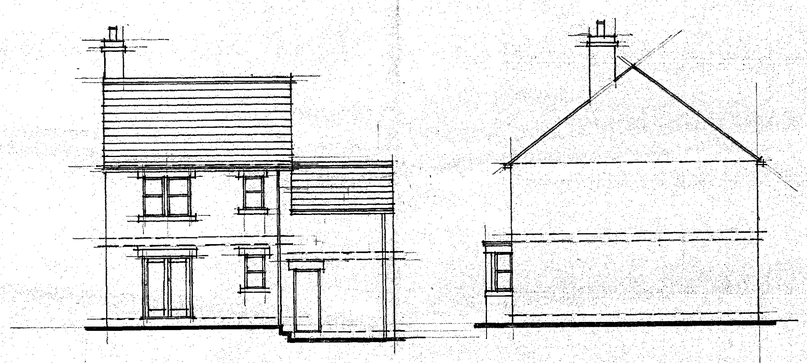


REAR ELEVATION

SIDE R

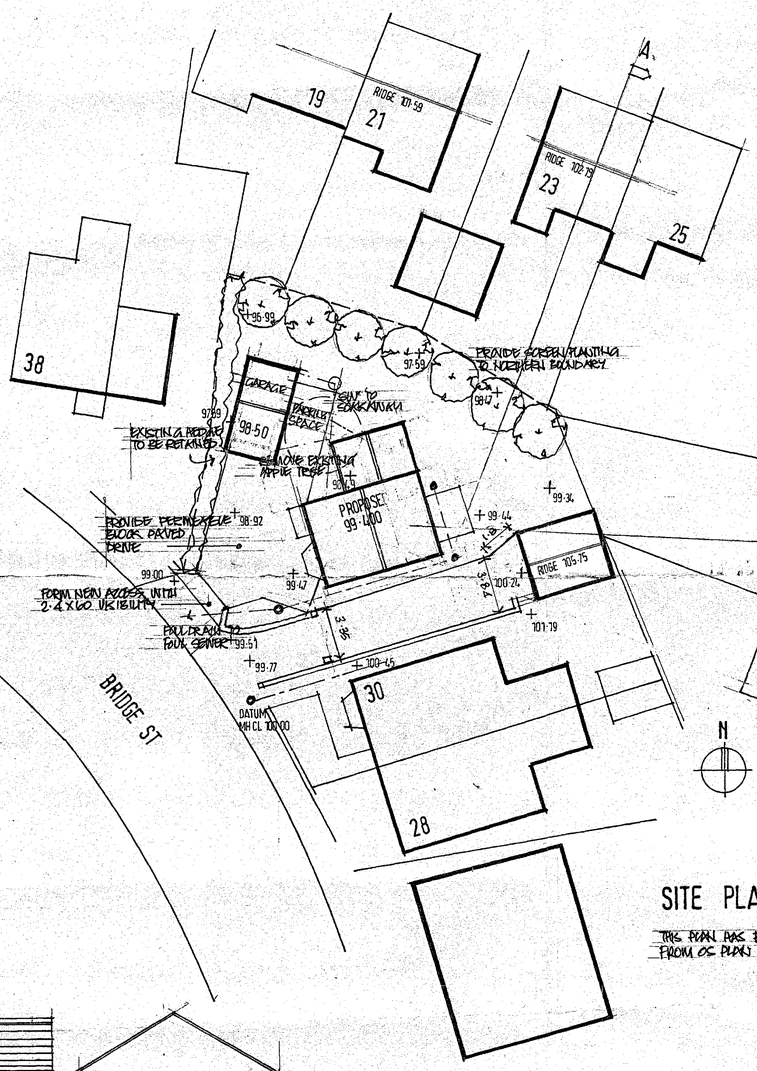


SITE PLAN 1:200


THIS PLAN HAS BEEN ENLARGED FROM OS PLAN.

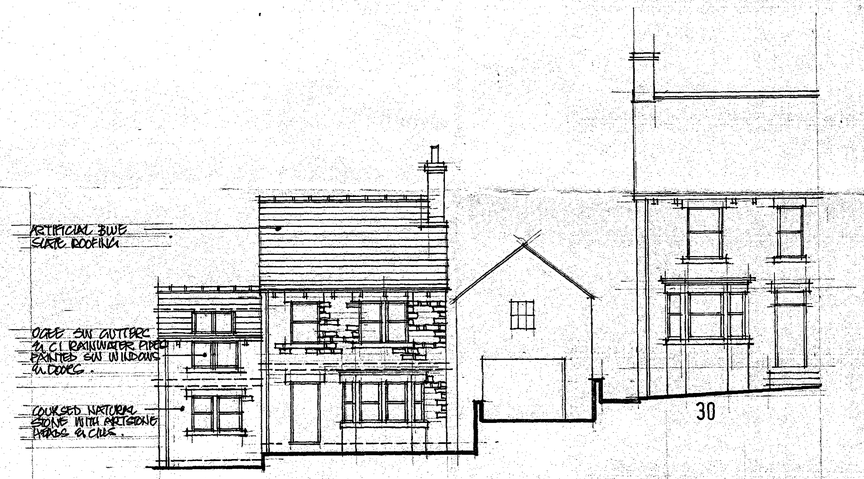


FRONT ELEVATION

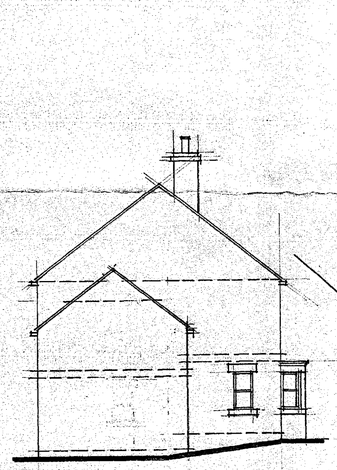


SIDE L

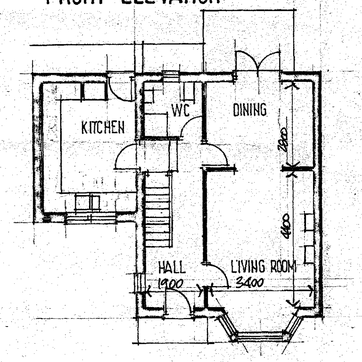

GROUND FLOOR PLAN

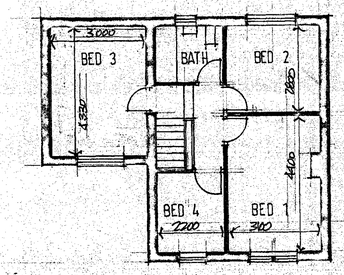

FIRST FLOOR PLAN

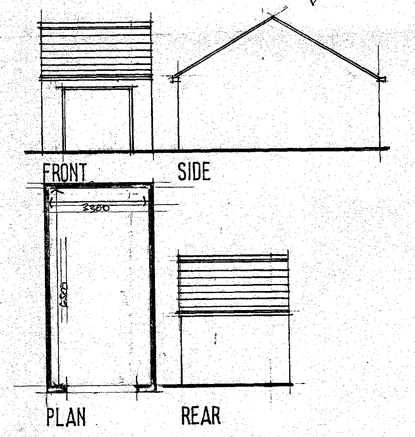

GARAGE DETAILS

F	BOUNDARY FURTHER AMENDED	29.1.15
E	BOUNDARY AMENDED ADJ GARAGE	21.7.14
D	DWELLING MOVED FORWARD 1.5m	12.3.14
C	KITCHEN & GARAGE ENLARGED PARKING SPACE ADDED	4.2.14
B	SECTION B AMENDED	3.6.13
A	LEVELS ADDED + SECTIONS KITCHEN WINDOW OMITTED.	26.5.13
Ref.	Revision	Date

Client

MR D FIELDSEND

Project

LAND ADJACENT 30 BRIDGE ST
PENISTONE

Title

DETAILED PLANS

Scale: 1:100 1:200 Drawn: SL

Date: MARCH 11 Drawing No: R/12/2/a

BMBC
CORPORATE MAIL ROOM
16 FEB 2017
Received by:
ORIGINAL COPY

BDS
BUILDING DESIGN SERVICES
15 Hunters Avenue Barnsley S70 6PL
TEL: 01226 733224