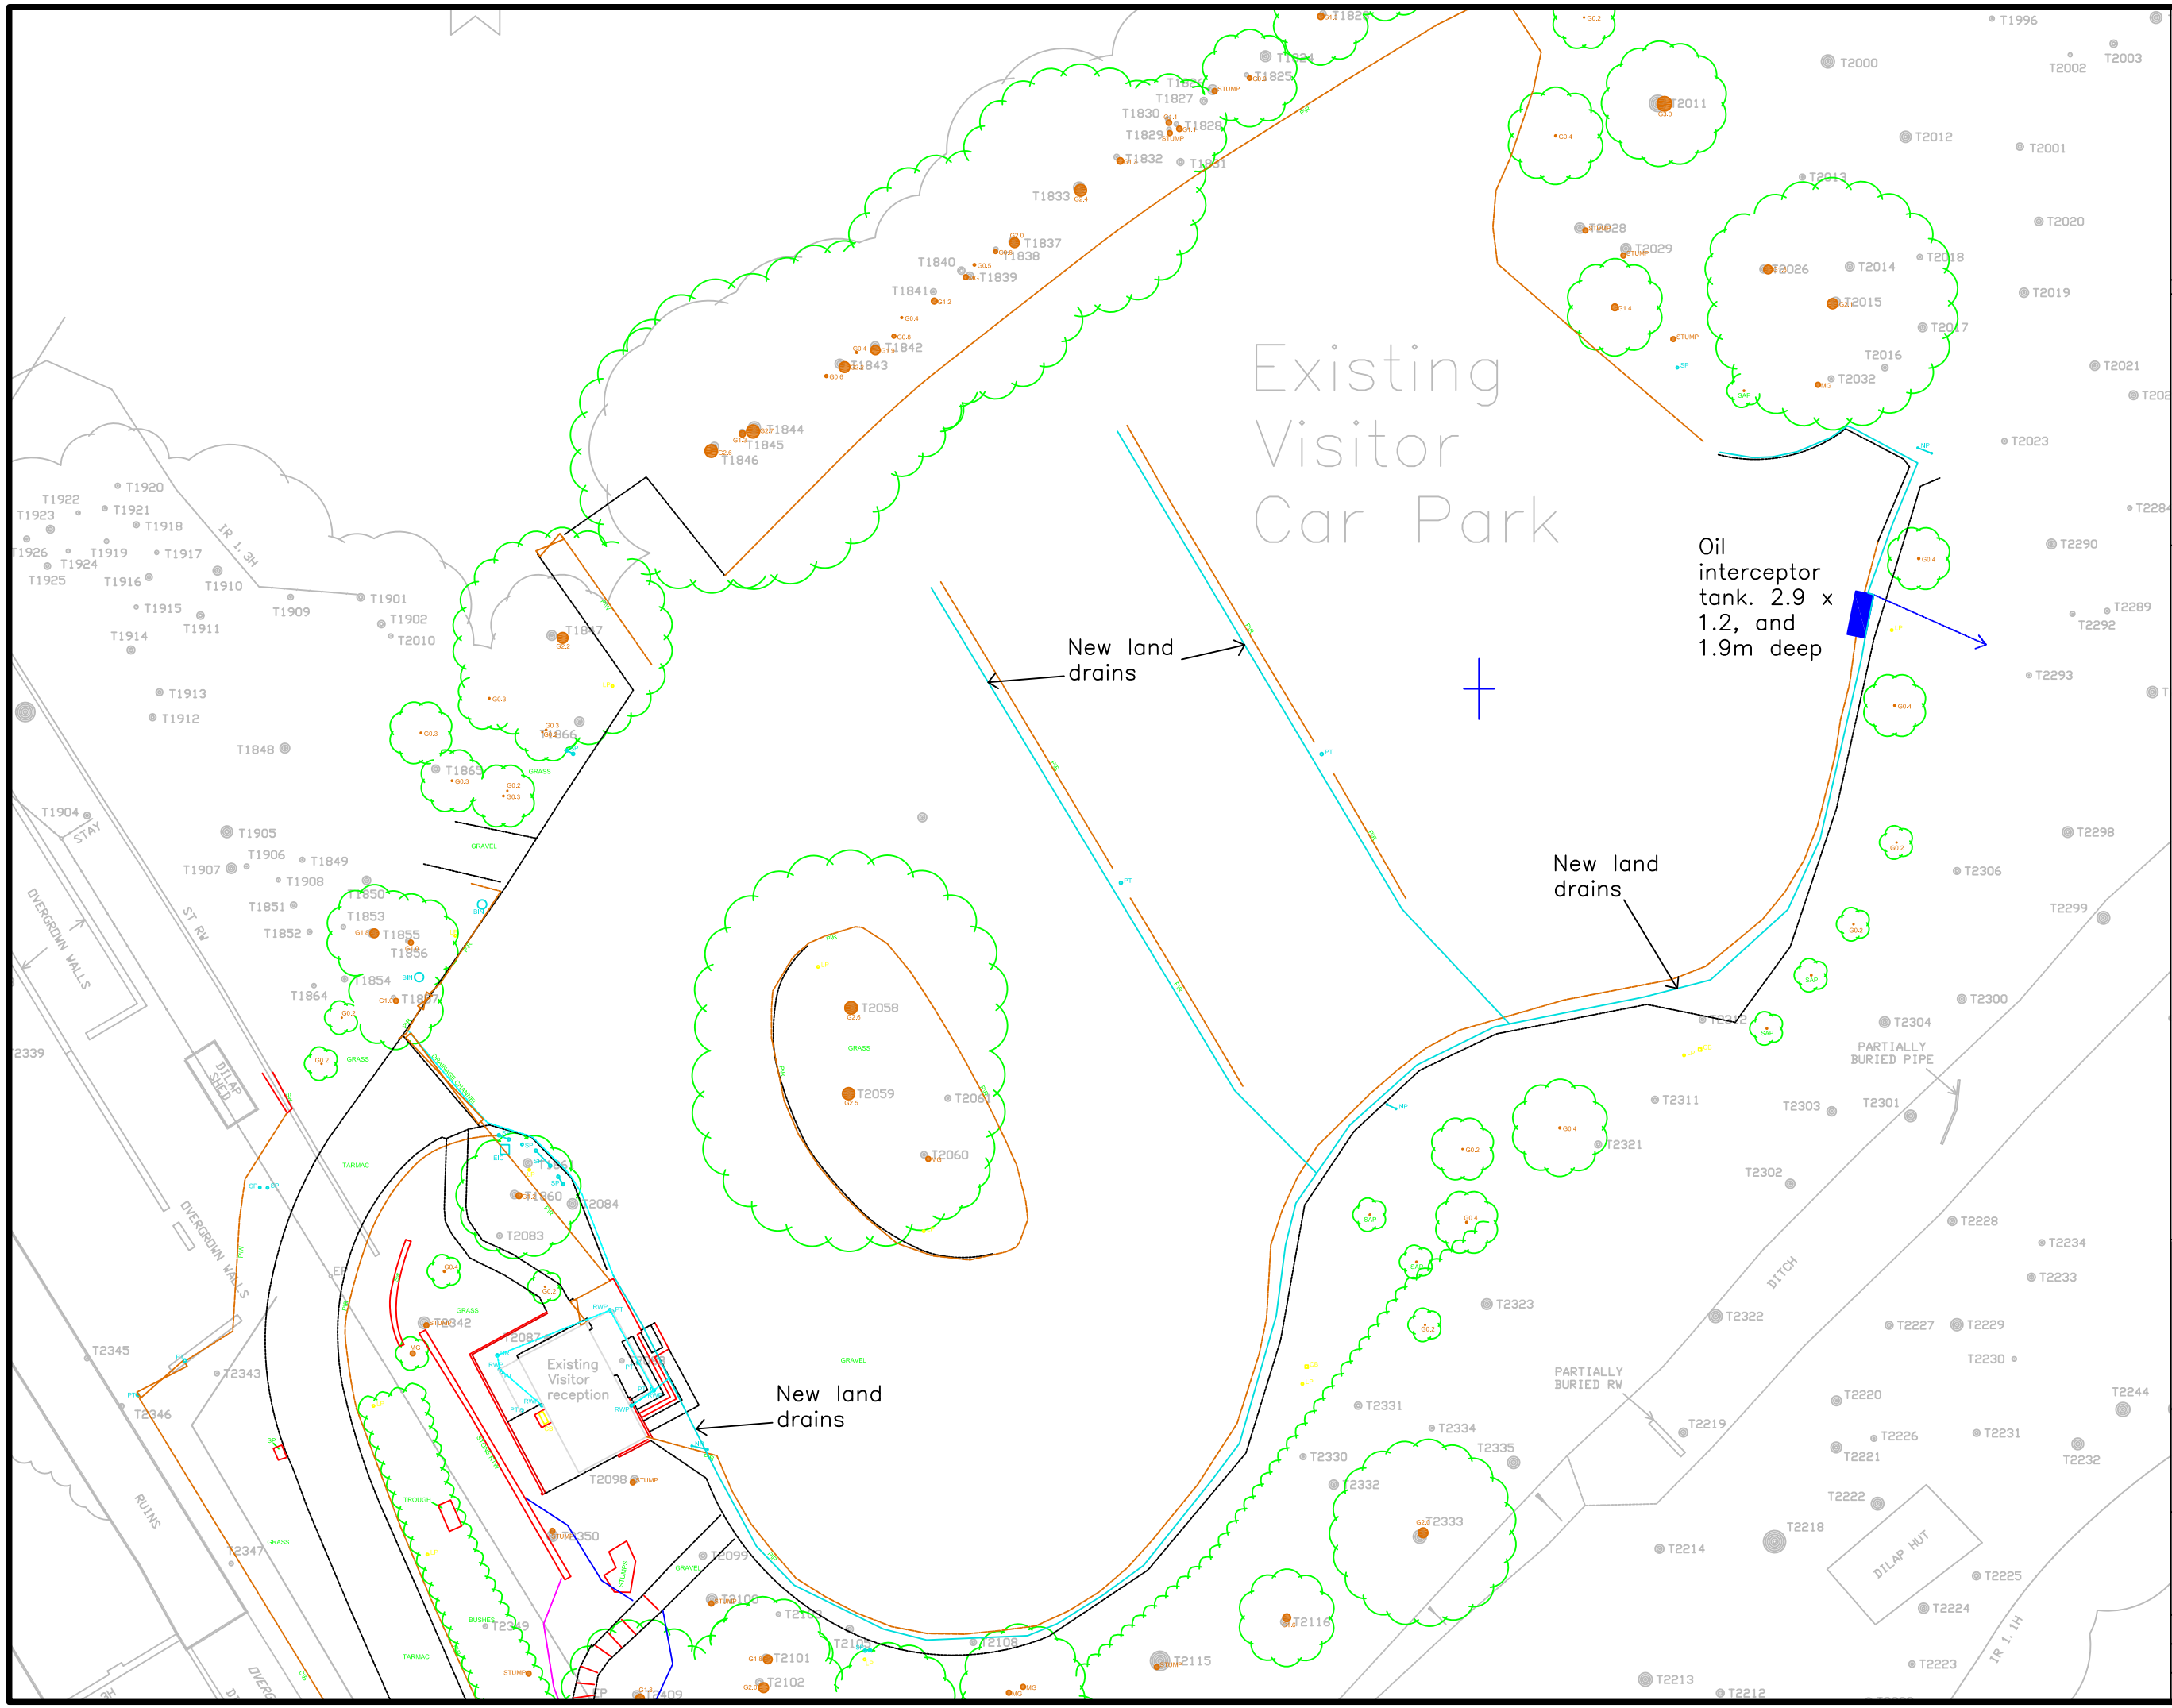

DO NOT SCALE

This drawing must not be scaled.

The Principal Contractor is to verify all dimensions, levels and datums prior to commencement of work.

Any discrepancies are to be reported immediately to the Building Surveyor.

Variations and modifications to the work shown on these drawings are not to be carried out without the written permission of the Project Manager.

This drawing is the property of the National Trust. The information shown is to be treated as confidential and must not be copied, reproduced or disclosed to any third person without the the National Trust's written permission.

Maps are reproduced by permission of Ordnance Survey © Crown Copyright and database right 2017

REVISION	BY	DATE	DETAILS

NOTES

NATIONAL TRUST
NORTH REGION
Altrincham Hub
Stamford Estate Office
18 High Street
Altrincham
Cheshire WA14 1PH
Telephone (0161) 928 0075 Fax (0161) 929 6819

ESTATE/PROPERTY
Wentworth Castle Gardens

DRAWING TITLE
Proposed land drainage to existing car park

DRAWN BY SD	DATE July '19
SCALE @ A3 NTS	PROPERTY REFERENCE
DRAWING No	REV