



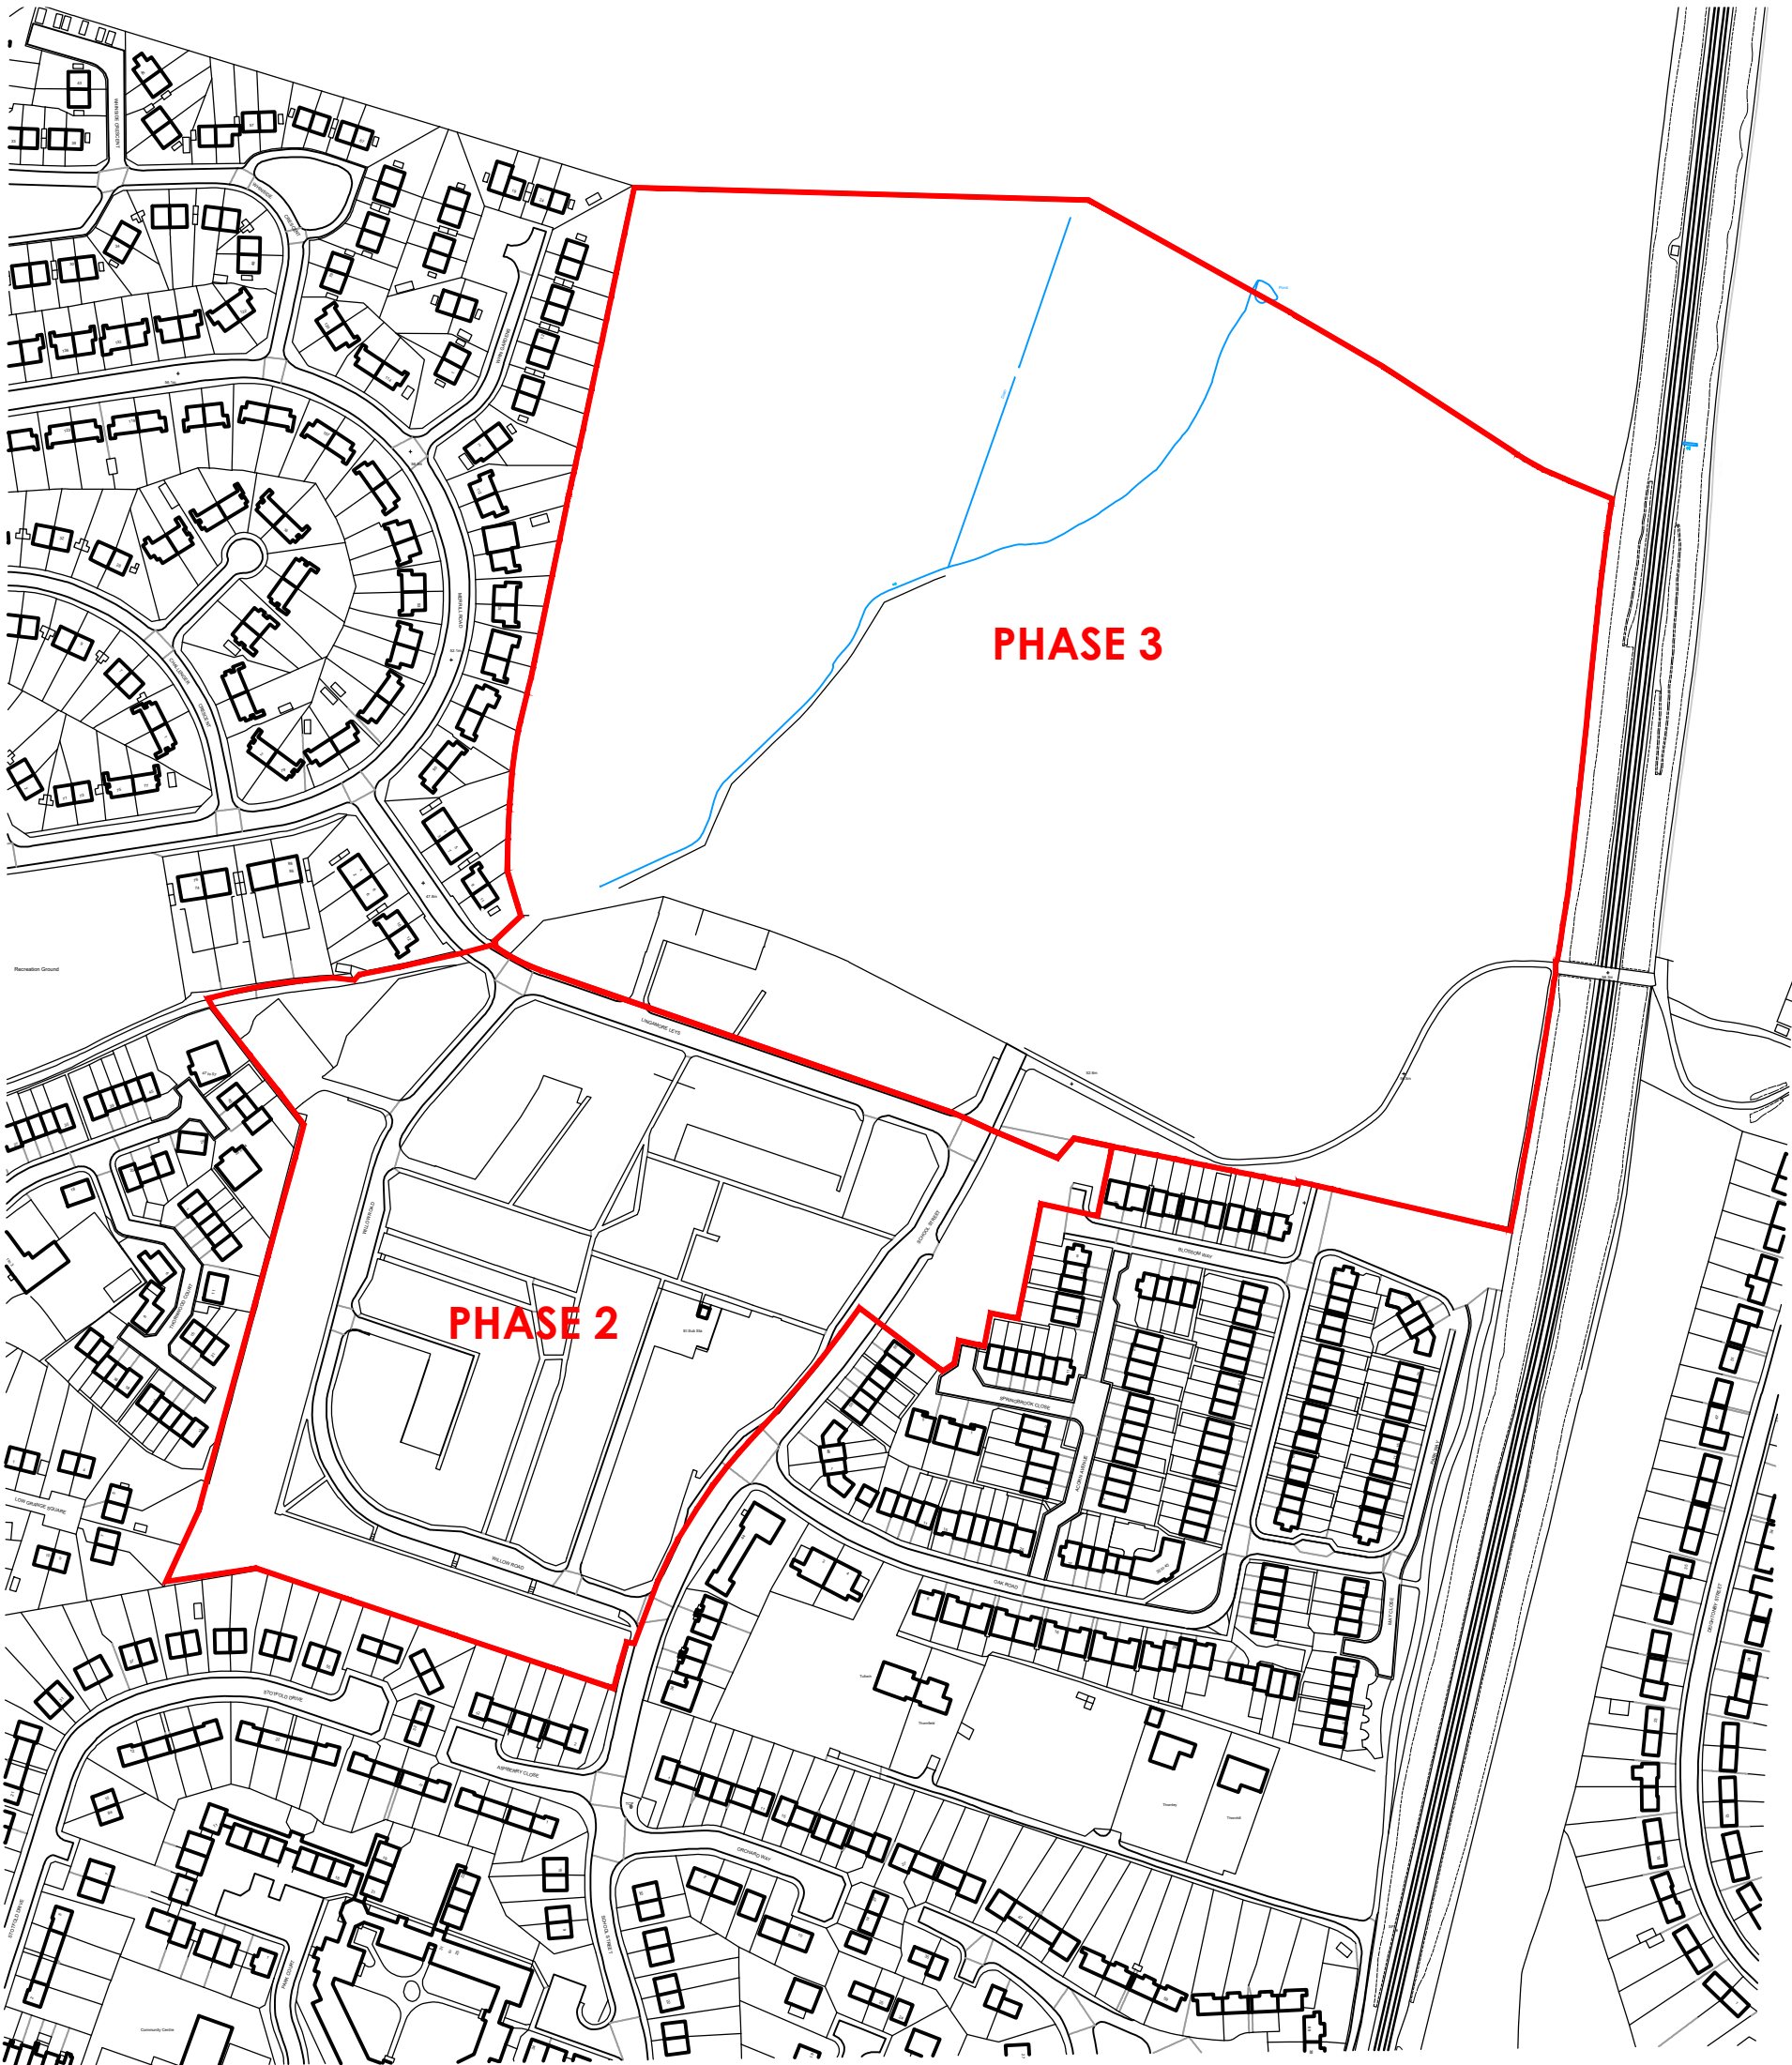

Mapping contents (c) Crown copyright and database rights 2016 Ordnance Survey 100035207

SCHOOL STREET, THURNSCOE
LOCATION PLAN - PHASES 2 & 3
SCALE 1:2500 (A3 DRAWING)

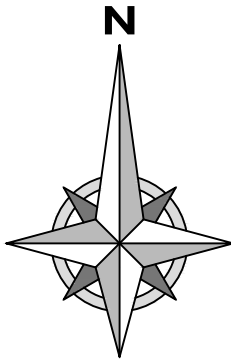

**Chris
Gothard**
Architectural Ltd.

queens tower lodge
77-79 east bank road
sheffield S2 3PX
T: 0114 2750263
M: 07443 596098
E: info.cga@btconnect.com
Company No. 9118738

 **Keepmoat**
Keepmoat, The Waterfront, Lakeside Boulevard,
Doncaster, DN4 5PL.
Tel: 01302 347605 www.keepmoat.com

© COPYRIGHT EXISTS ON THE DESIGNS AND INFORMATION
SHOWN ON THIS DRAWING • DO NOT SCALE FROM DRAWING
ALL DIMENSIONS TO BE VERIFIED ON SITE PRIOR TO COMMENCING ANY WORK