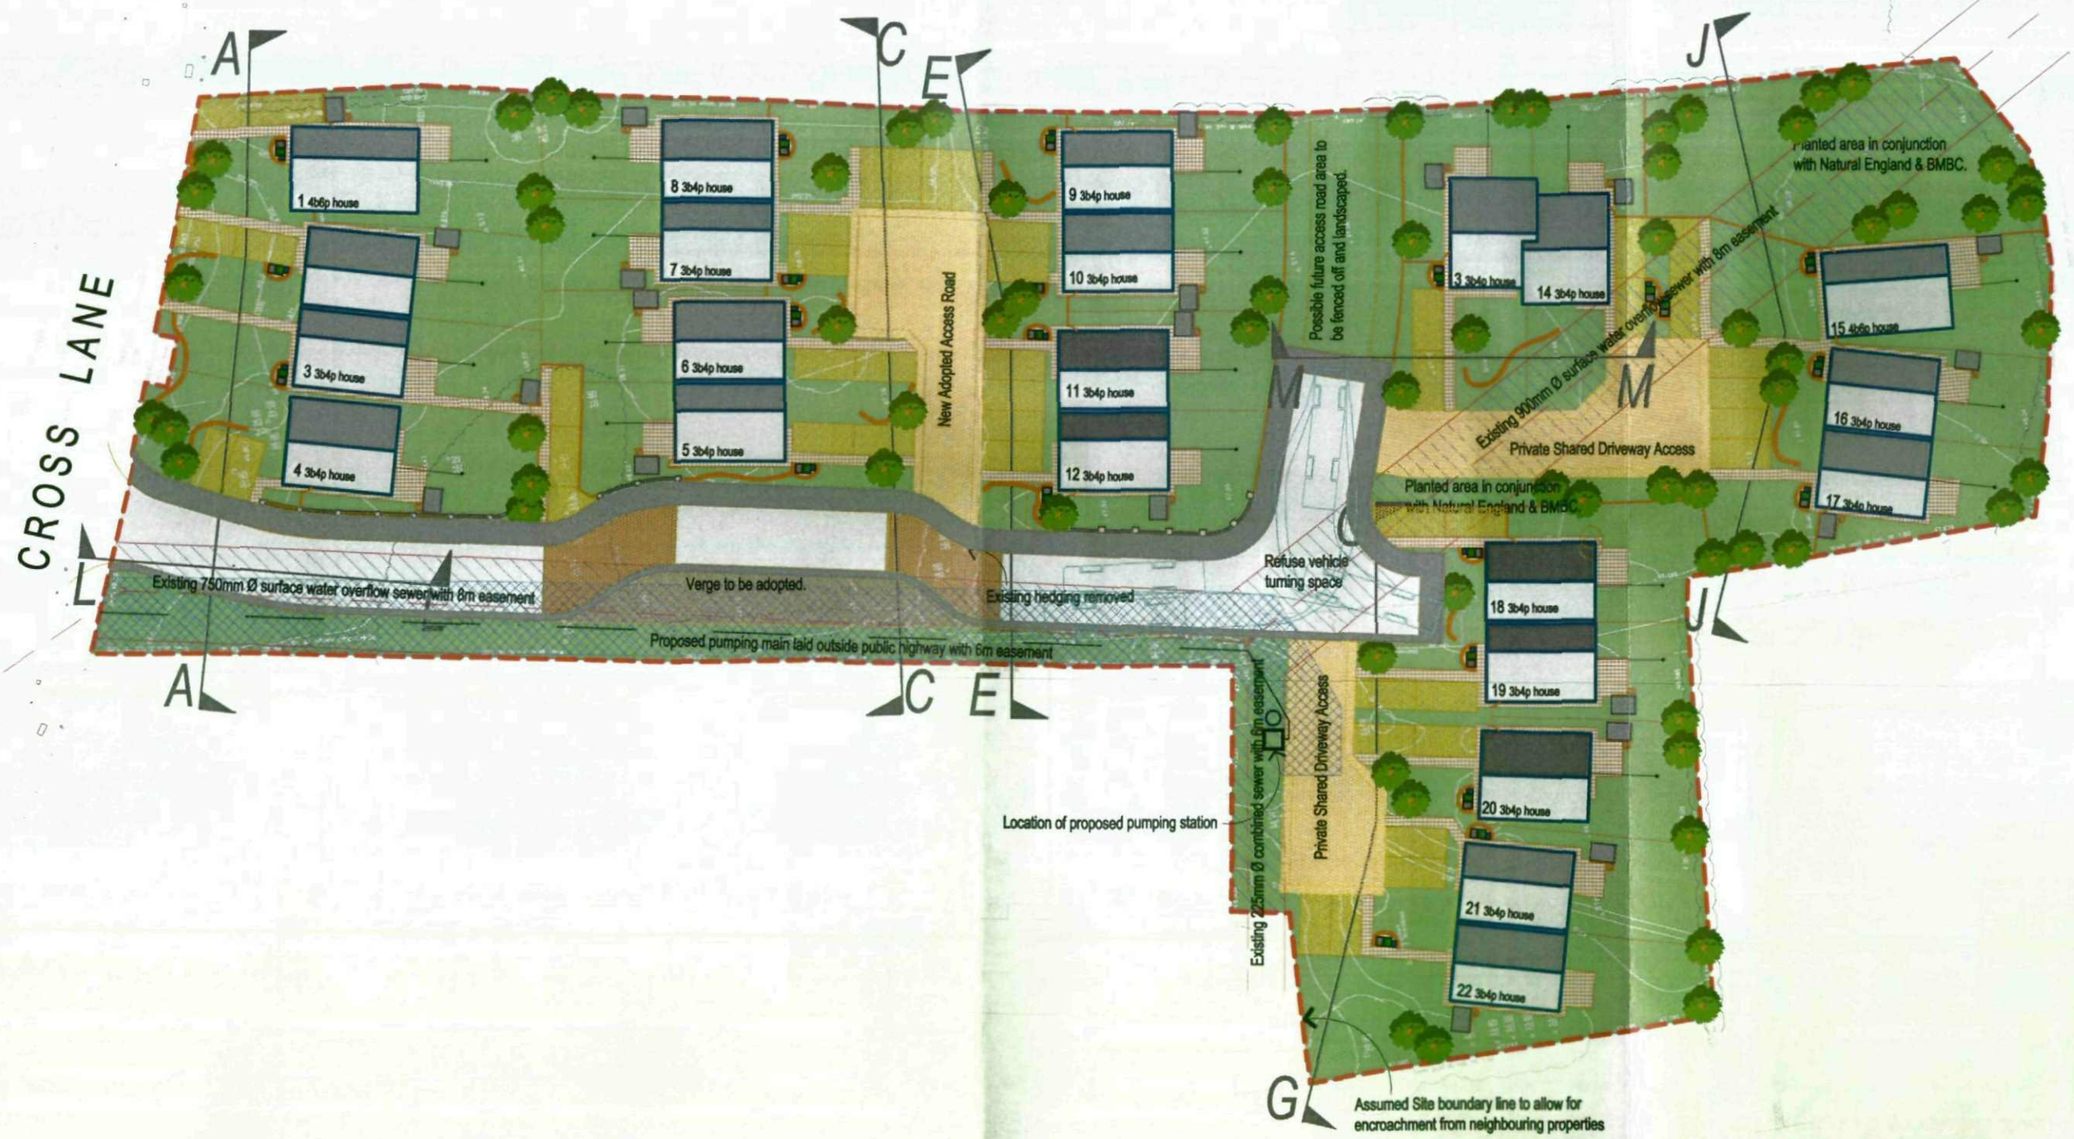


General Notes

1) To be read in conjunction with Drawings:
2) Do not scale from this drawing. Check all dimensions on site and report any discrepancies to the architect
3) All structural and drainage work to be to the satisfaction of DBS on site.

Revisions

A:	21.4.08	Notes added regarding line of watercourse within site
B:	5.5.08	Layout redrawn for issue to CK21
C:	27.6.08	Plots 13 & 14 amended
D:	4.8.08	Location of Pumping Station added
E:	13.10.08	Access Road amended. Various plot layout amendments
F:	30.10.08	Access Road amended in accordance with BMBC Highways comments

Copyright. All rights reserved

SYHA Architects
43-47 Wellington Street
Sheffield
S1 4HF
tel: 0114 2900 278
fax: 0114 2900 290
web: www.syha.co.uk

syha
South Yorkshire Housing Association

Date: Jan 08	Job: Cross Lane	Dwg No: AK02 1.01f
By: CJ	Client: SYHA Development Section	
Scale: 1:500	Title: Proposed Site Layout	