
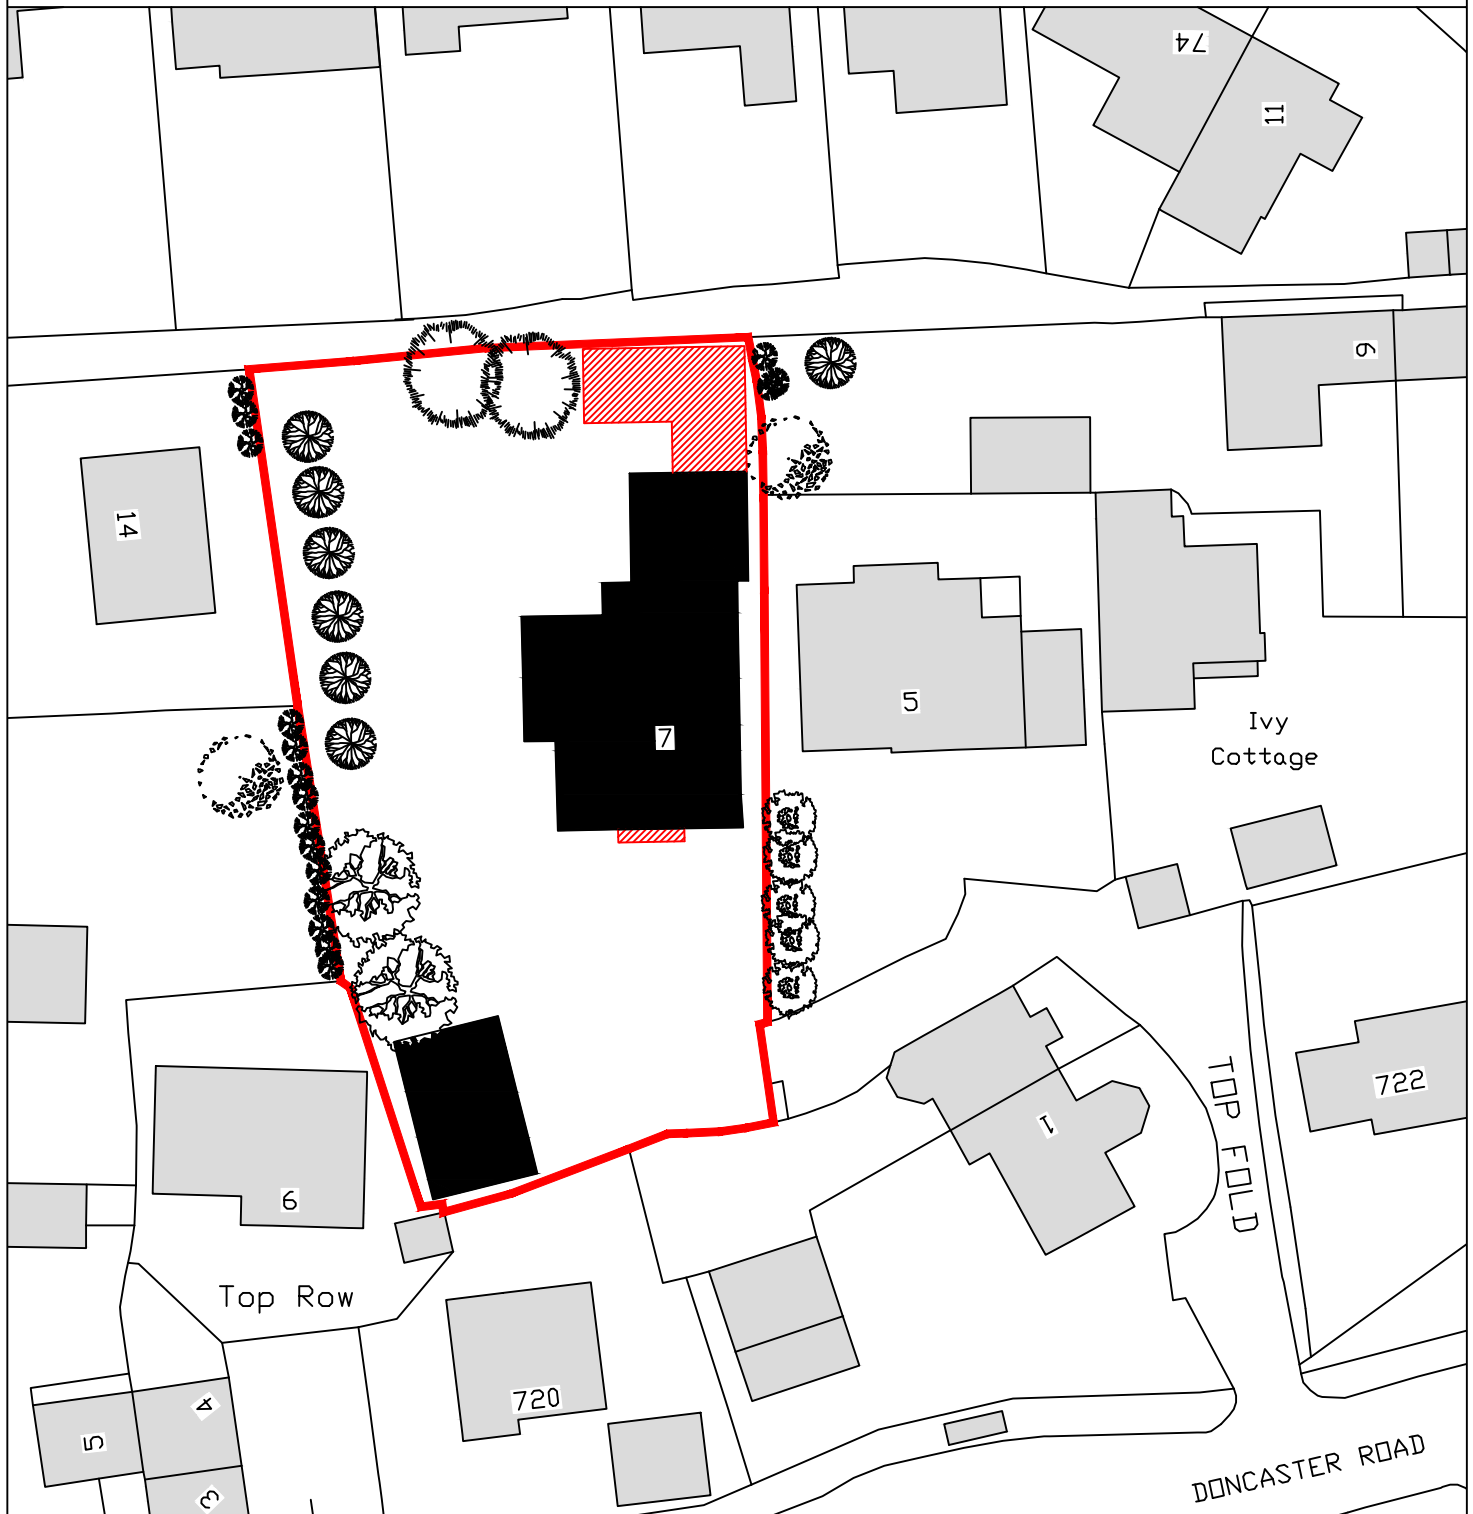


DIMENSIONS IN mm - DO NOT SCALE FROM DRAWING - REFER TO ANNOTATION

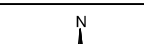

 <p>ProMan Consultancy Ltd. 14 LAPWING VIEW HORBURY BRIDGE WAKEFIELD WF4 5NZ</p> <p>Tel: 01924 279307 Mobile: 07985 043318</p> <p>PROJECT MANAGEMENT & ARCHITECTURAL SERVICES Web: www.promanconsultancy.co.uk EMAIL: info@promanconsultancy.co.uk</p>		<p><i>Project:</i></p> <p>Mr & Mrs Kirkland 7 Topfold, Doncaster Road, S71 5EL</p>		<p><i>Drawing Title:</i></p> <p>Block Plan</p> 	
<i>Project No.</i>	<i>Drawing No.</i>	<i>Revision:</i>	<i>Drawn:</i>	<i>Date:</i>	<i>Scale:</i>
1433	1433-11	-	DK	Nov 21	1:1500@A4