HABIBAT 001 BAT BOX FOR STONEWORK BUILT IN AT HIGH LEVEL

100MM DIA DUCT TO BE PROVIDED FROM HIGHWAY INTO DWELLING FOR INSTALLATION OF HIGH SPEED FULL FIBRE BROADBAND. INSTALLATION OF THE ASSOCIATED CABLE/EQUIPMENT TO BE AGREED WITH PROVIDER INCLUDING TIMESCALE.

EVA-07S-SE / EVA-07S-SE RFID
32amp VEHICLE CHARGING POINT

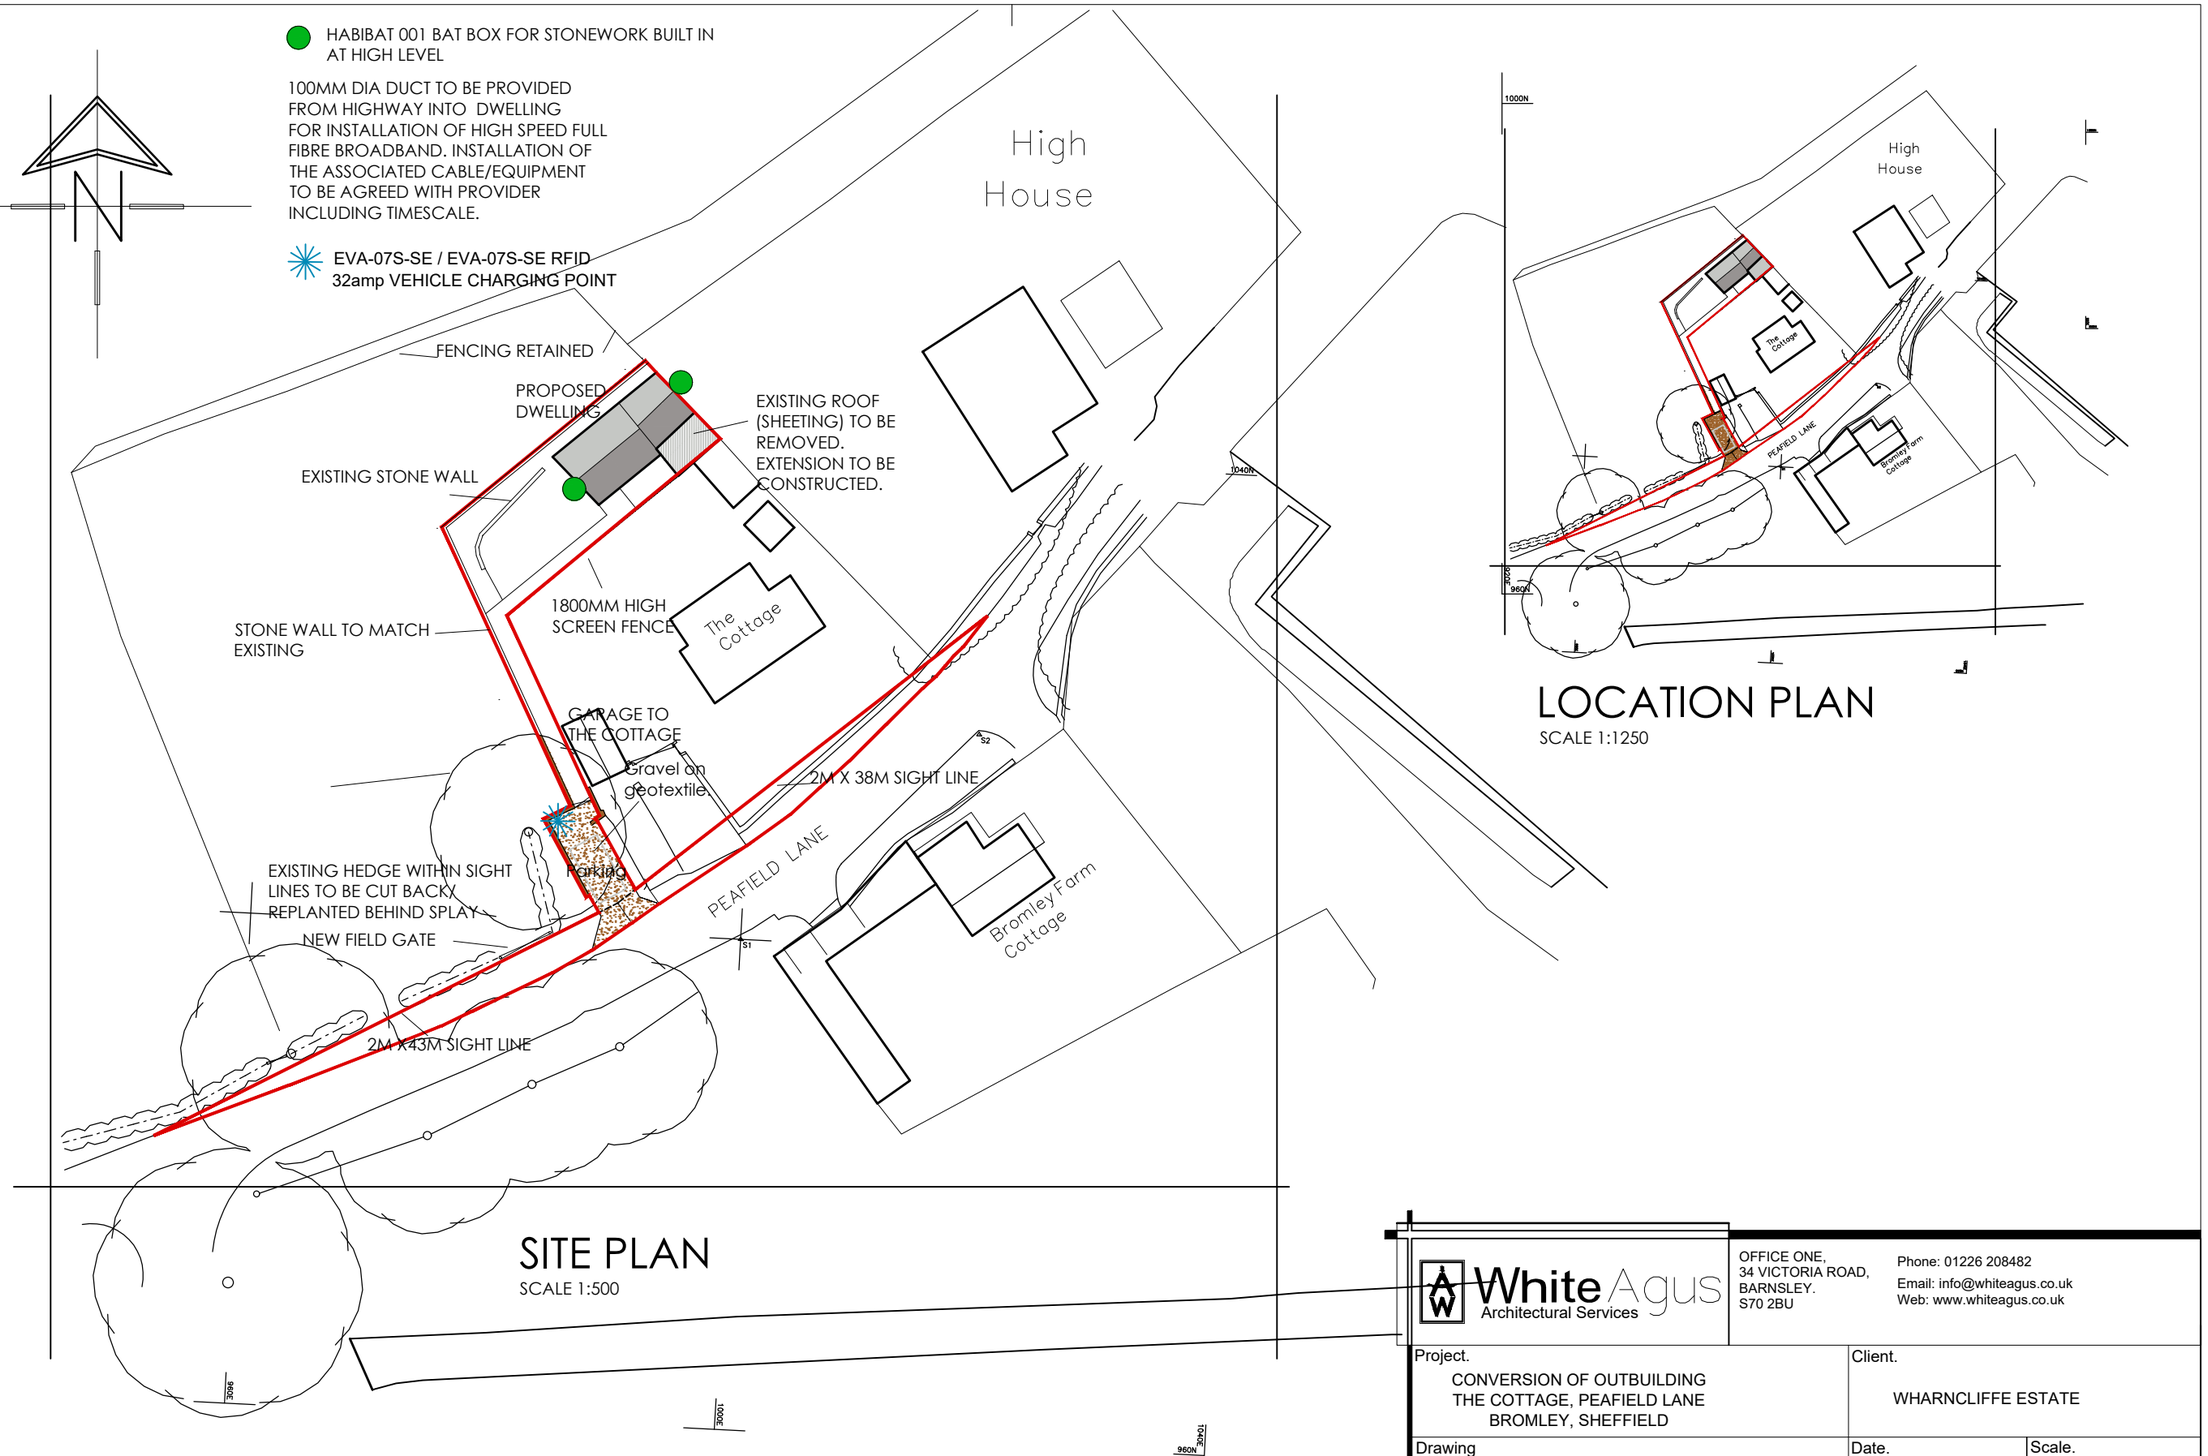

SITE PLAN

SCALE 1:500

LOCATION PLAN

SCALE 1:1250

White Agus Architectural Services

OFFICE ONE,
34 VICTORIA ROAD,
BARNSLEY.
S70 2BU

Phone: 01226 208482
Email: info@whiteagus.co.uk
Web: www.whiteagus.co.uk

Project. CONVERSION OF OUTBUILDING THE COTTAGE, PEAFIELD LANE BROMLEY, SHEFFIELD	Client. WHARNCLIFFE ESTATE
Drawing Title. SITE PLAN	Date. JUNE 2023 / Scale. 1:500 @ A3
	Ref. 21–103 / Dwg. No. 04 / Rev.

Date	Suffix	Description	Date	Suffix	Description