
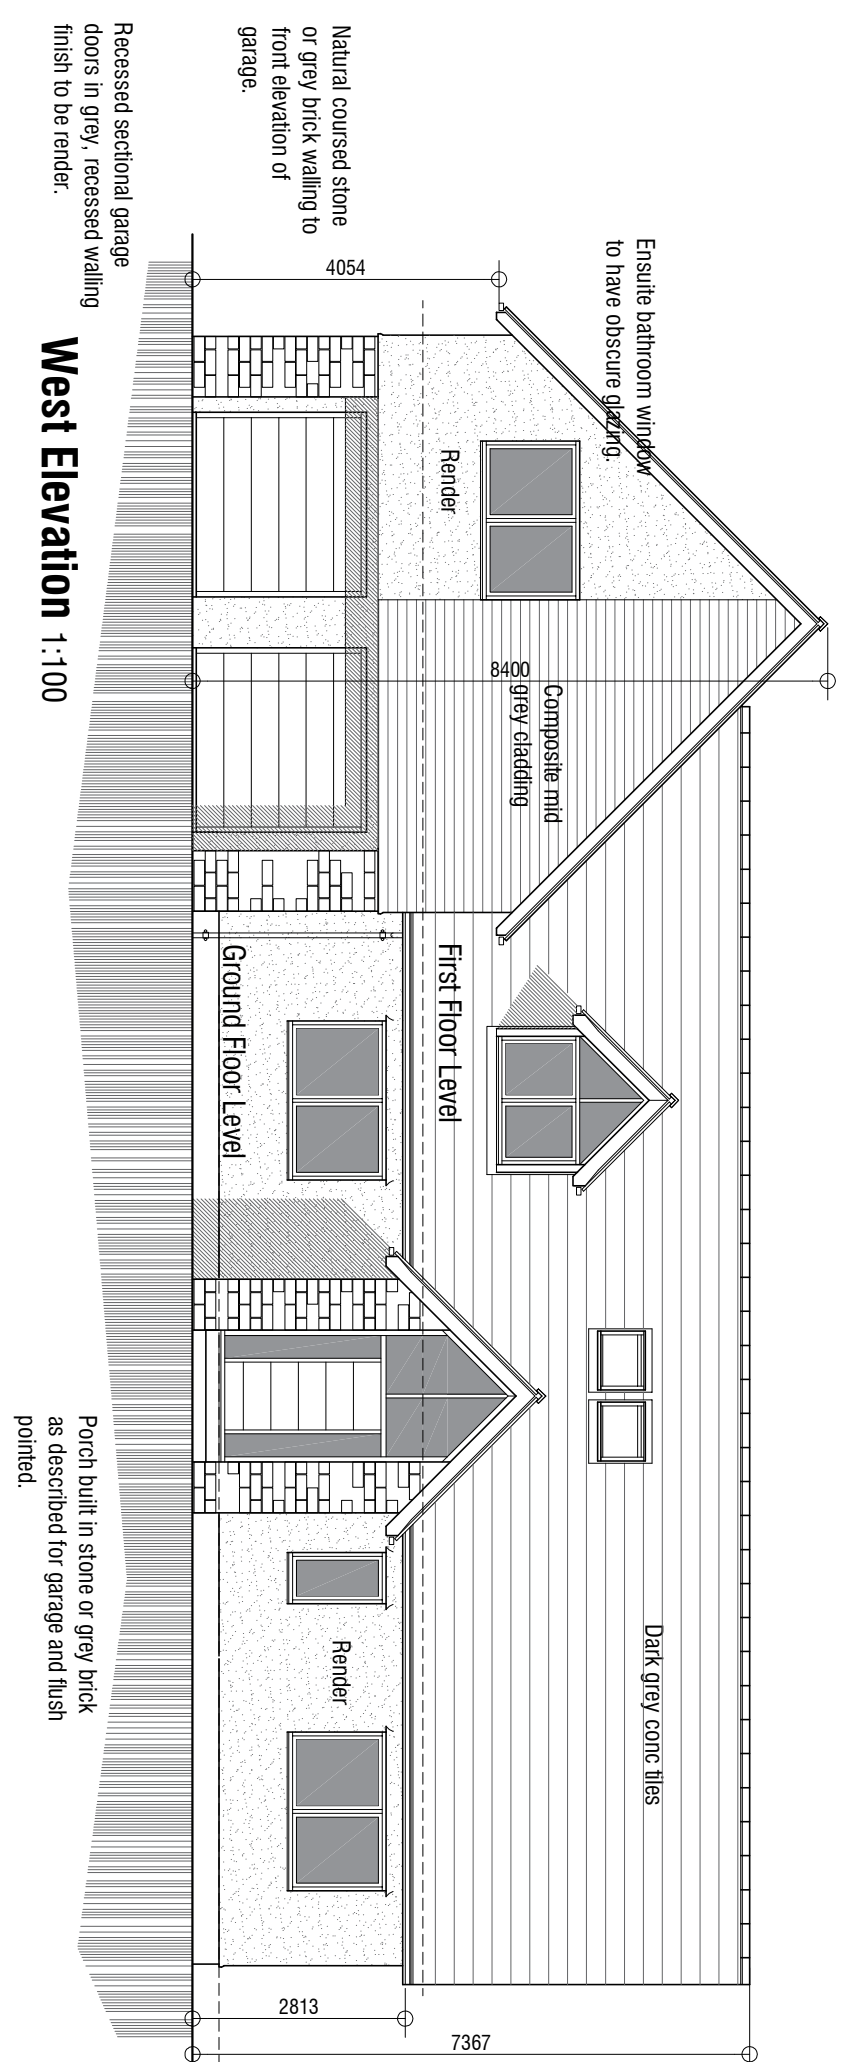
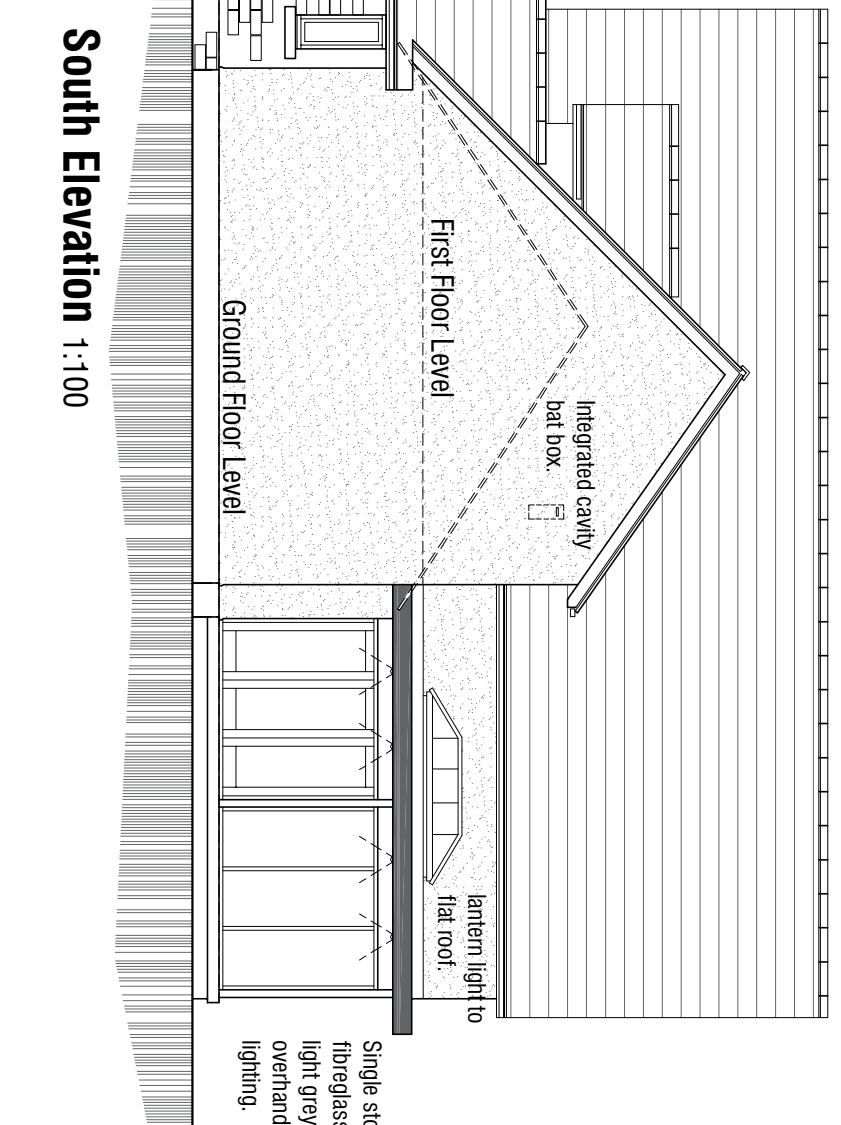
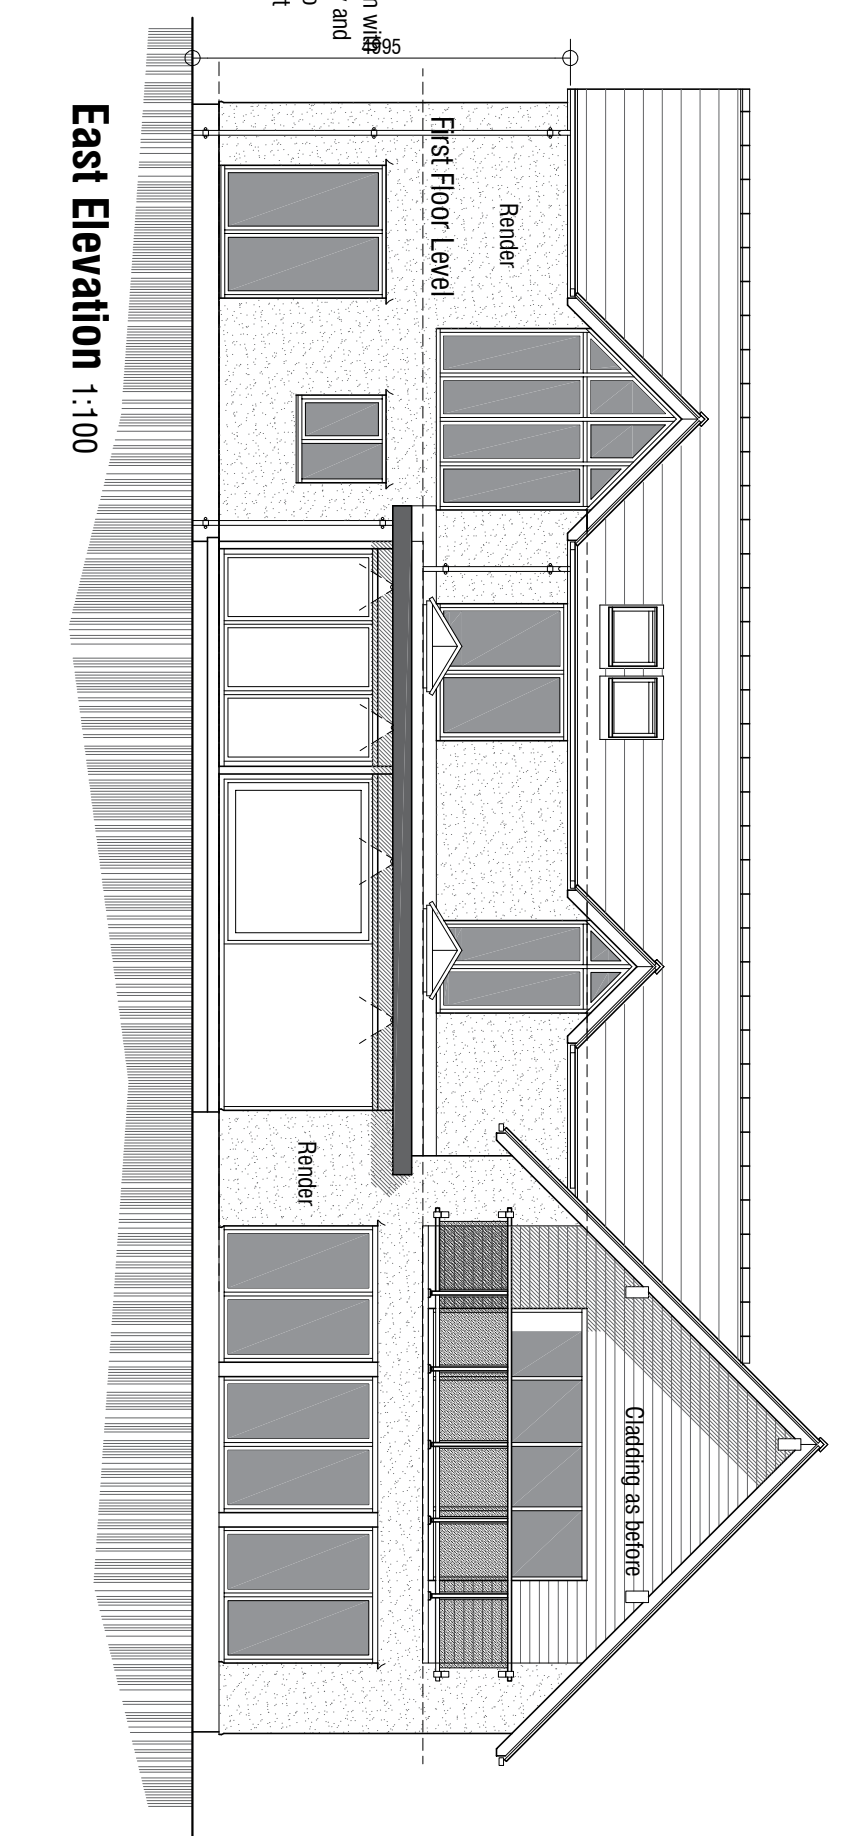
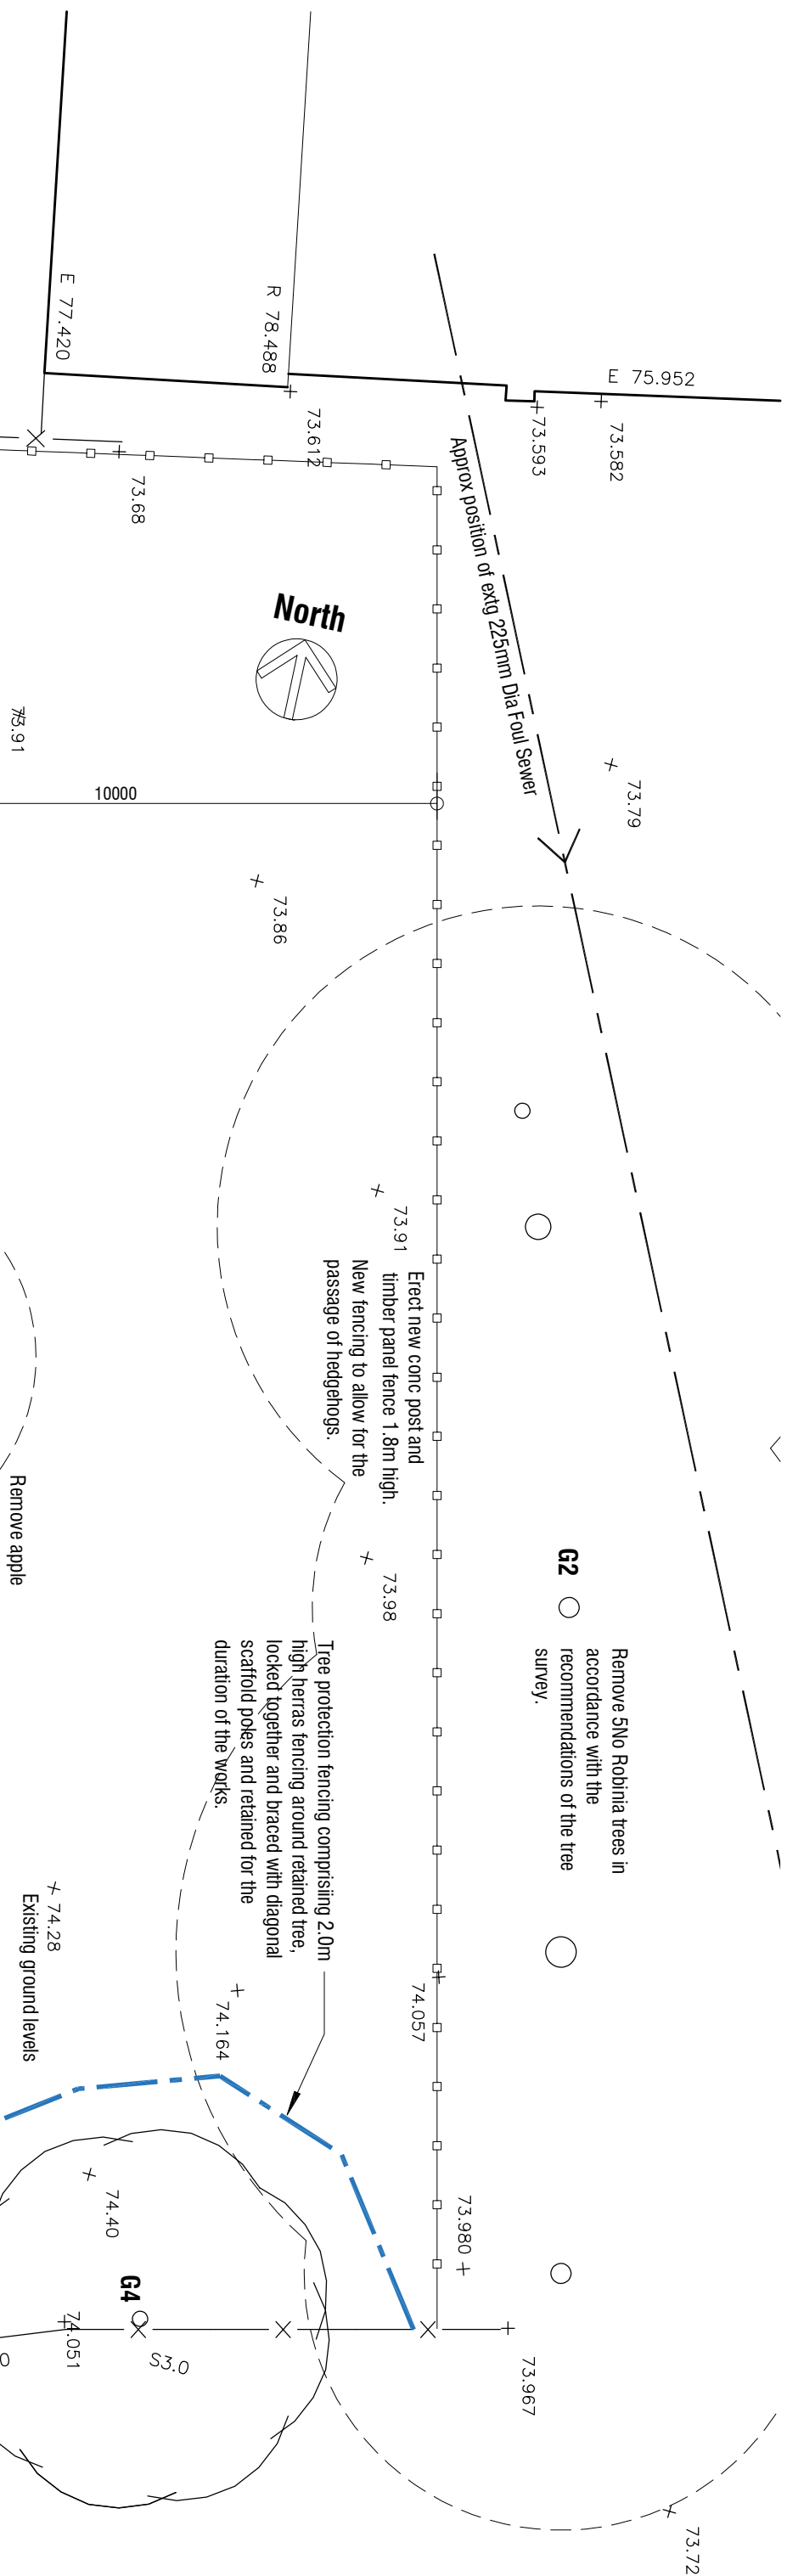
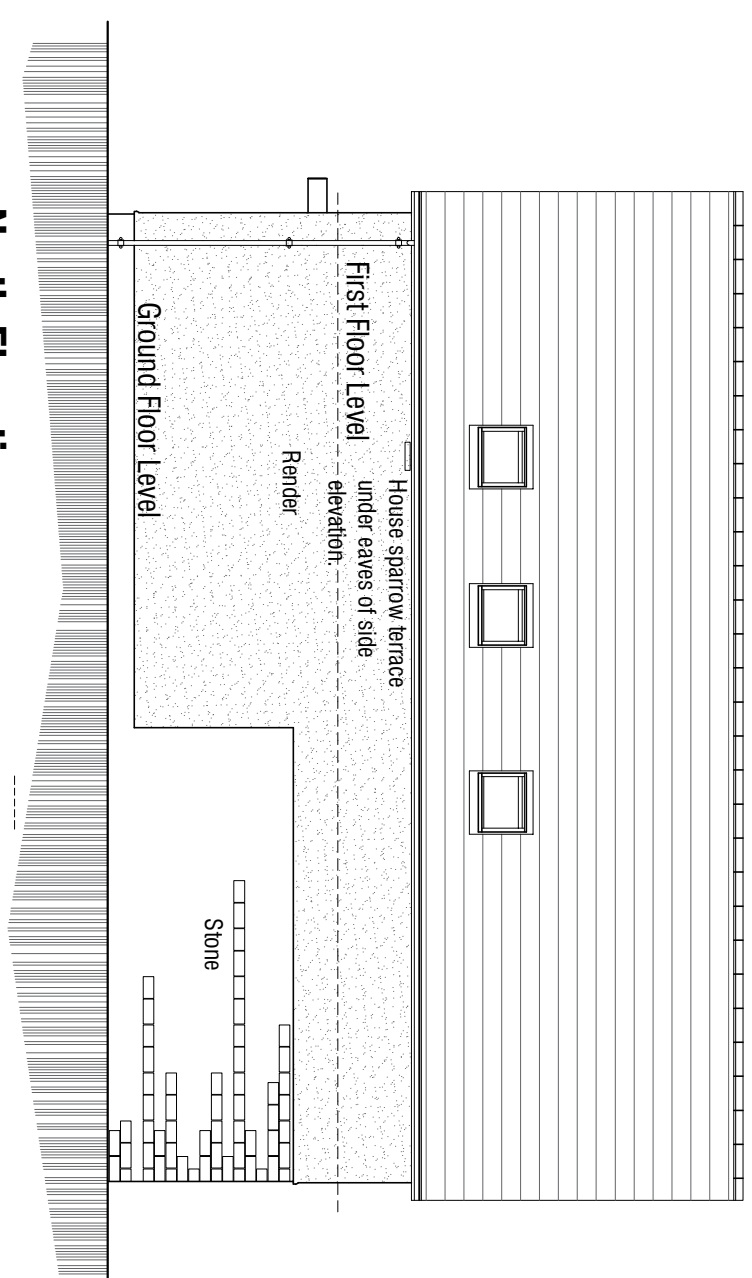


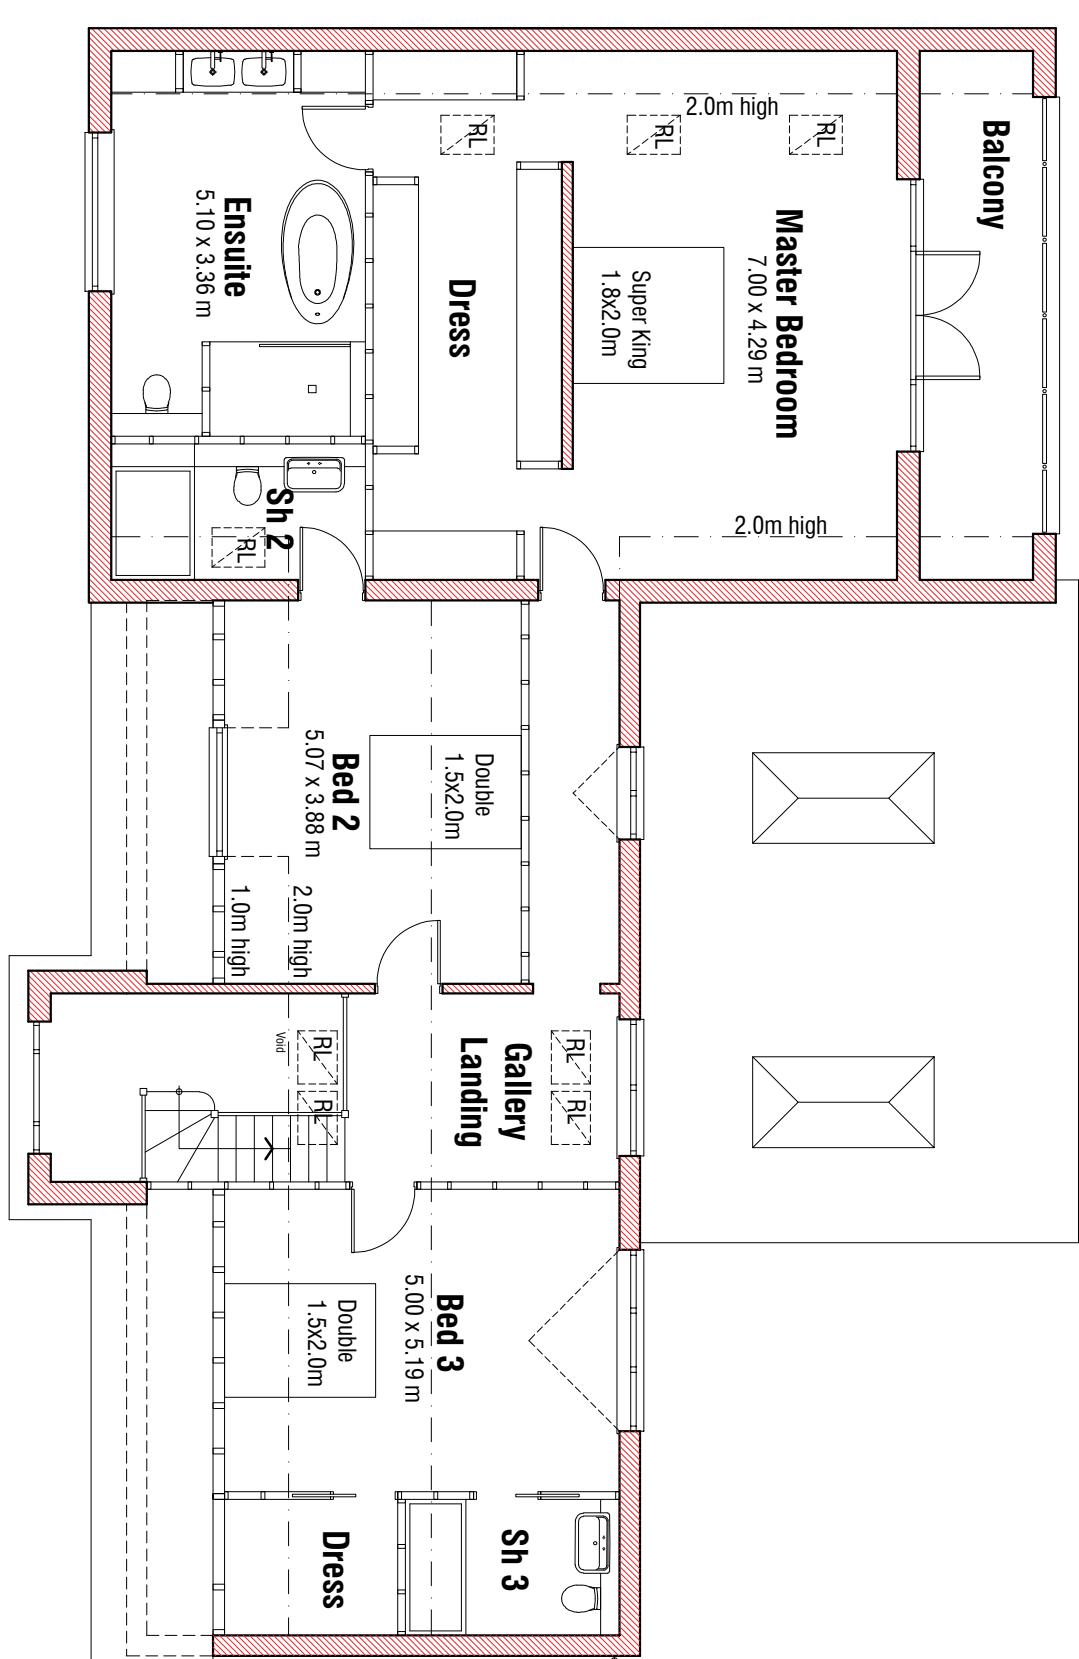

PLANS & ELEVATIONS

PROPOSALS

69 Station Road
Ryoston
Barnsley

☐ ☐ **mboothdesign**

Berneslai Close Barns
STO 2FL
T: 01226 286256
M: 07881898300
mark@mbboothdesign

Scale	1:100 @ A1	Drawn	MJB
Date	Nov 2020	Ref.	20.2

Dwg No.	P1	Rev.	0
---------	-----------	------	----------

Dimensions for setting out in existing buildings are to be checked and verified on site.