Station	Easting	Northing	Level
S1	434826.118	402251.126	125.088
S2	434794.848	402218.327	125.309
S3	434800.715	402238.468	124.798
S4	434789.986	402226.822	124.156

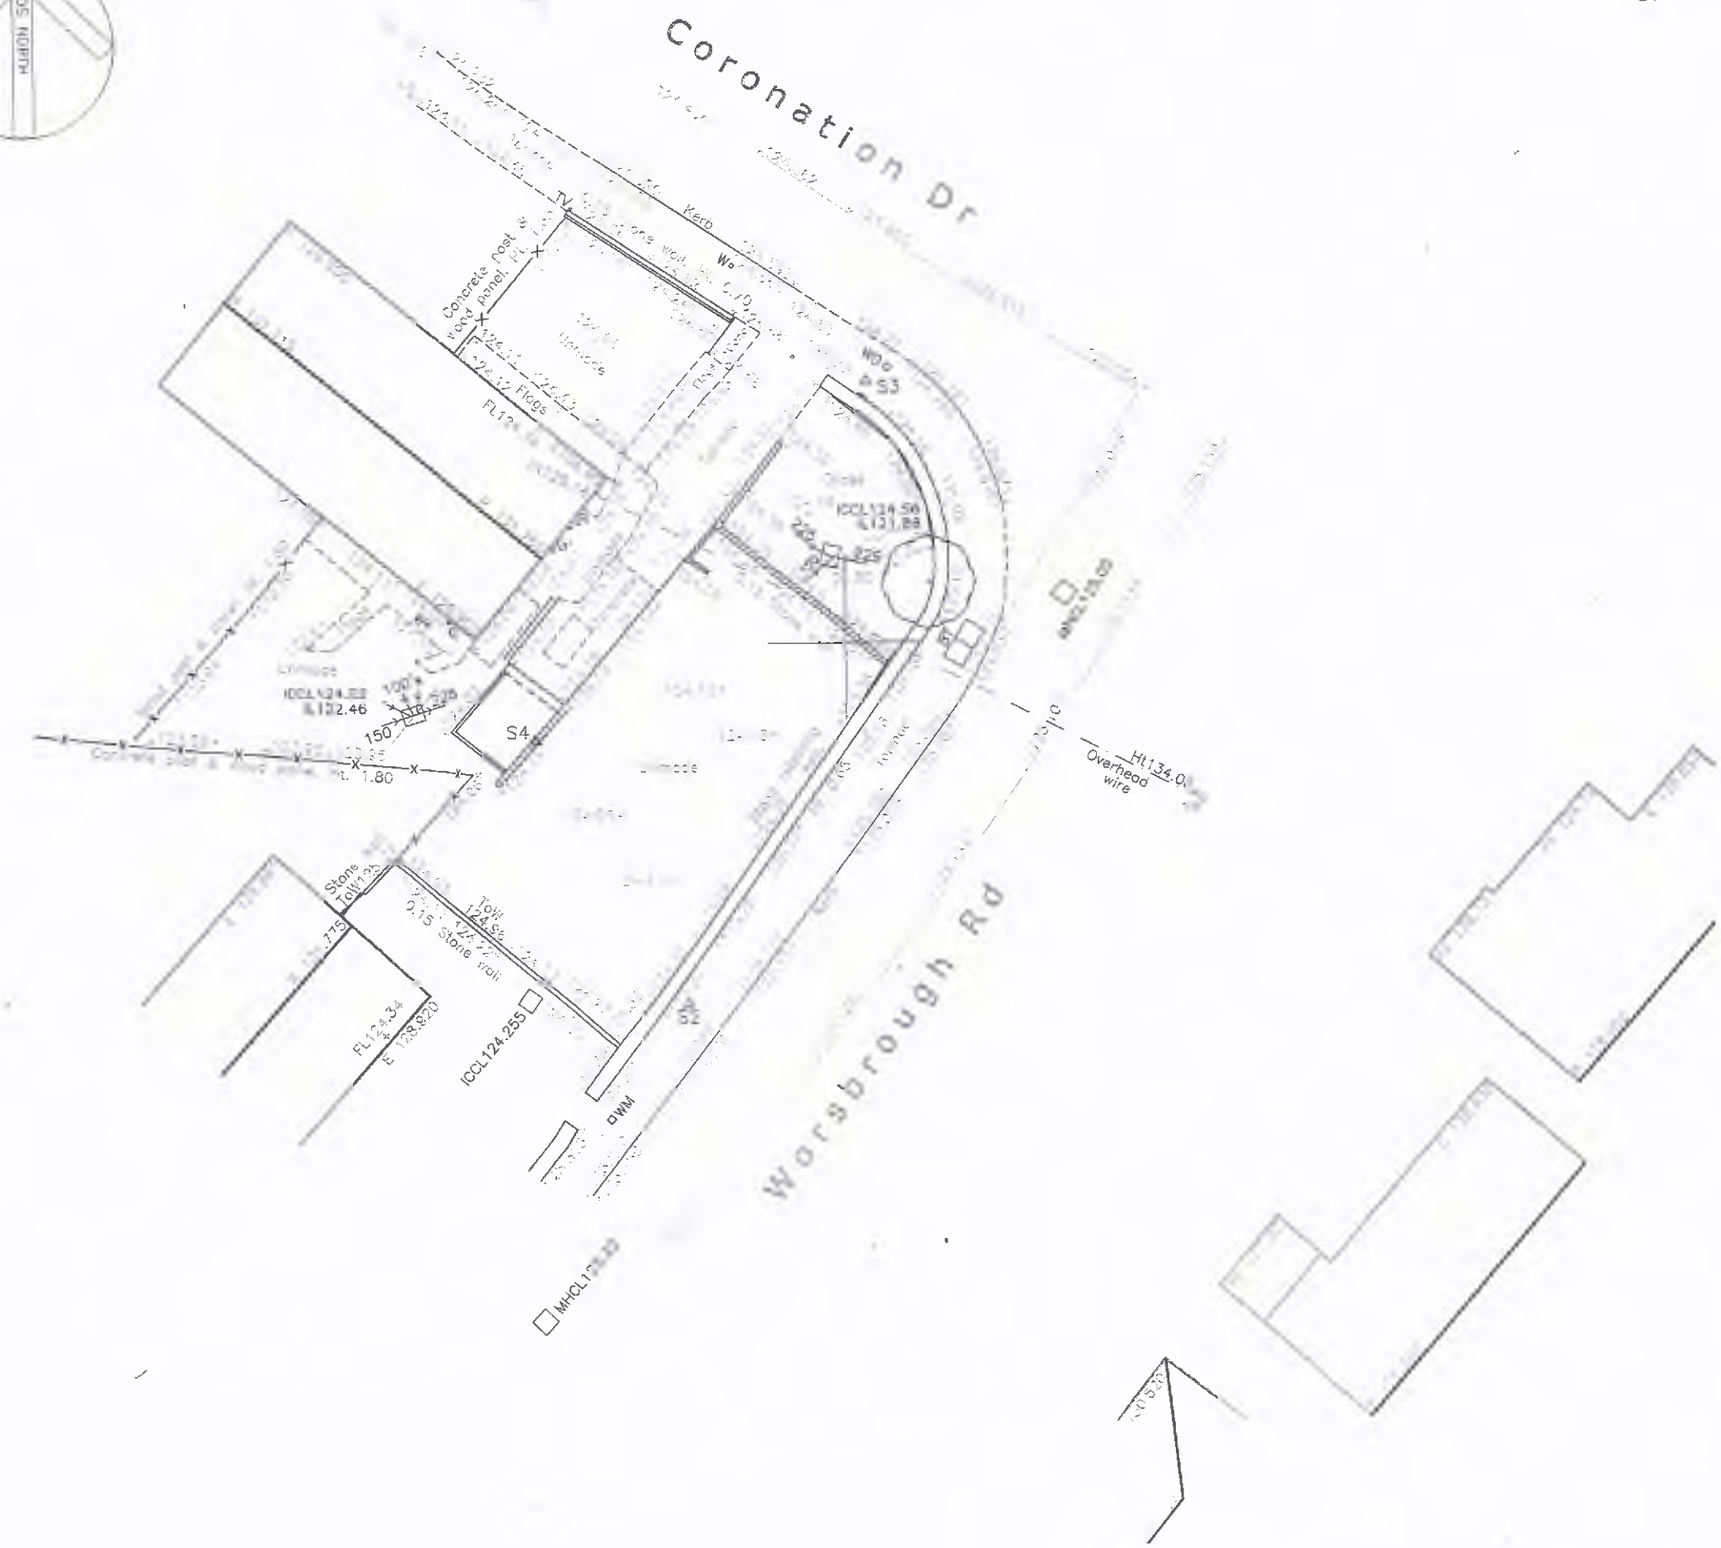

Haycock+Todd

Land Survey Consultants | Architectural Surveyors

The Hollies, 43 Church Street, Royston, Barnsley, S71 4QU. T:01226 709630
E:info@land-surveying.co.uk W:land-surveying.co.uk

Site Survey

60 Coronation Drive Birdwell BARNSLEY

Sheet 1 of 1	Surveyed by PF
Datum	Drawn by PF
GRID– Related to Ordnance Survey using One Point Localisation on Station S2. Orientation at OS Grid North.	Date of Survey May 2025
	Scale 1/200
LEVEL– Related to Ordnance Survey by connection to the OS Active Network by G.P.S	Survey Job No. S11090

LEGEND

Manhole shown thus	MH
Inspection Cover	IC
Gully	G
Lamp Post	LP
Telegraph Post	TP
Electricity Poles	EP
Road Traffic Signs	RS
Traffic Lights	TL
Telecom Box	TB
British Telecom	BT
Post Office Telephones	PO
Fire Hydrant	FH
Safety Valve	SV
Stop tap Water	W
Stopcock Gas	Gas
Unknown Service	Ser
Rockery	
Spot Level	+123.562
Kerb Line	
Fence Line	Wood post & rail
Hedge Line	
Contours 1m Interval	105.0
Contours 0.5m interval	33.0
Tree Spread	S5.00
Girth	G1.30
Cover Level	CL 112.335
Invert Level	IL 111.733
Foul Drain	
Surface Water	
Survey Station	△S3