



NOTES


1. THIS DRAWING IS NOT VALID FOR CONSTRUCTION UNLESS STAMPED BY THE RELEVANT PETER MADE CONSULTANCY STAMP.
2. THIS PROJECT IS SUBJECT TO CDM LEGISLATION. A PLANNING SUPERVISOR SHOULD BE APPOINTED BY THE CLIENT.
3. THIS DRAWING IS TO BE READ IN CONJUNCTION WITH THE ASSOCIATED PETER MADE CONSULTANCY DRAWINGS AS LISTED ON THE DRAWING ISSUE REGISTER. REVISIONS OF ALL DRAWINGS ARE TO ENSURE THAT THEY ARE WORKING TO CURRENT REVISIONS OF ALL DRAWINGS AND THAT THE REVISION HAS BEEN APPROVED BY THE CLIENT.
4. ALL WORKS TO COMPLY WITH PETER MADE CONSULTANCY CONDITIONS WHERE APPLICABLE.

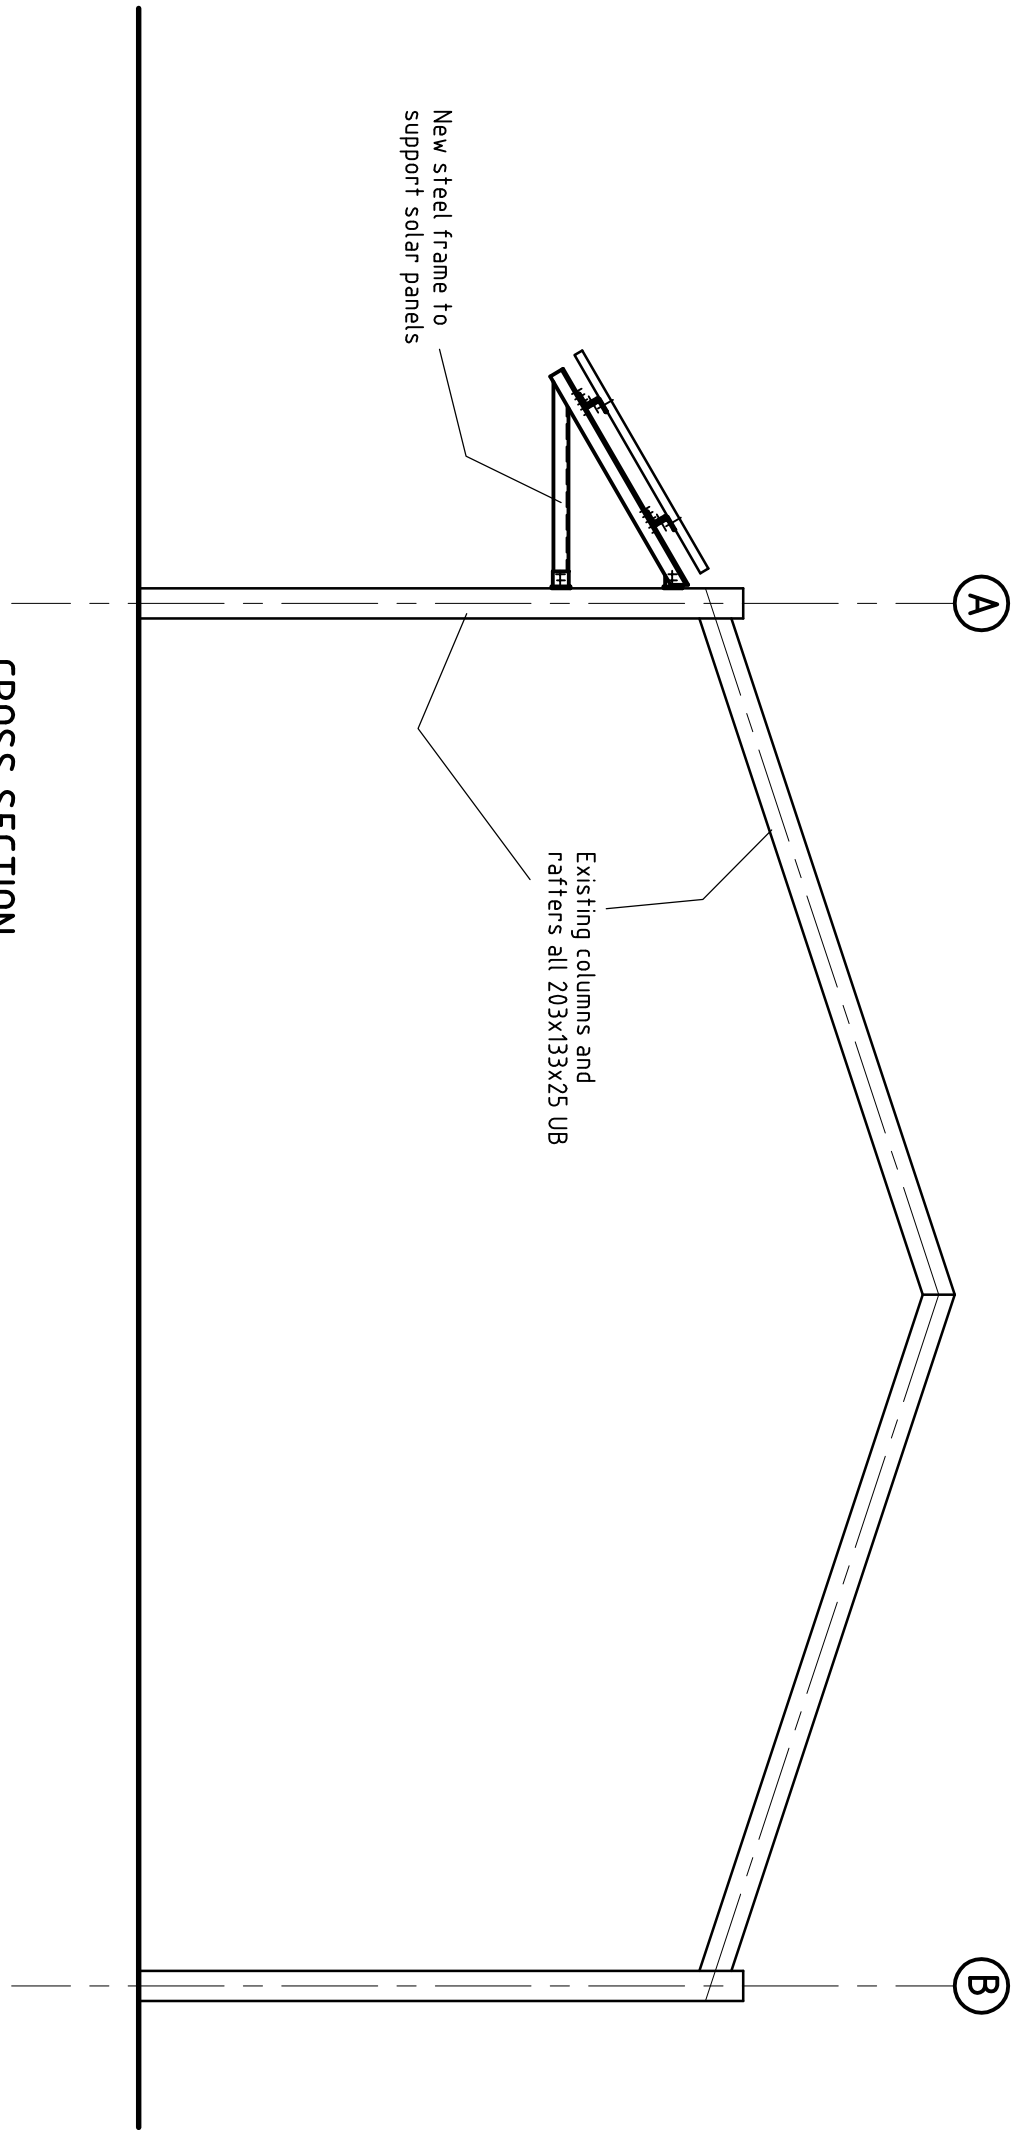


CROSS SECTION

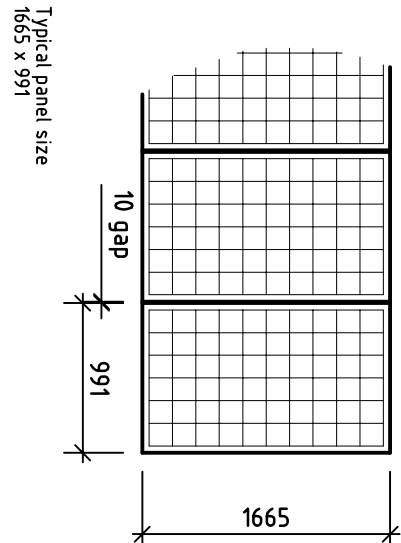


TYPICAL PANEL ARRANGEMENT
Scale 150

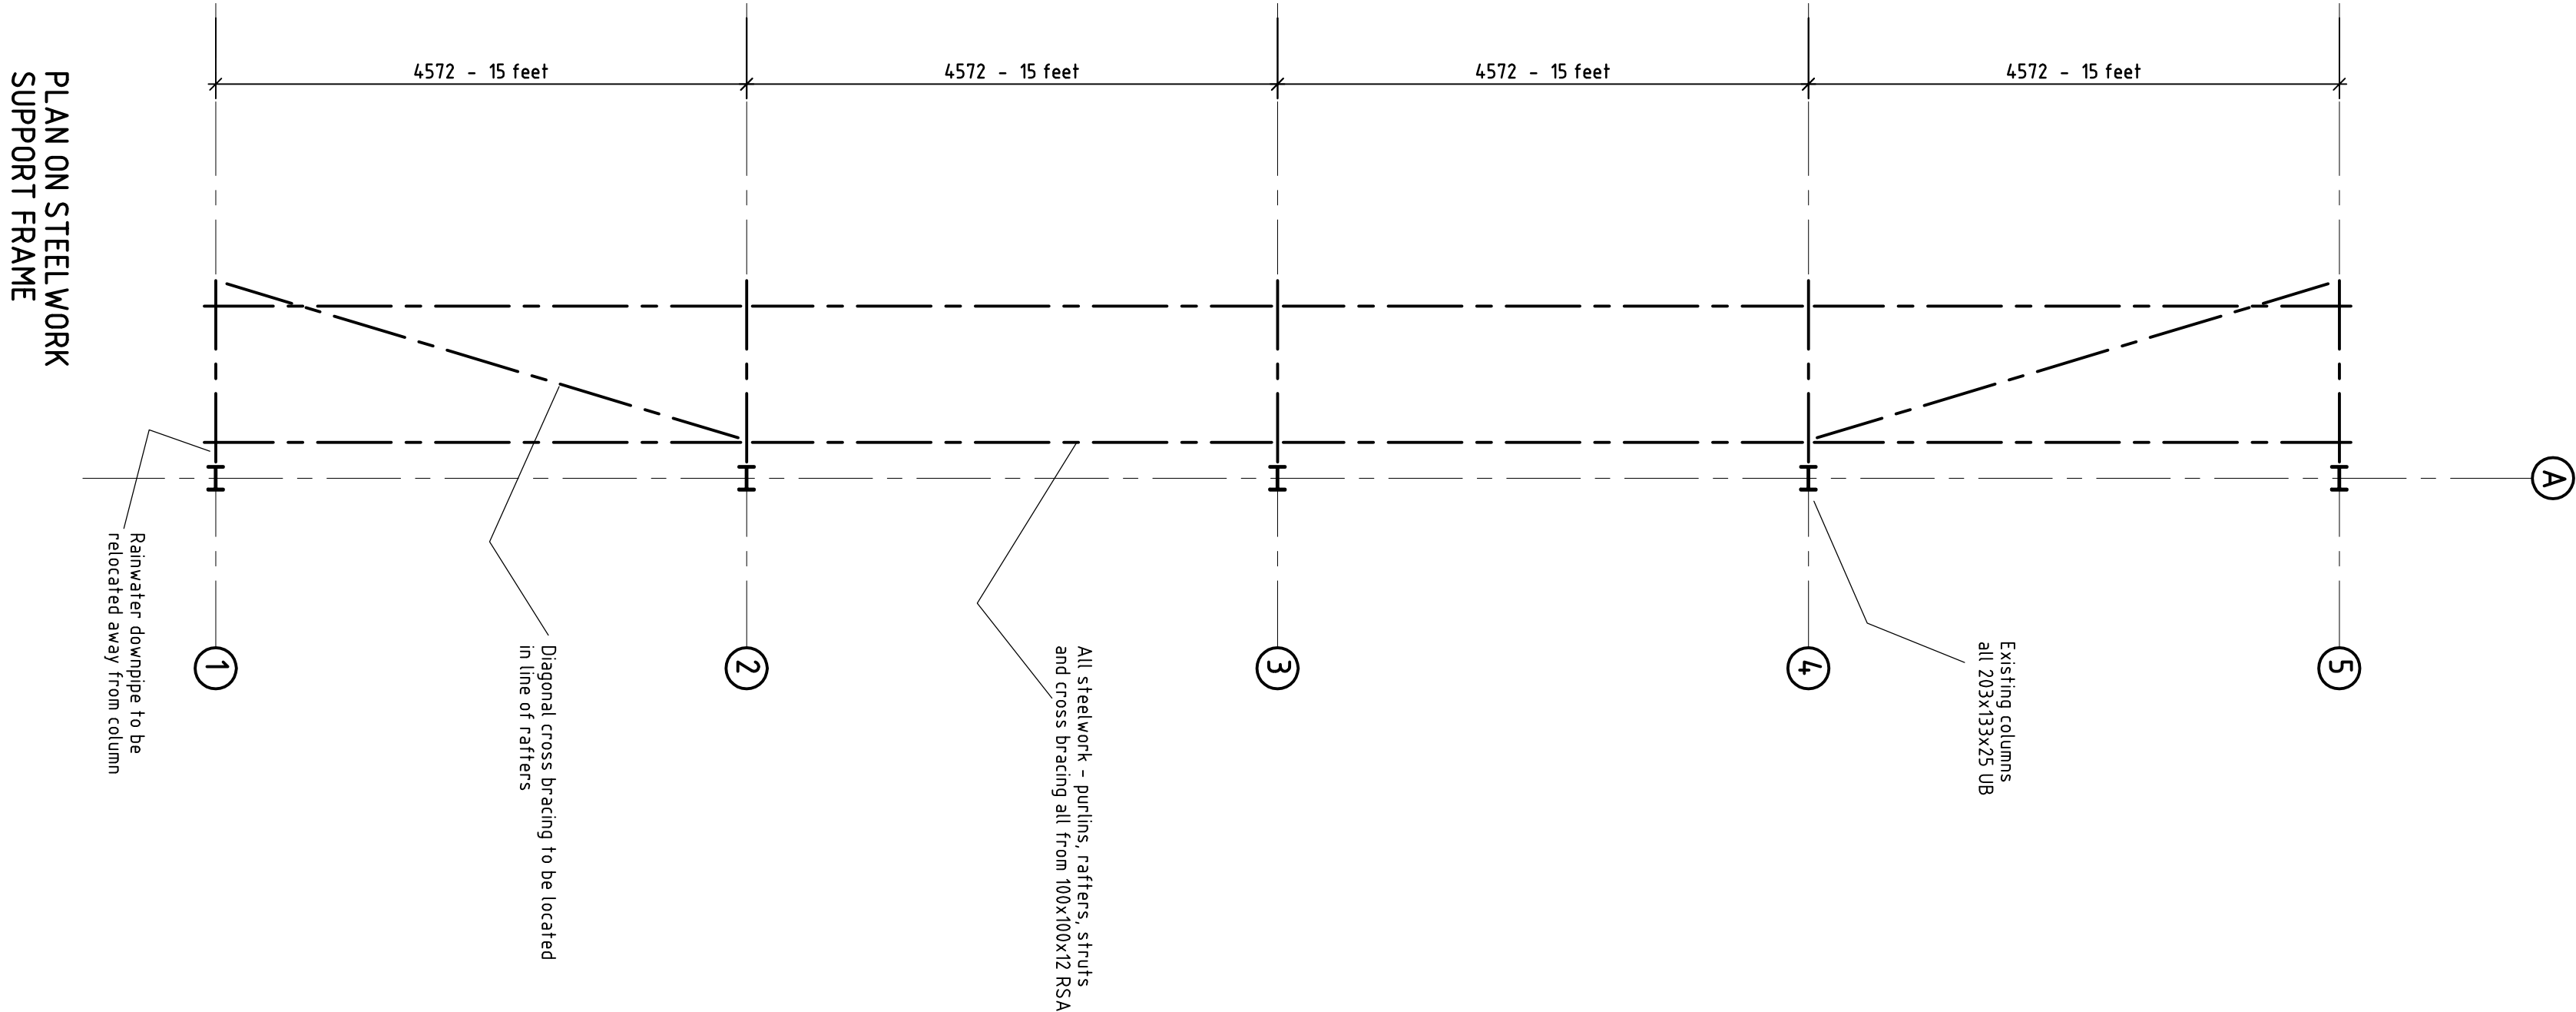

PLAN ON STEELWORK
SUPPORT FRAME

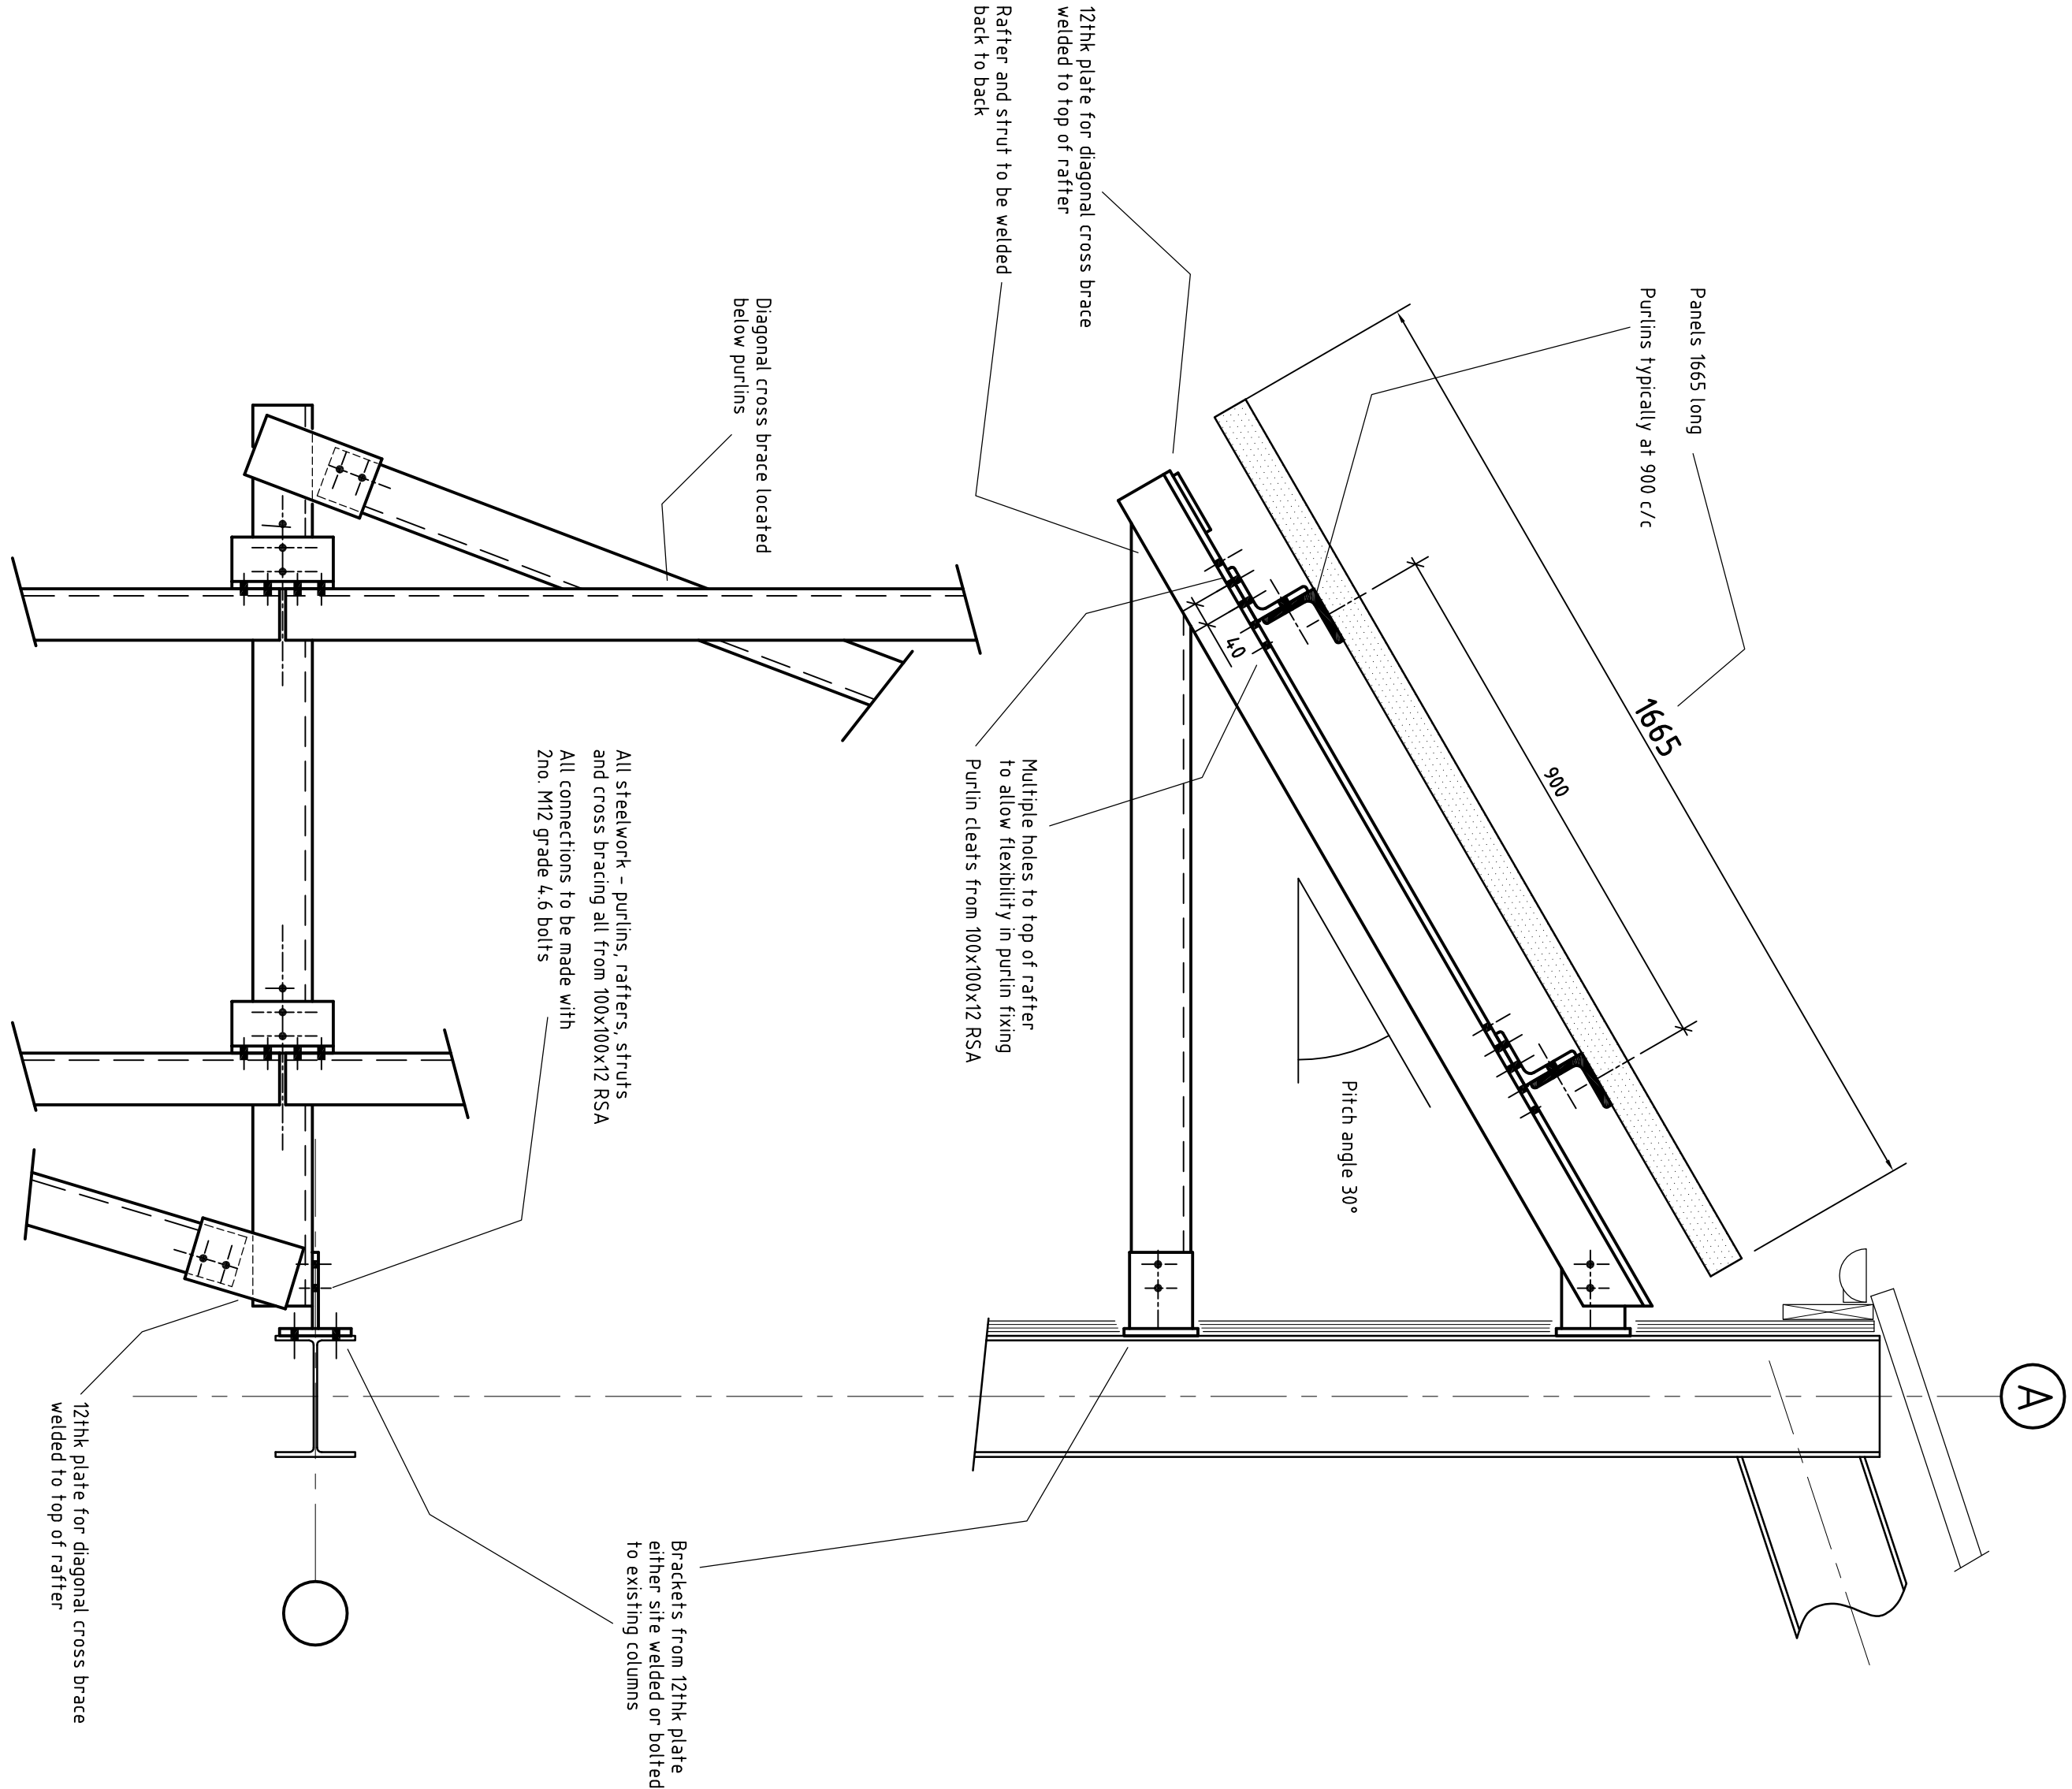

STEELWORK DETAILS
Scale 1:20

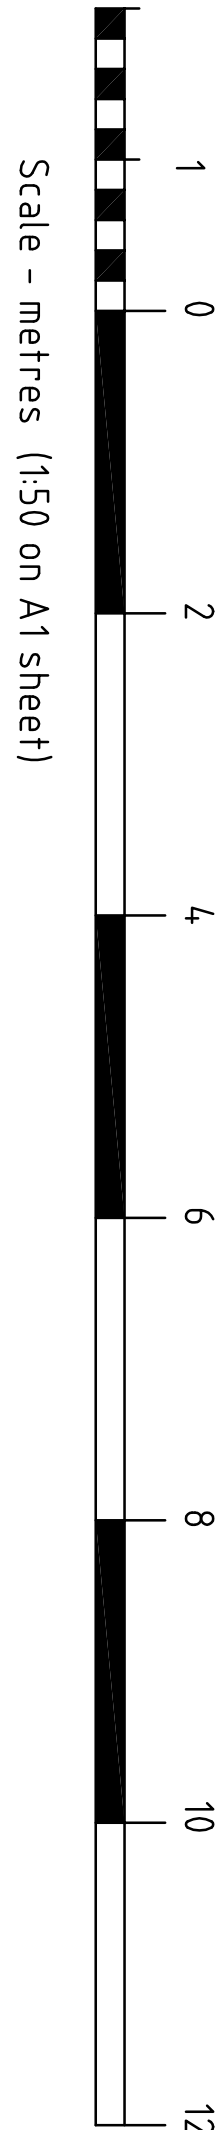

Scale - metres (1:50 on A1 sheet)



Peter Wade Consultancy
CDM (S 1994/3160) Certified Designer
Telephone (01977) 654300 Fax (01977) 647823
Email: info@peterwadeconsultancy.co.uk

CLIENT: JPB FACILITIES MANAGEMENT LTD.
PROJECT: PROPOSED SOLAR PANEL INSTALLATION
HIGHFIELD HOUSE
OLD MILL LANE
THURGOLD AND
TITLE: GENERAL ARRANGEMENT

DATE: FEB 12 **SCALE:** 1:50 **DRAWN:** DCV
DRAWING No: 7020/01 **REV:**