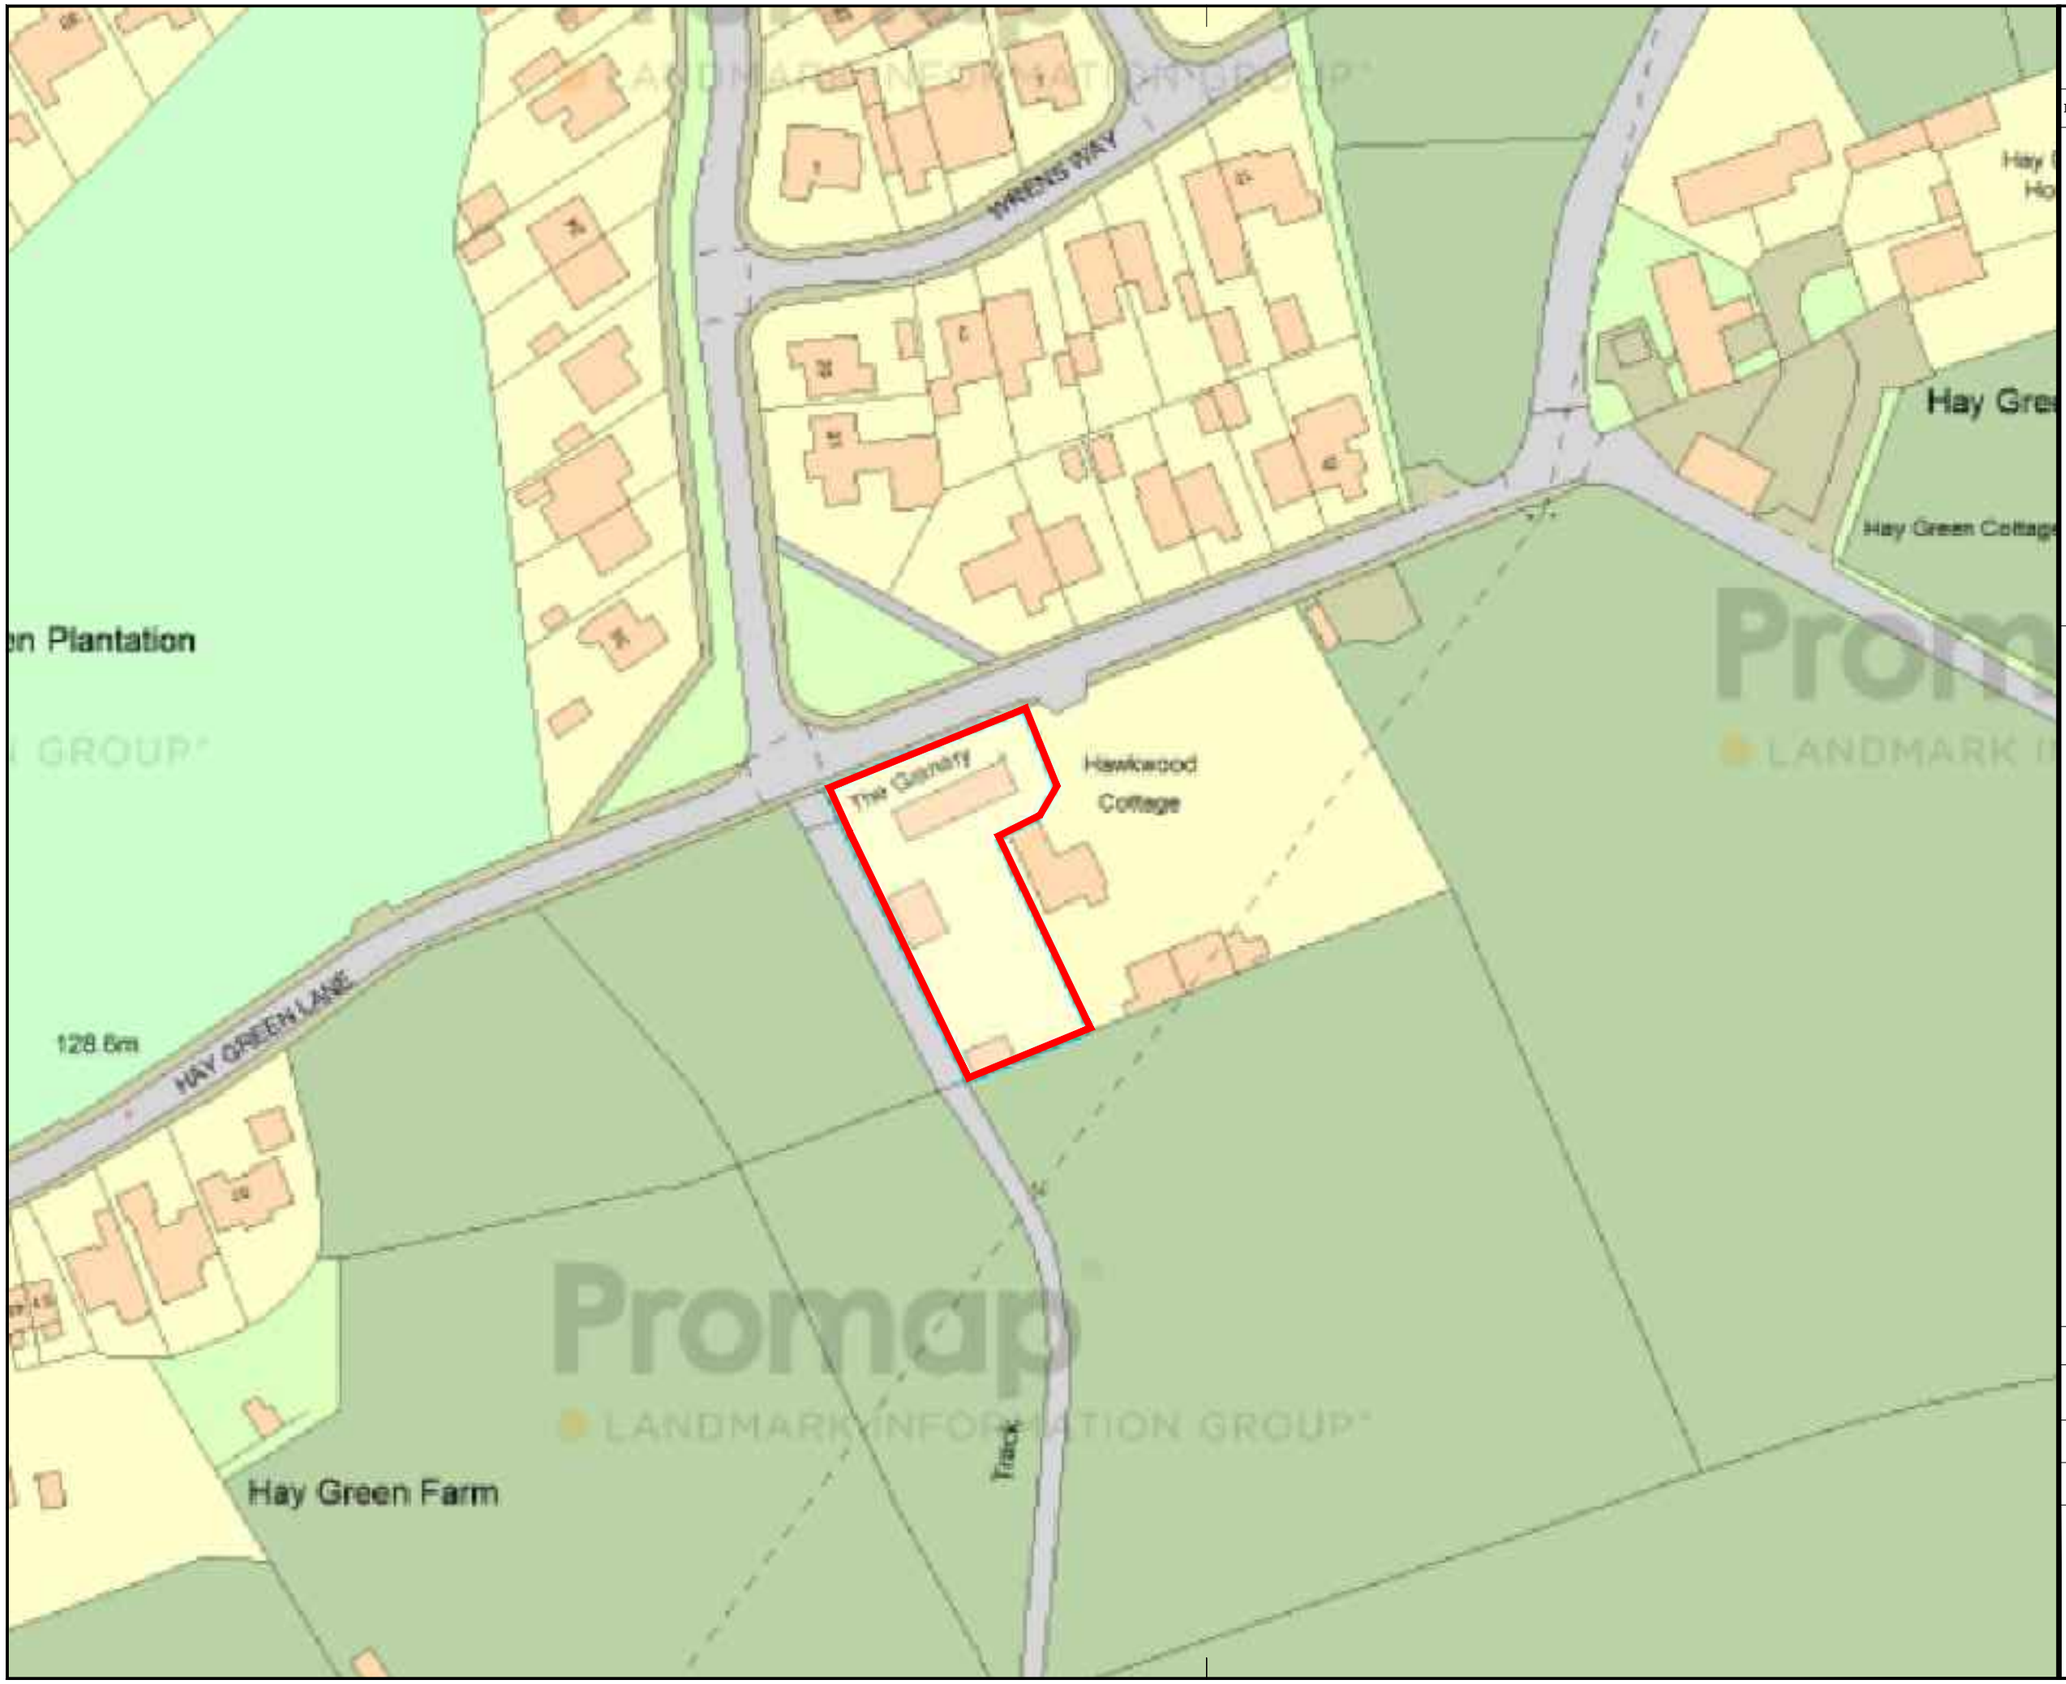


DATE	REVISIONS	BY

N

DRAWN AN	CHECKED	DATE March 202
DRG. No. 03		REV.
SCALE: 1:1000@A3		

Location Plan

The Granary
Birdwell
Barnsley