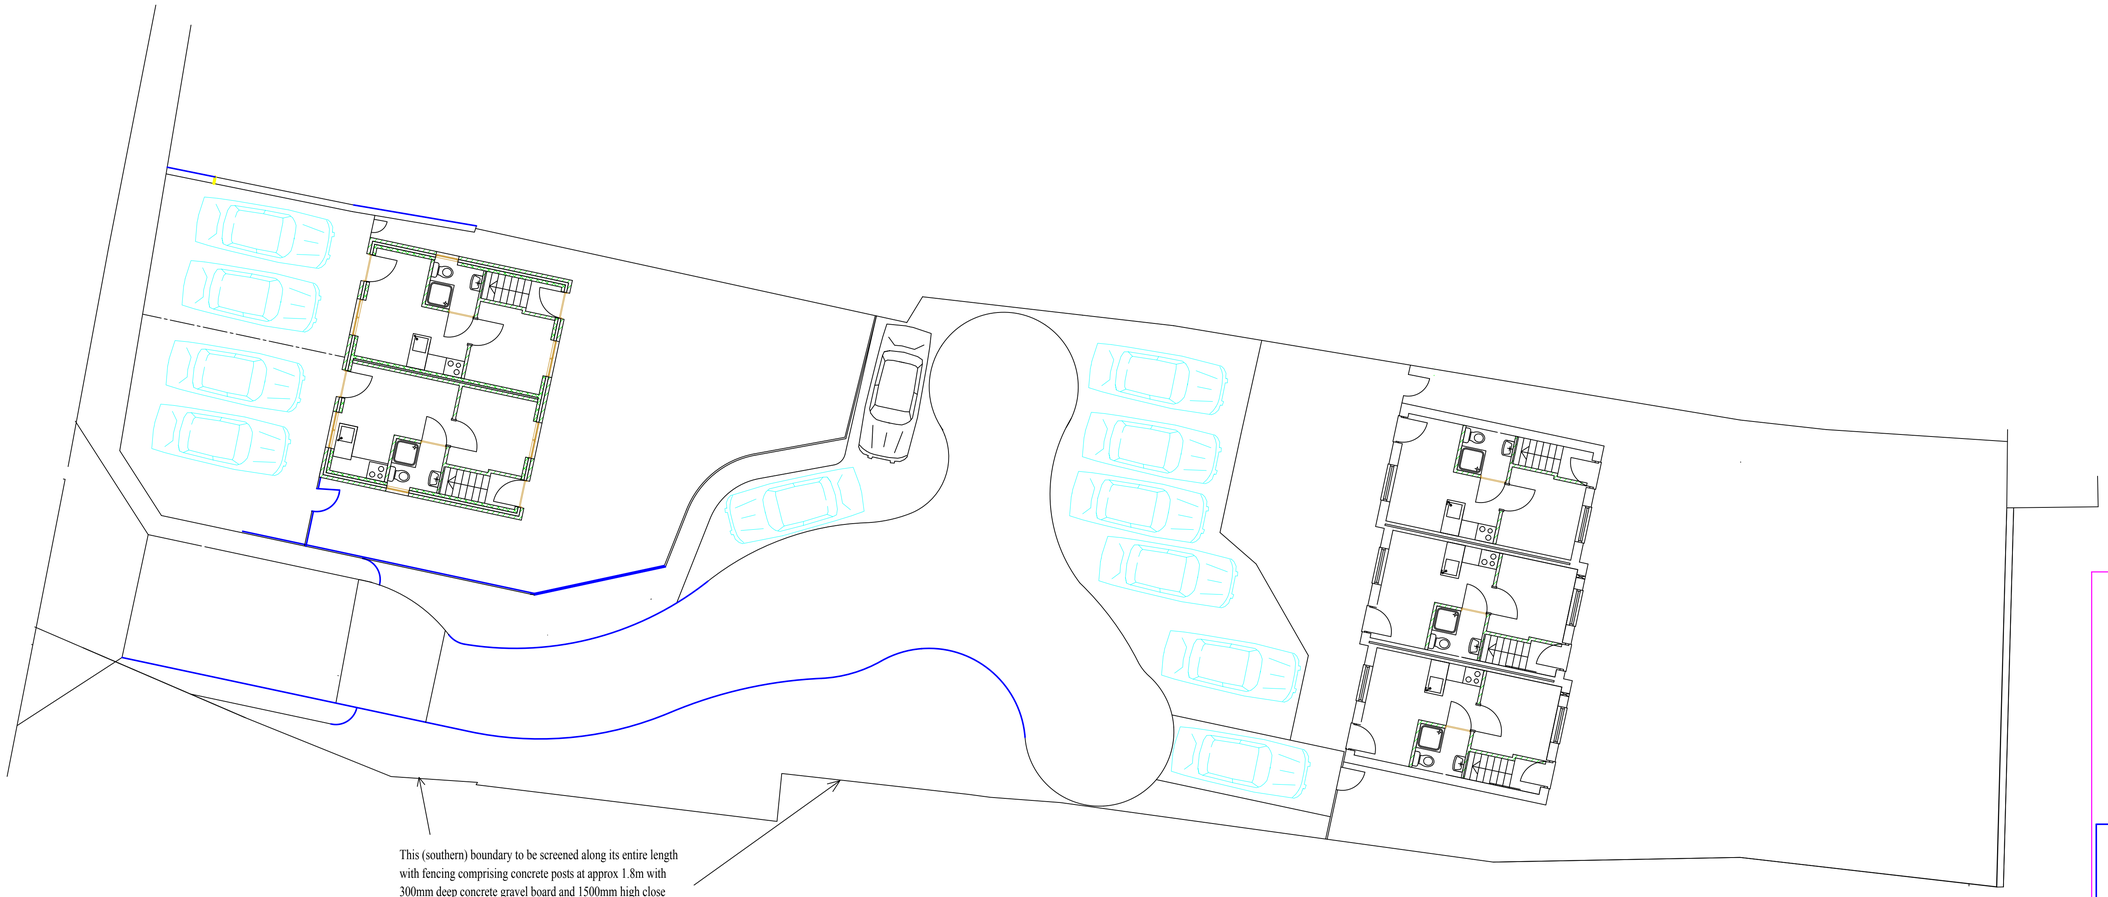


This (southern) boundary to be screened along its entire length with fencing comprising concrete posts at approx 1.8m with 300mm deep concrete gravel board and 1500mm high close boarded fencing.

The area hatched to be landscaped in accordance with a landscape scheme to be approved by the planning authority.

RMA PARTNERSHIP
6, ST MARY'S COURT
MARKET PLACE
TICKHILL, DONCASTER
DN11 9LX
TEL: 01302-759988 FAX: 01302-759866

RIBA
Chartered Practice

CLIENT
ARA Builders Ltd
Woodfield road, balby
Doncaster

PROJECT
Proposed Residential development on Mary Lane, Darfield

SCALE
1:200

DATE
Feb 2007

DRAWING TITLE
Proposed Layout

sheet size
A1

scale
1 2cm 3 4 5cm

DRG NO.
07-16-2

REVISION