


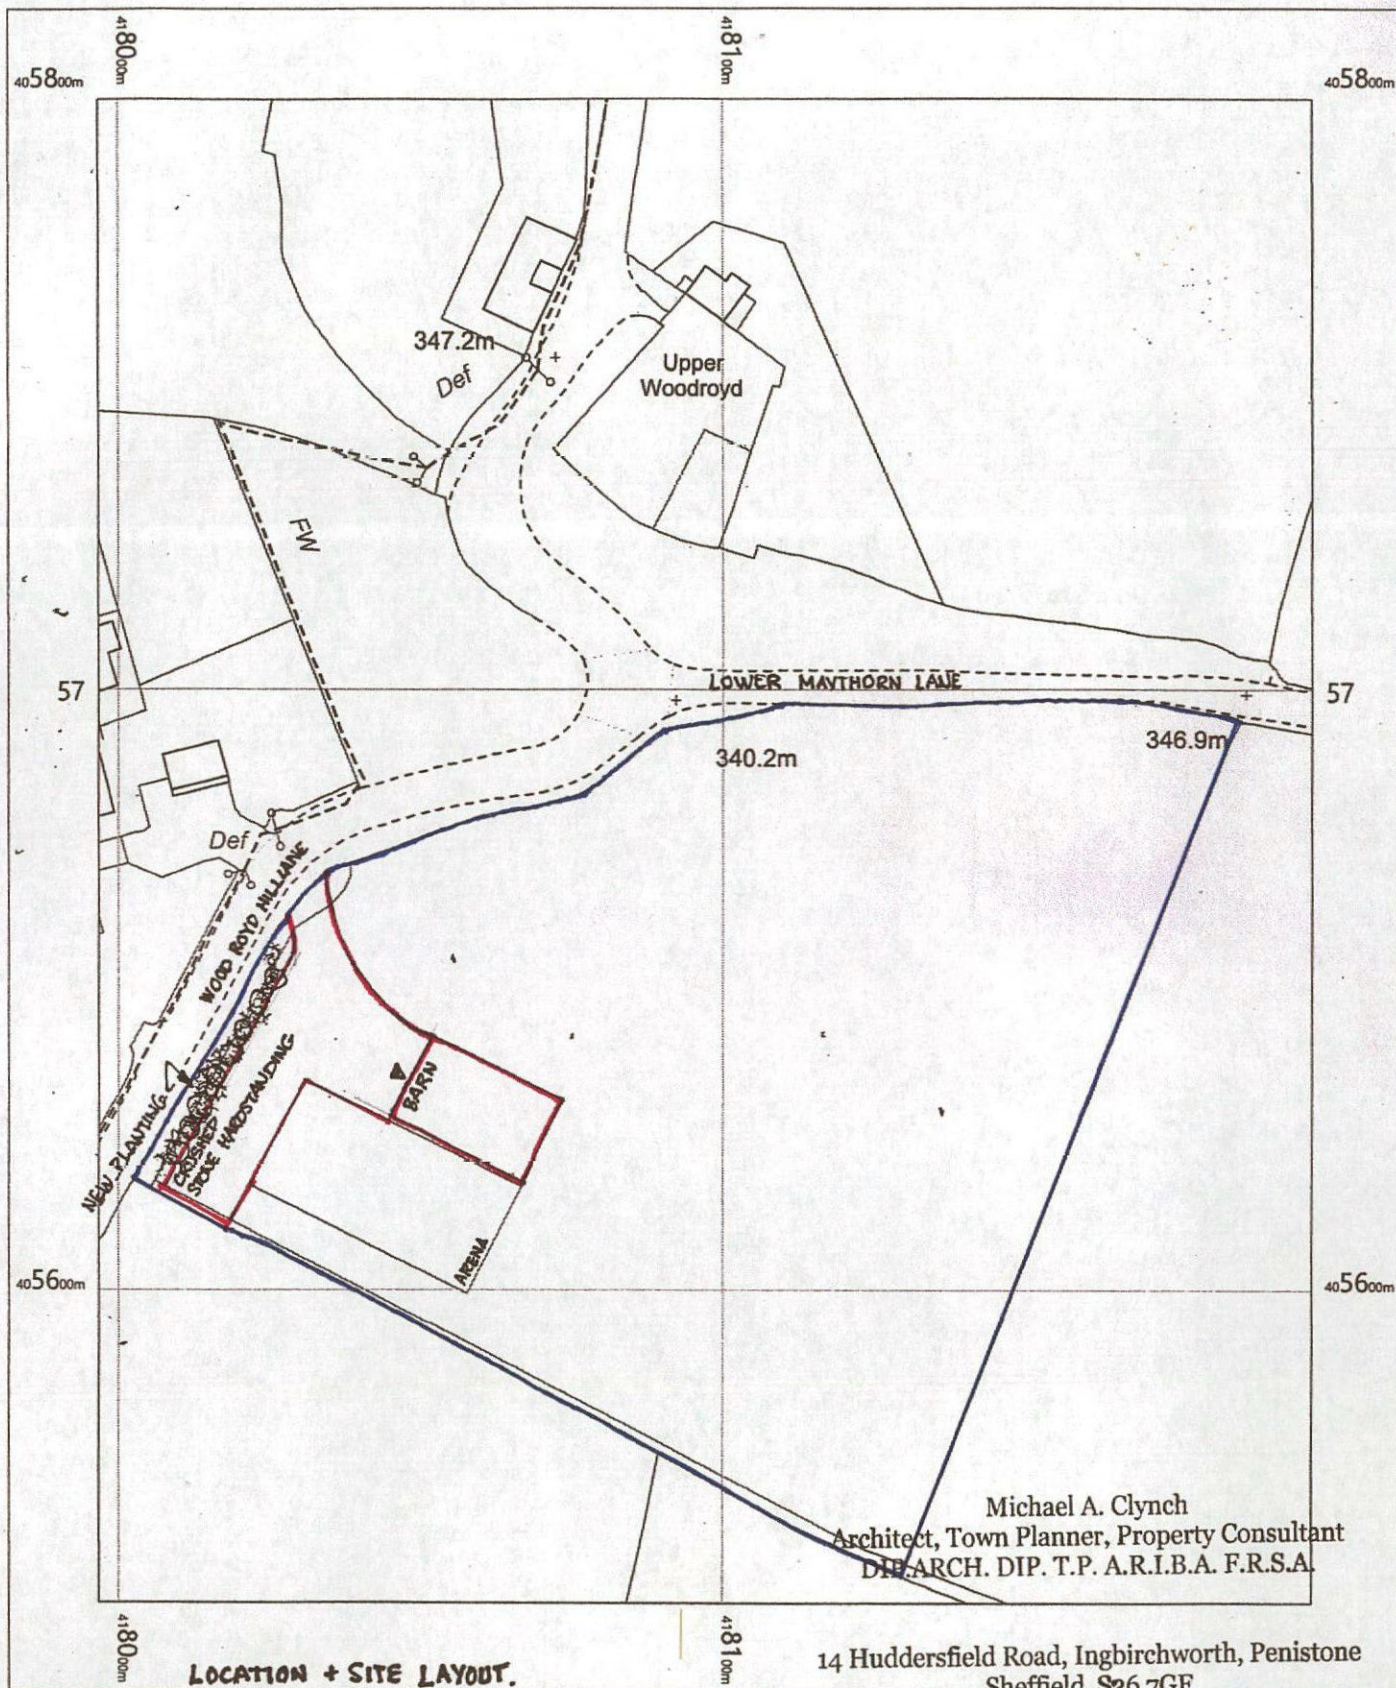

LOCATION + SITE LAYOUT.

Michael A. Clynh
Architect, Town Planner, Property Consultant
DIP ARCH. DIP. T.P. A.R.I.B.A. F.R.S.A.

14 Huddersfield Road, Ingbirchworth, Penistone
Sheffield S36 7GF

Tel: 01226 766308

SITE PLAN/LOCATION 1:1250

WHICKINGCLOUGH


OS MasterMap 1250/2500/10000 scale
Friday, December 11, 2020, ID: BW1-00925123
www.blackwellmapping.co.uk

1:1250 scale print at A4, Centre: 418097 E, 405673 N

©Crown Copyright Ordnance Survey. Licence no. 100041041



BLACKWELL'S
www.blackwellmapping.co.uk
TEL: 0114 268 7658
maps.sheffield@blackwell.co.uk

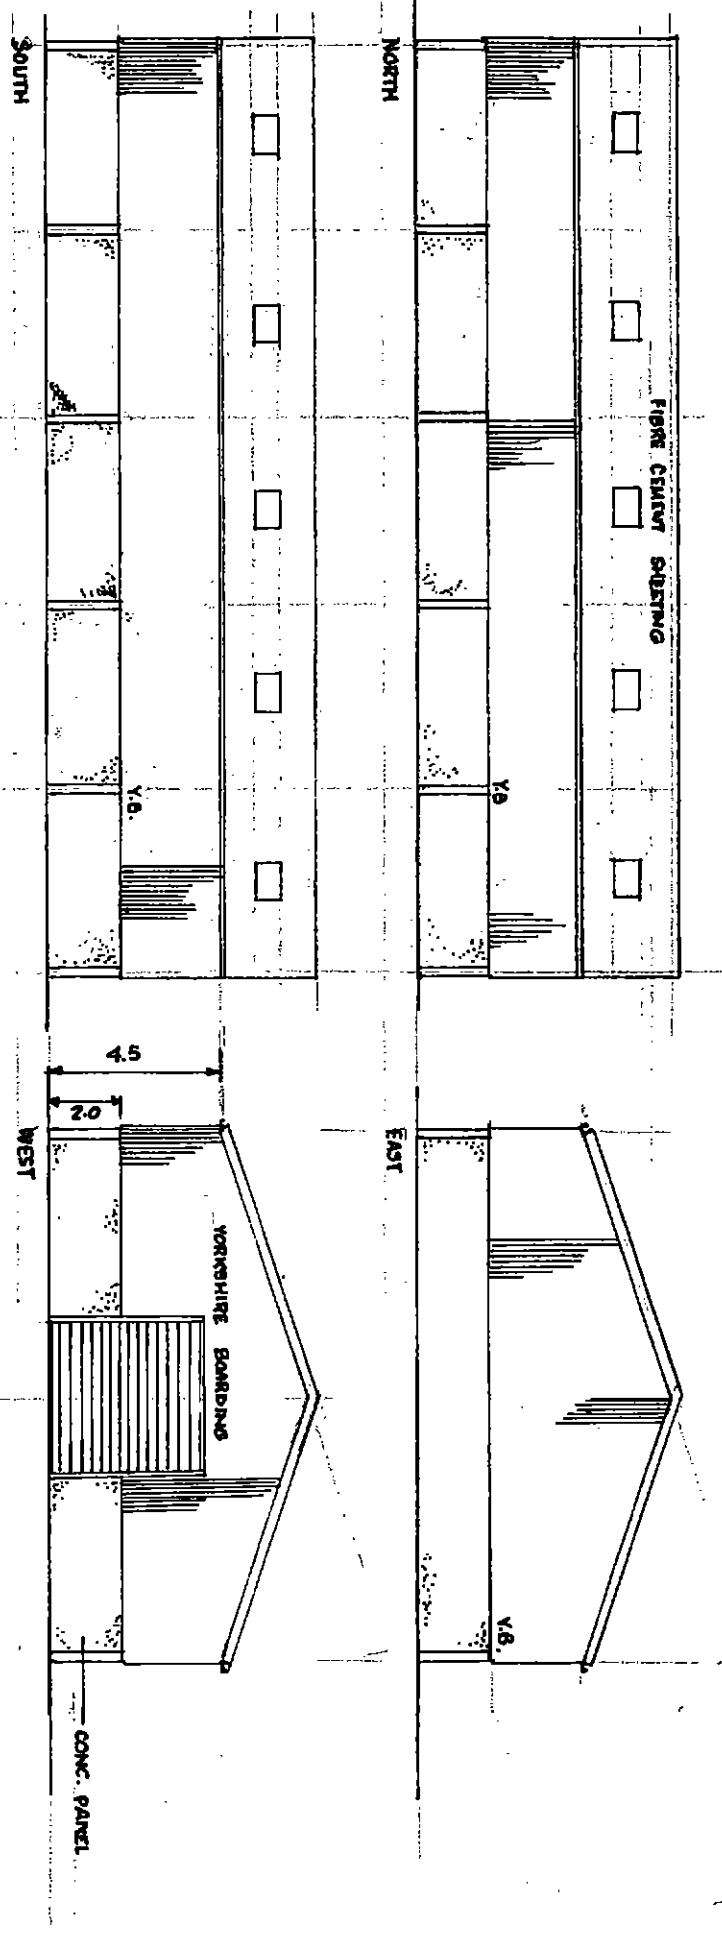

BARN FOR HAY AND STRAW STORAGE
WHICKING CLOUGH FARM, BEDDING EDGE ROAD, HEDDITP. (SITE AT WOOD ROYD HILL LANE) A1, 1/2002, 1:200 SCALE



Michael A. Clynych
Architect, Town Planner, Property Consultant
DIP ARCH. DIP. T.P. A.R.I.B.A. F.R.S.A.

14 Huddersfield Road, Ingibirchworth, Penistone
Sheffield S36 7GF

Tel: 01226 766308

