Cross Section A-A
1 : 100

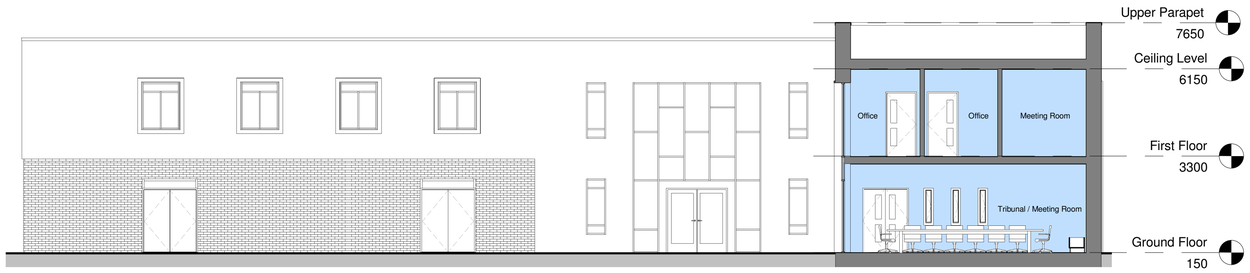

Cross Section B-B
1 : 100

Cross Section C-C
1 : 100

NOTES

This drawing & any design thereon is the copyright of ar2 architects limited and must not be reproduced without their written consent.

ar2 architects limited is registered in England and Wales with the Registration number 05825486. The Registered Office is 32 Myrtle Way, Brough, East Yorkshire HU15 1SR.

Drawings
Contractors must verify all dimensions on site before commencing any work or shop drawings. This drawing is not to be scaled. Use figured dimensions only.

Subject to statutory approvals and survey.

Areas
Building areas are liable to adjustment over the course of the design process due to the ongoing construction detailing developments.

Risk Assessment
In accordance with CDM Regulation 7, 11 & 18, significant hazards have been identified and are annotated thus:

Refer to the current Designers Risk Information Schedule for further details.

Key:

- Bedroom
- Bathroom
- Social Activity Space
- Clinical & Theraputic Space
- Staff Facilities
- Circulation
- Storage
- Activity Suite
- Visitor Facilities

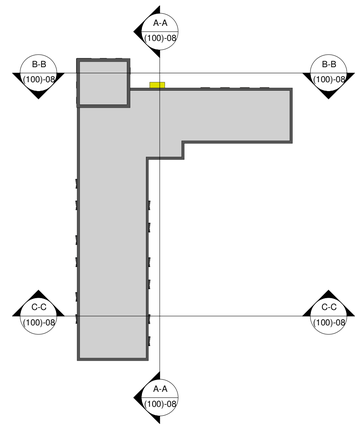

Revisions

PLANNING

ar² architects ltd
architecture urban design interior design
Unit 17, Brough Business Centre, Brough, East Yorkshire, HU15 1EN
T: 01482 66.90.80 E: enquiries@ar2architects.co.uk

Project
ACORN LODGE
UPPER SHEFFIELD ROAD, BARNSLEY, S70 4PL
20 BEDROOM CARE FACILITY

Job Number AR210-17

Client
CAS BEHAVIOURAL HEALTH

Drawing Title
TYPICAL CROSS SECTIONS
A-A / B-B / C-C

Drawn Author	Date 18.08.2017	Scale 1:100 @ A1
Reviewed By	Drawing No.	Revision
RRB	(100)-08	P1