






- NOTES:
- 1.All dimensions to be checked before construction.
 - 2.This drawing shows an intention of the proposed works the proposals are subject to detailed design & Local Authority approval

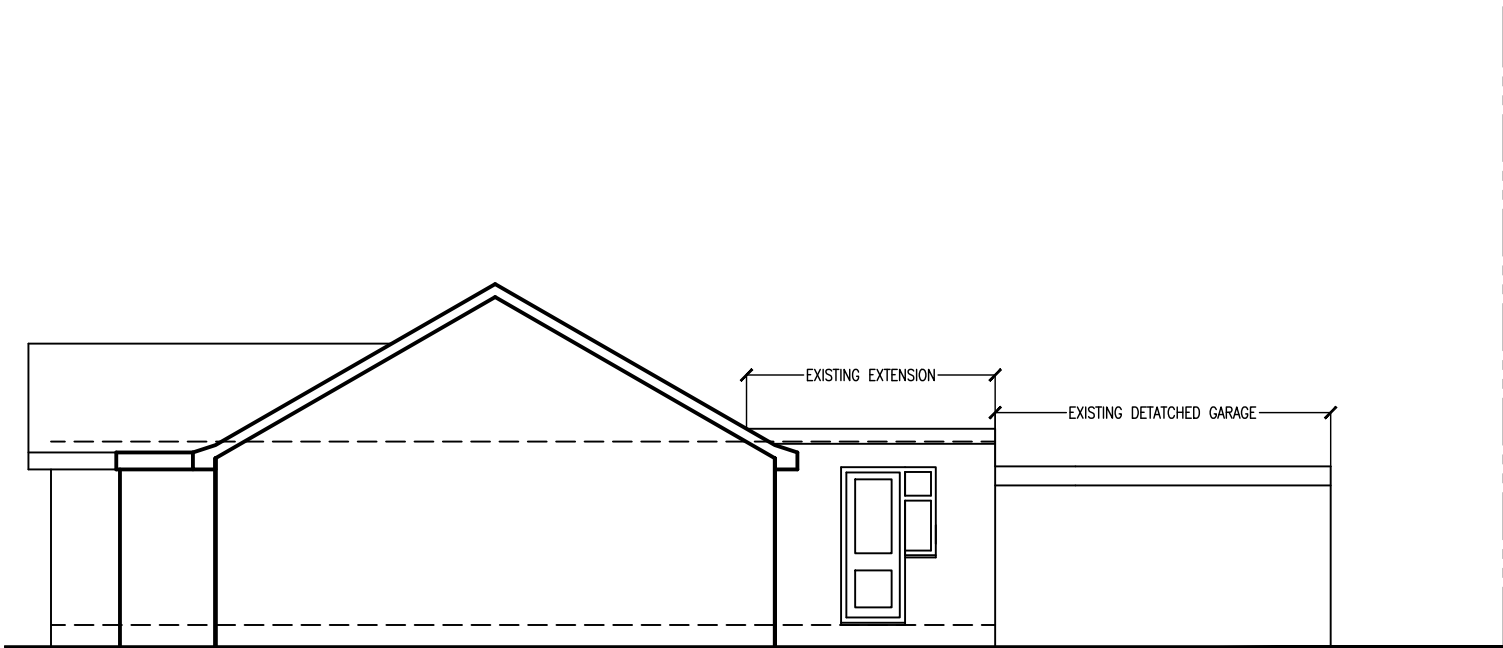


SIDE ELEVATION – EXISTING (No.11)

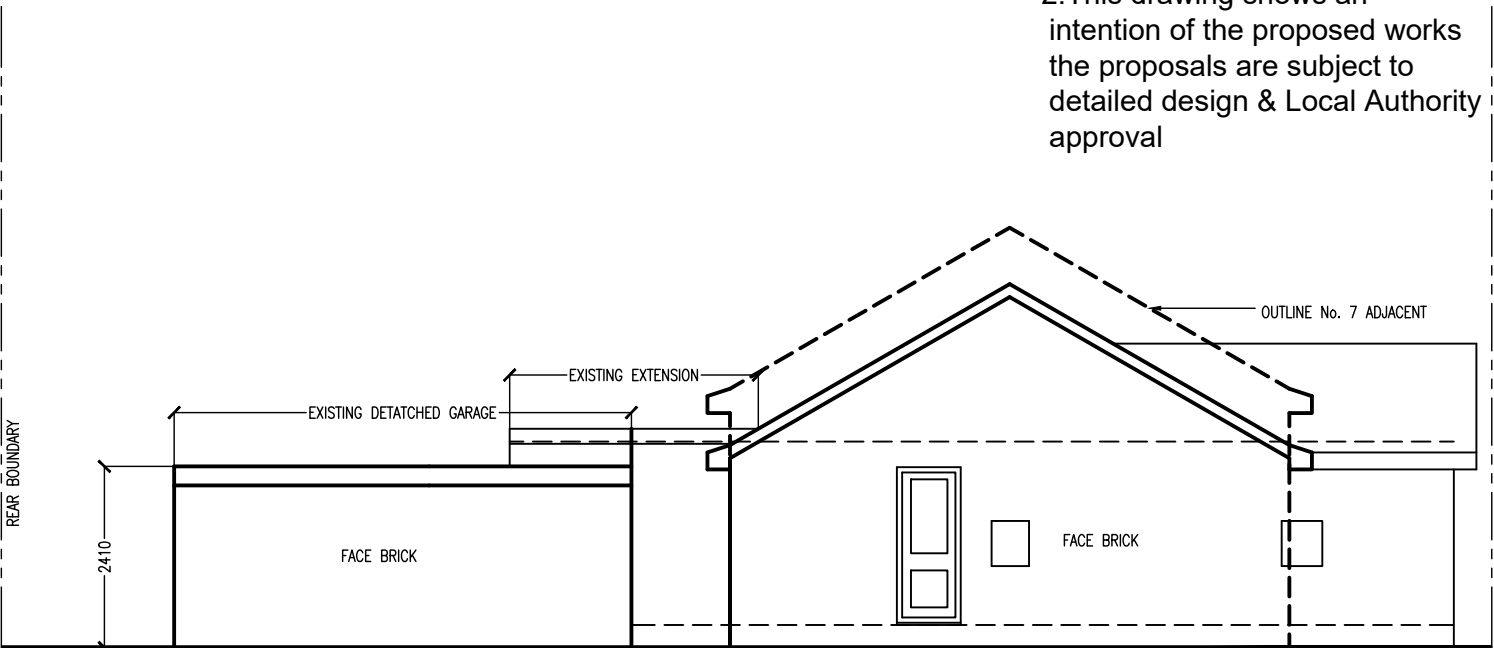

SIDE ELEVATION – EXISTING (No. 7)

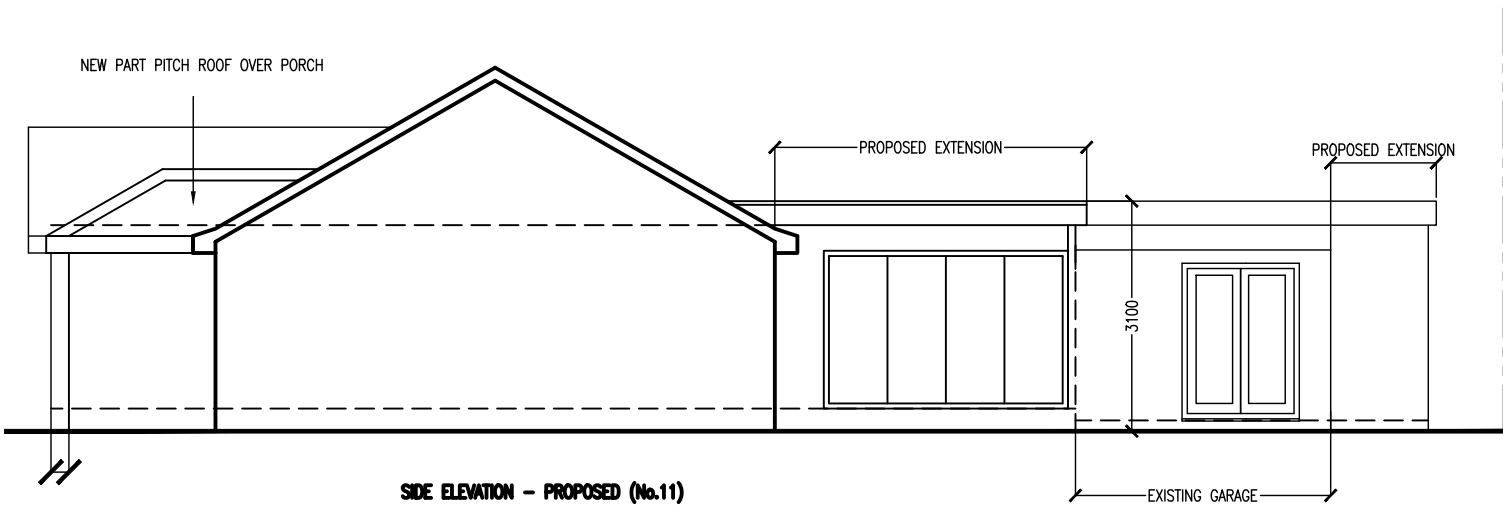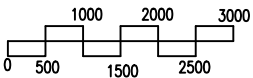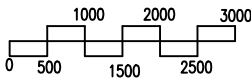

SIDE ELEVATION – PROPOSED (No.11)

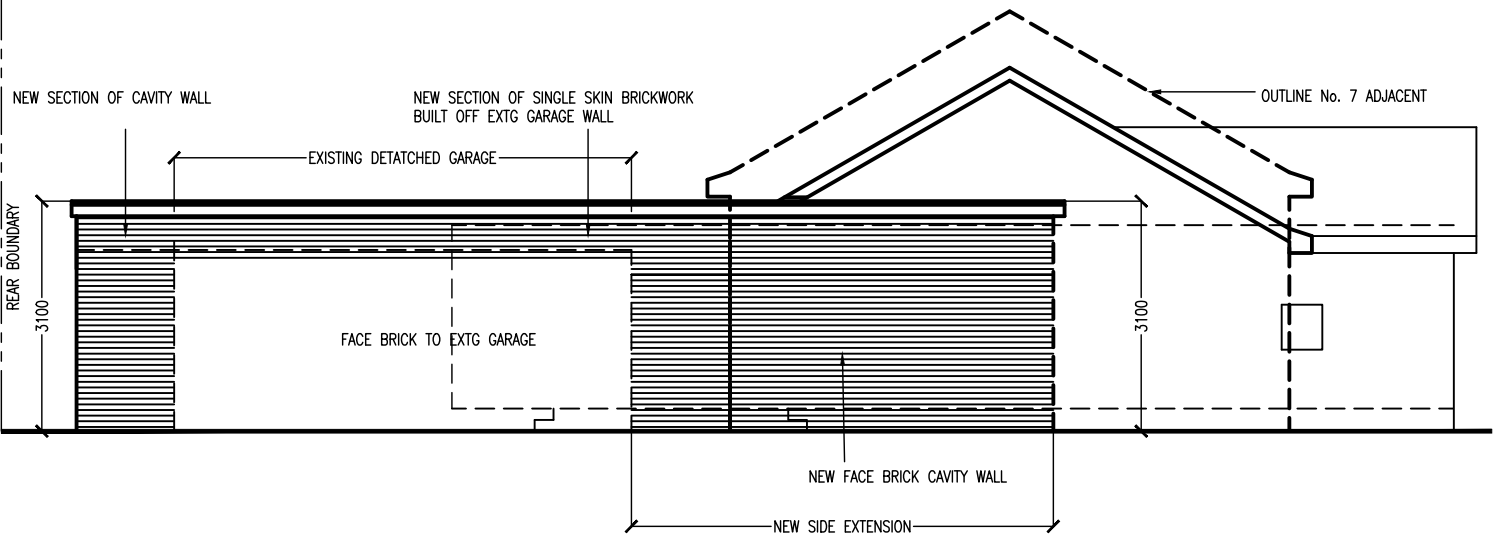

SIDE ELEVATION – PROPOSED (No.11)

B 17/4/23 Porch roof redesign

BUILD PROJECT SERVICES 5 STUART CRESCENT,SHIRLEY CROYDON CR0 8QP TEL 07774-863789 barry@buildprojectservcies.com	Premises: 9 BRADSHAW CLOSE POGMOOR BARNESLEY SOUTH YORKS S75 2JN	Title/Project: Proposed Rear, Side & Porch Extensions Existing & Proposed Side Elevations	Scale: 1:100 A3
			Date April 2022
			Drawn: BB
			Drawing No: 192305 Revision: B