


Hoyle Mill Road, Barnsley

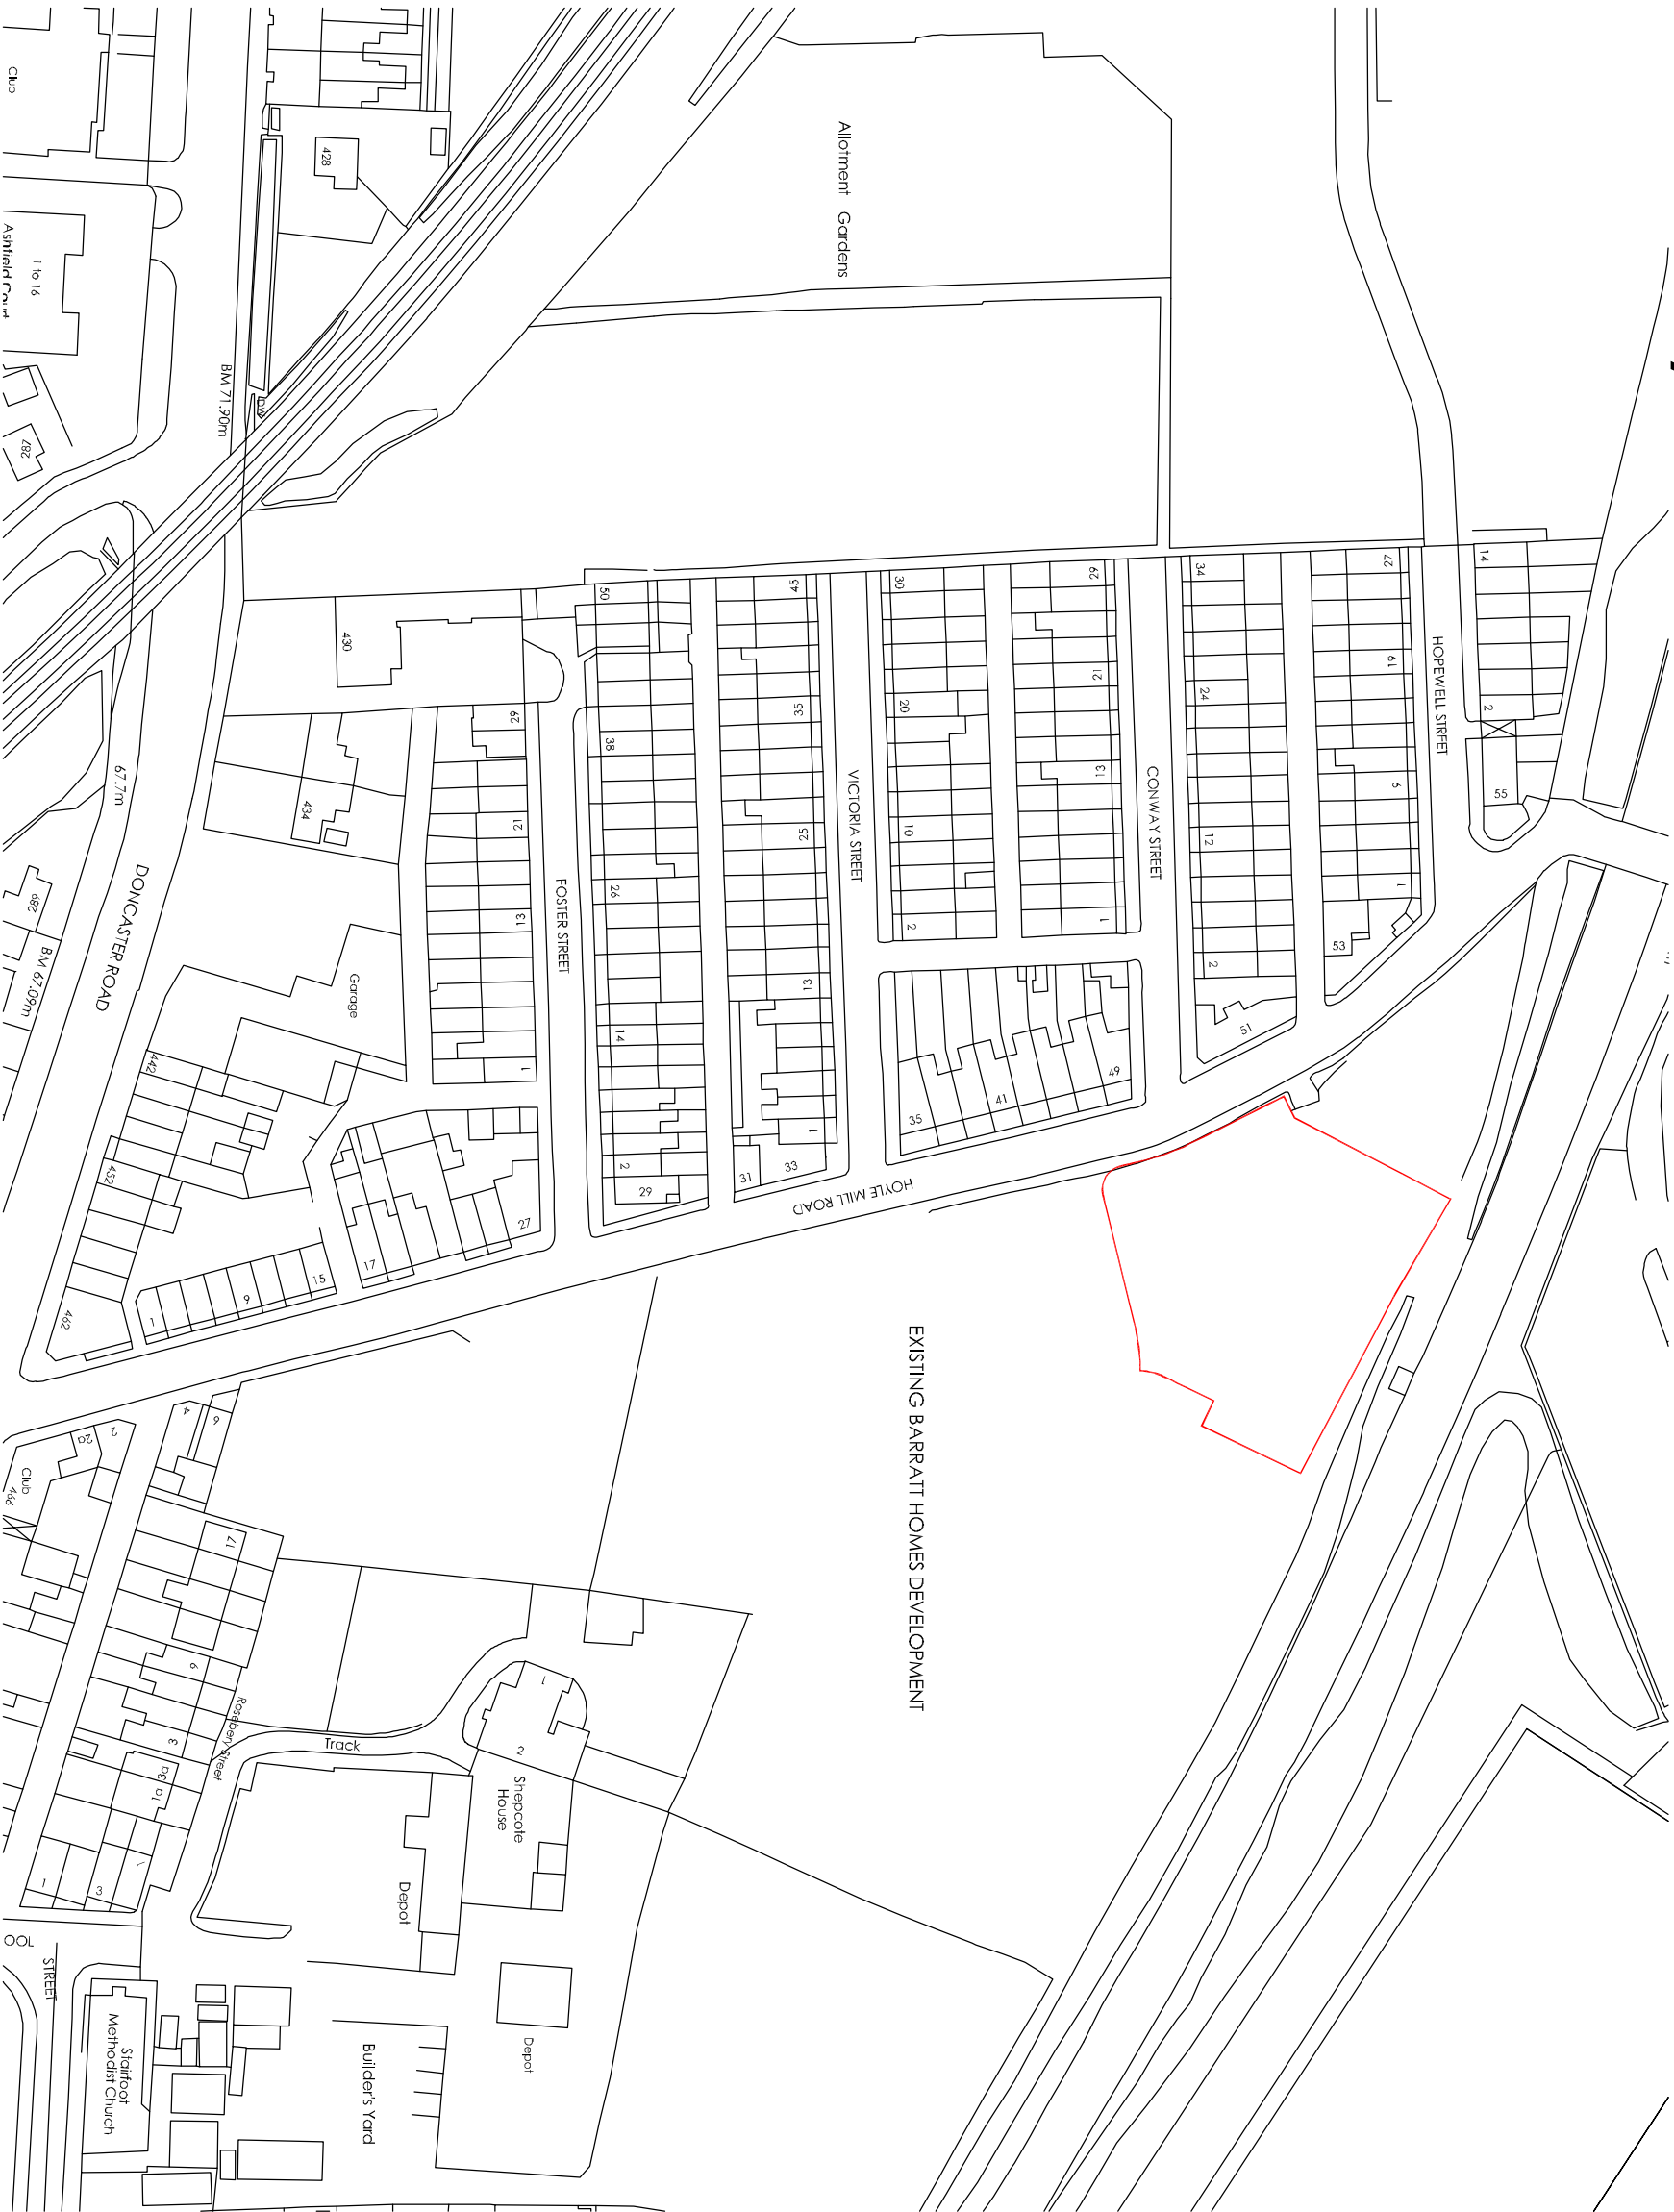

REV	DESCRIPTION	DATE	INT'L'S
-----	-------------	------	---------



BARRATT

BARRATT YORKSHIRE WEST
WICO COURT
RING ROAD
LOWER WORTLEY
LS12 6AN

TELEPHONE 0113 2790099
FAX 0113 2205192

Job	Former J C Snell Ltd. Hoyle Mill Road, Barnsley		
-----	--	--	--

Tb	Location Plan		
----	---------------	--	--

Drawn	KL	Date	March 11	Drawing Number	LP42/01	Rev	
Checked		Scale	1:1250				