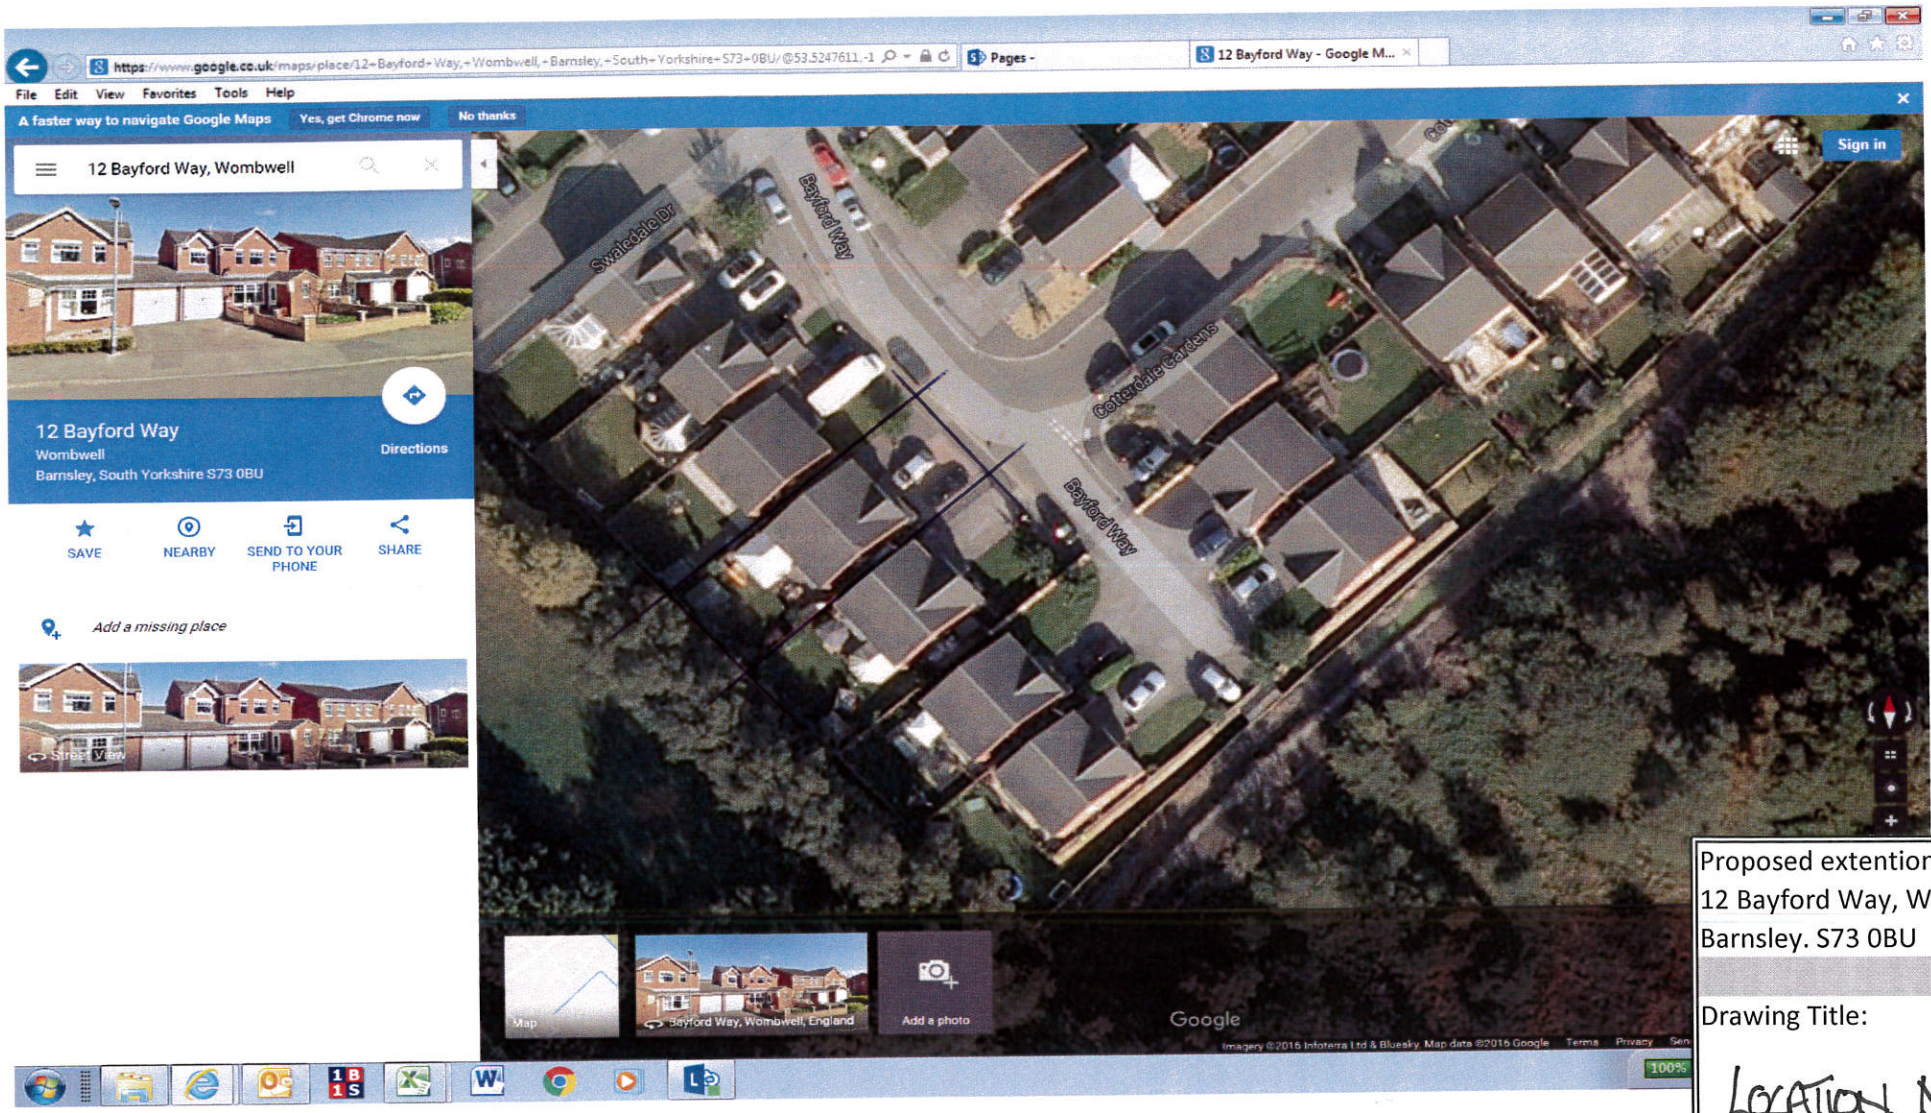


Proposed extention of:
12 Bayford Way, Wombwell,
Barnsley. S73 0BU

Drawing Title:

LOCATION MAP 1

Scale: N/A

Date: MARCH '16