


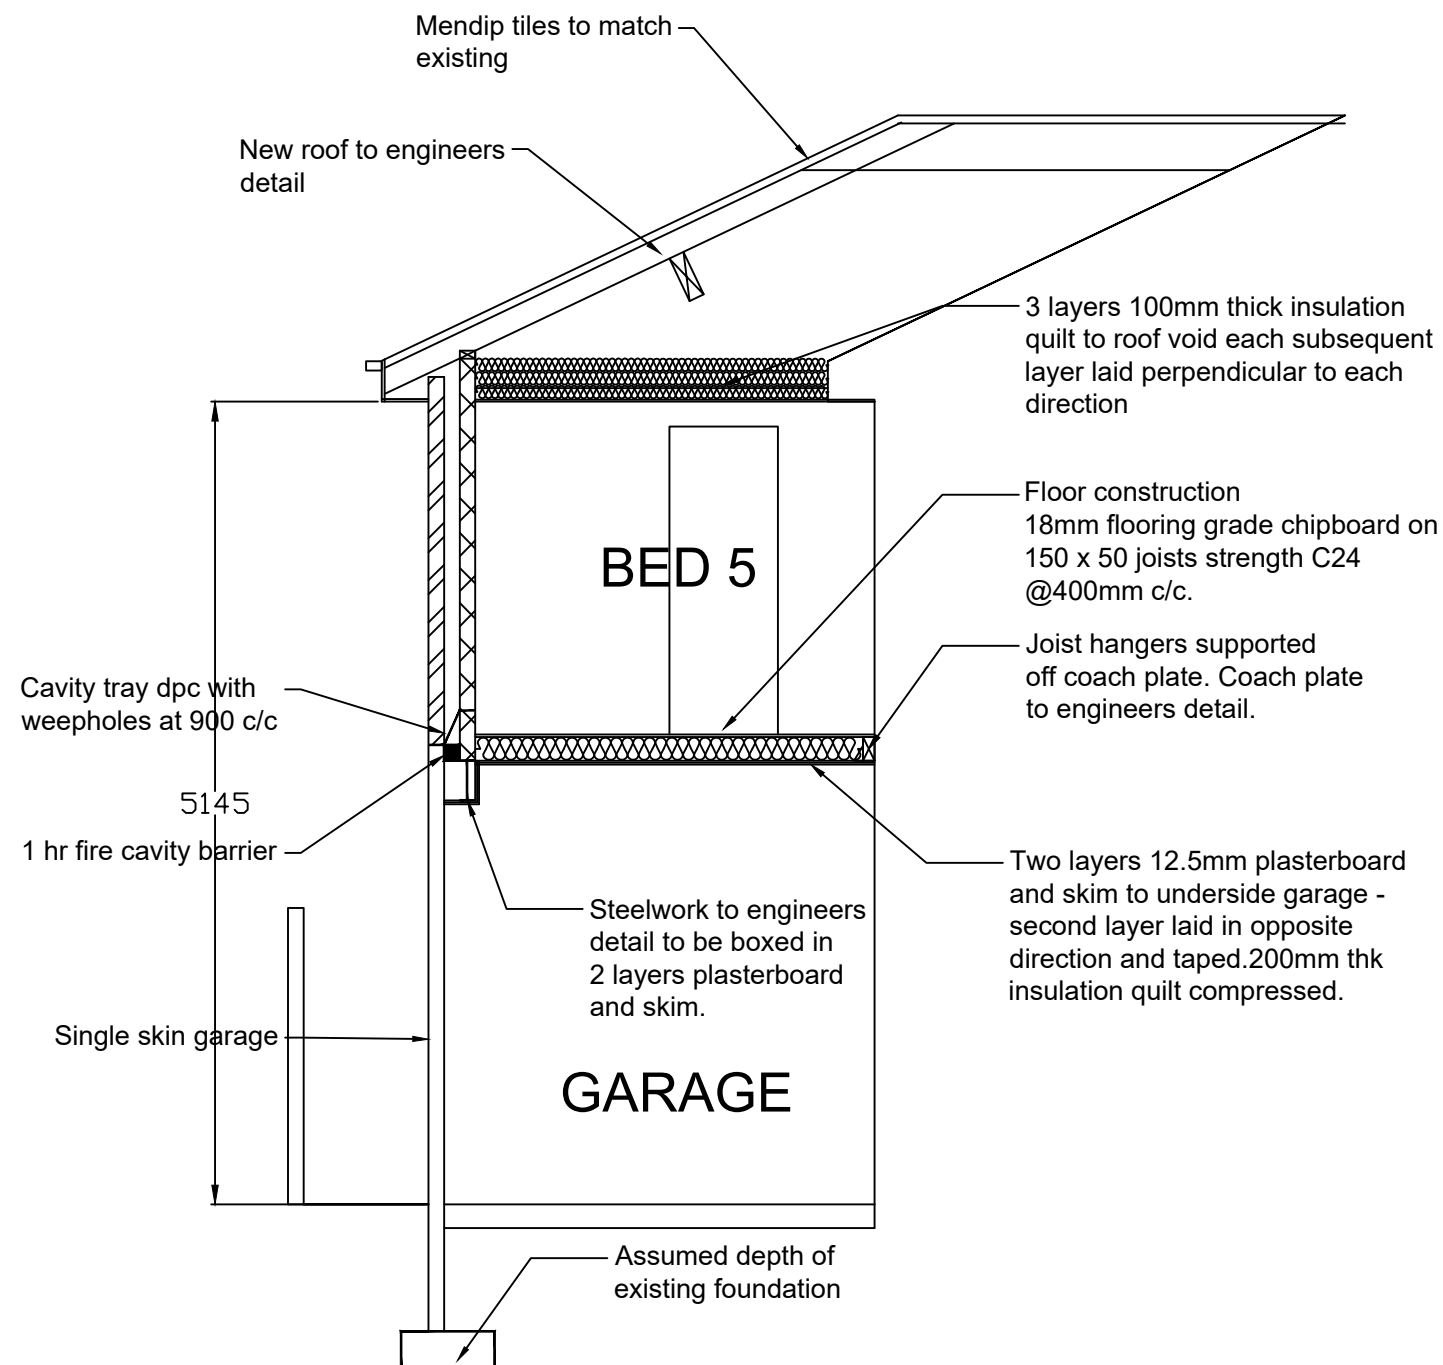

Typical section
1:50

Revisions			
This drawing is for planning permission only and is not a construction drawing.			
Drawing Title	TYPICAL-SECTION		
Job No. - Dwg No.	LB/2021/11	.	—
Client:	Lee Bridgewater 43 Croft Drive Mapplewell Barnsley S75 6AN		
Scale:	1:50		