



Notes

Do not scale from drawing, use figured dimensions only.
All dimensions must be checked and verified on site prior to commencement of work and architect to be notified of any discrepancies.
This drawing is intended to permit overall scheme proposals only and cannot be used for construction purposes without further information.


Rev		Drawn	Checked	Date

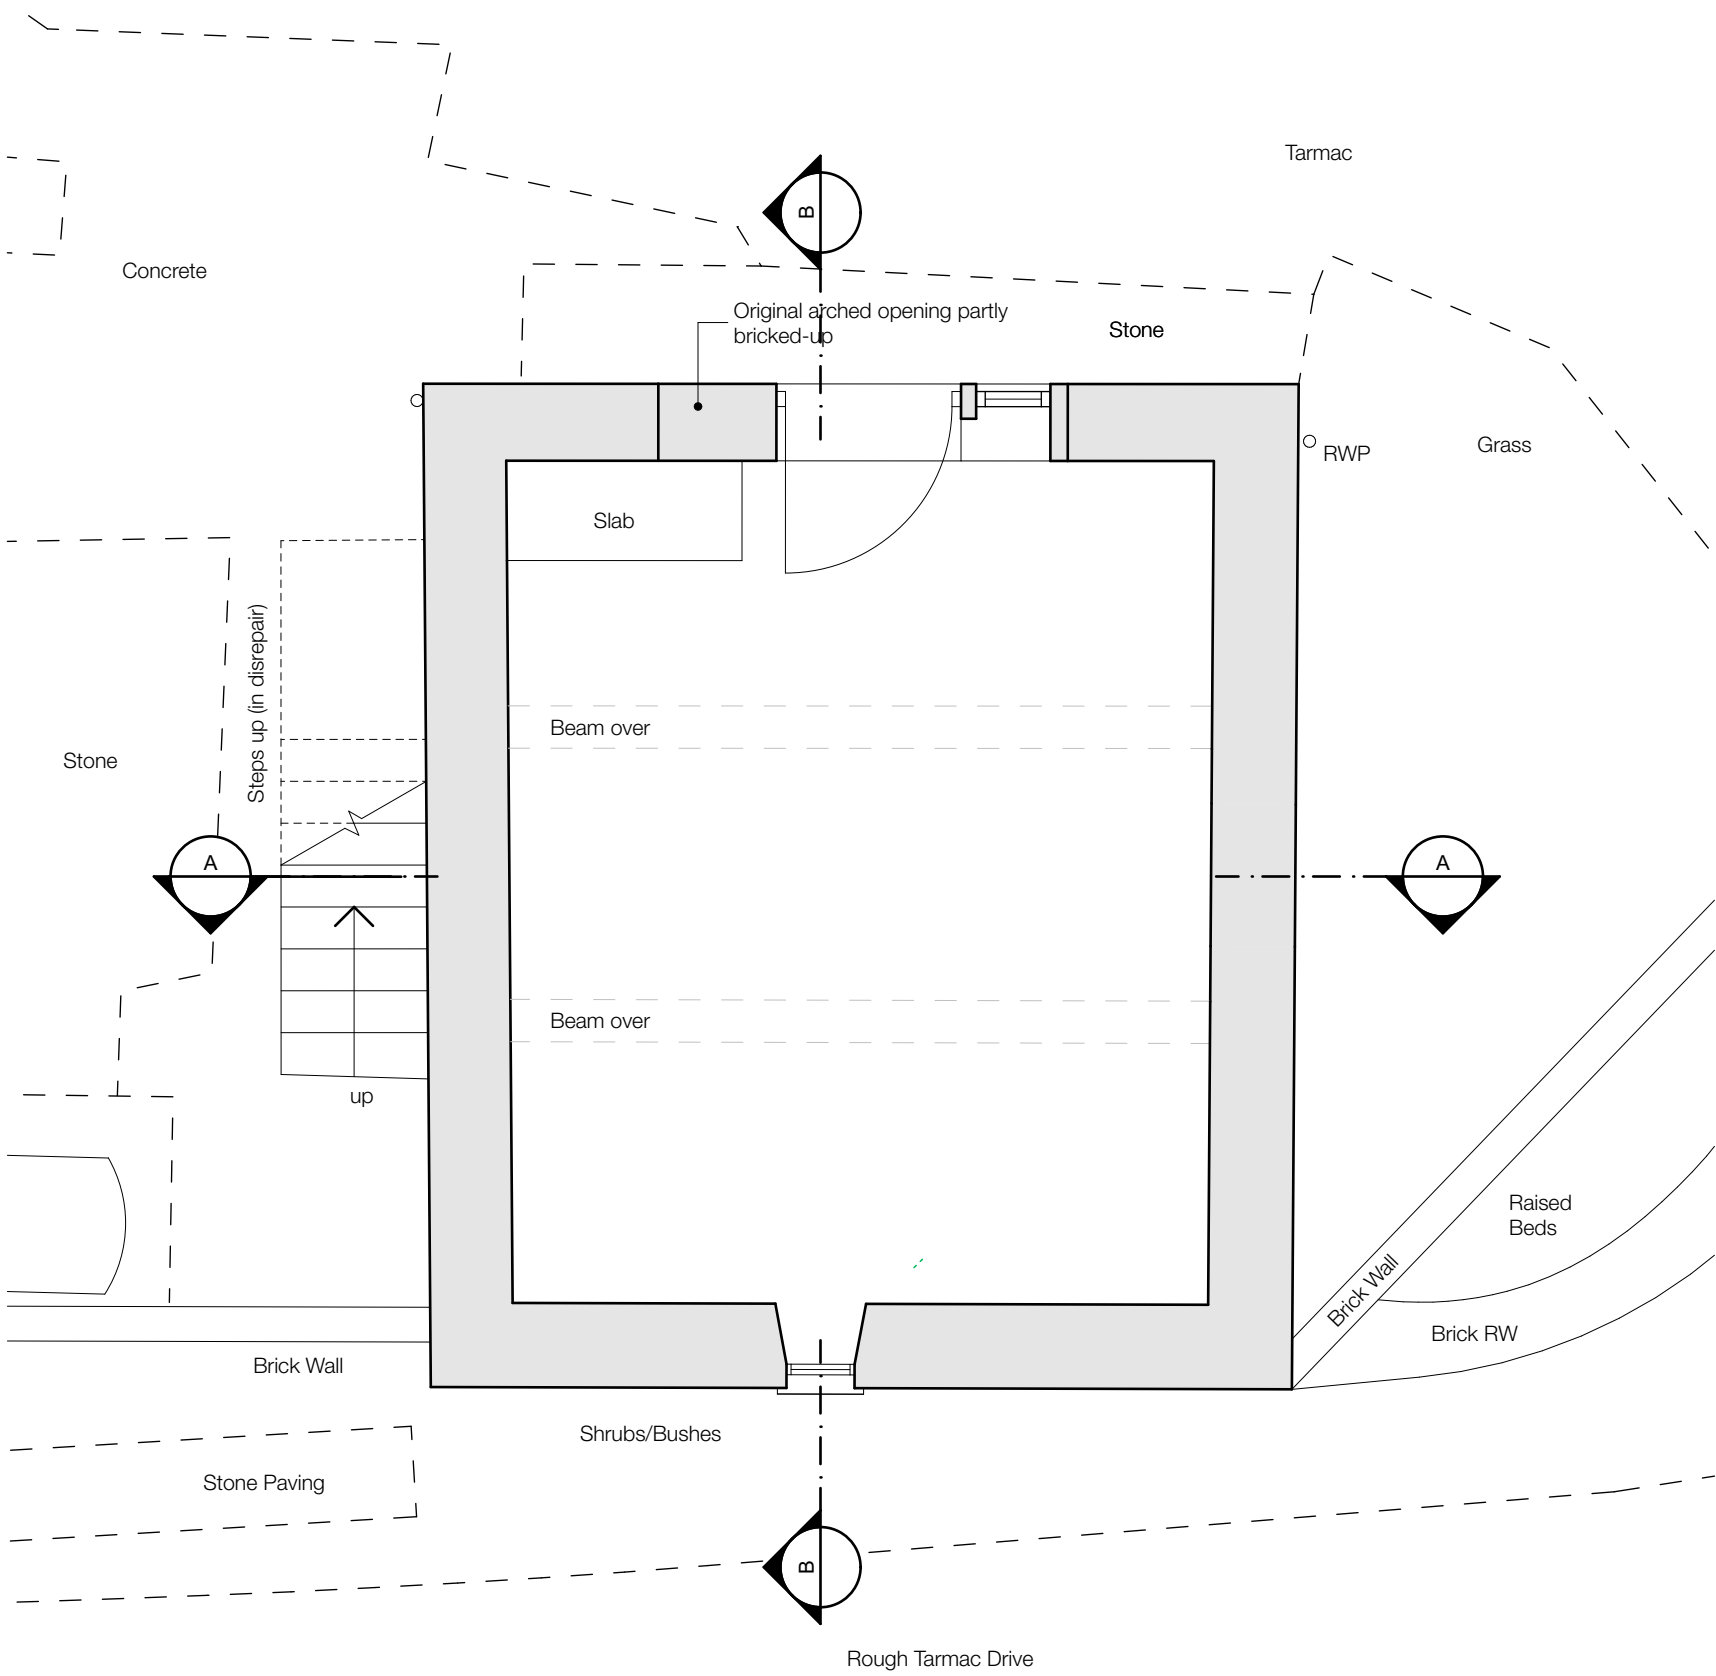

Existing - Ground Floor 1:50

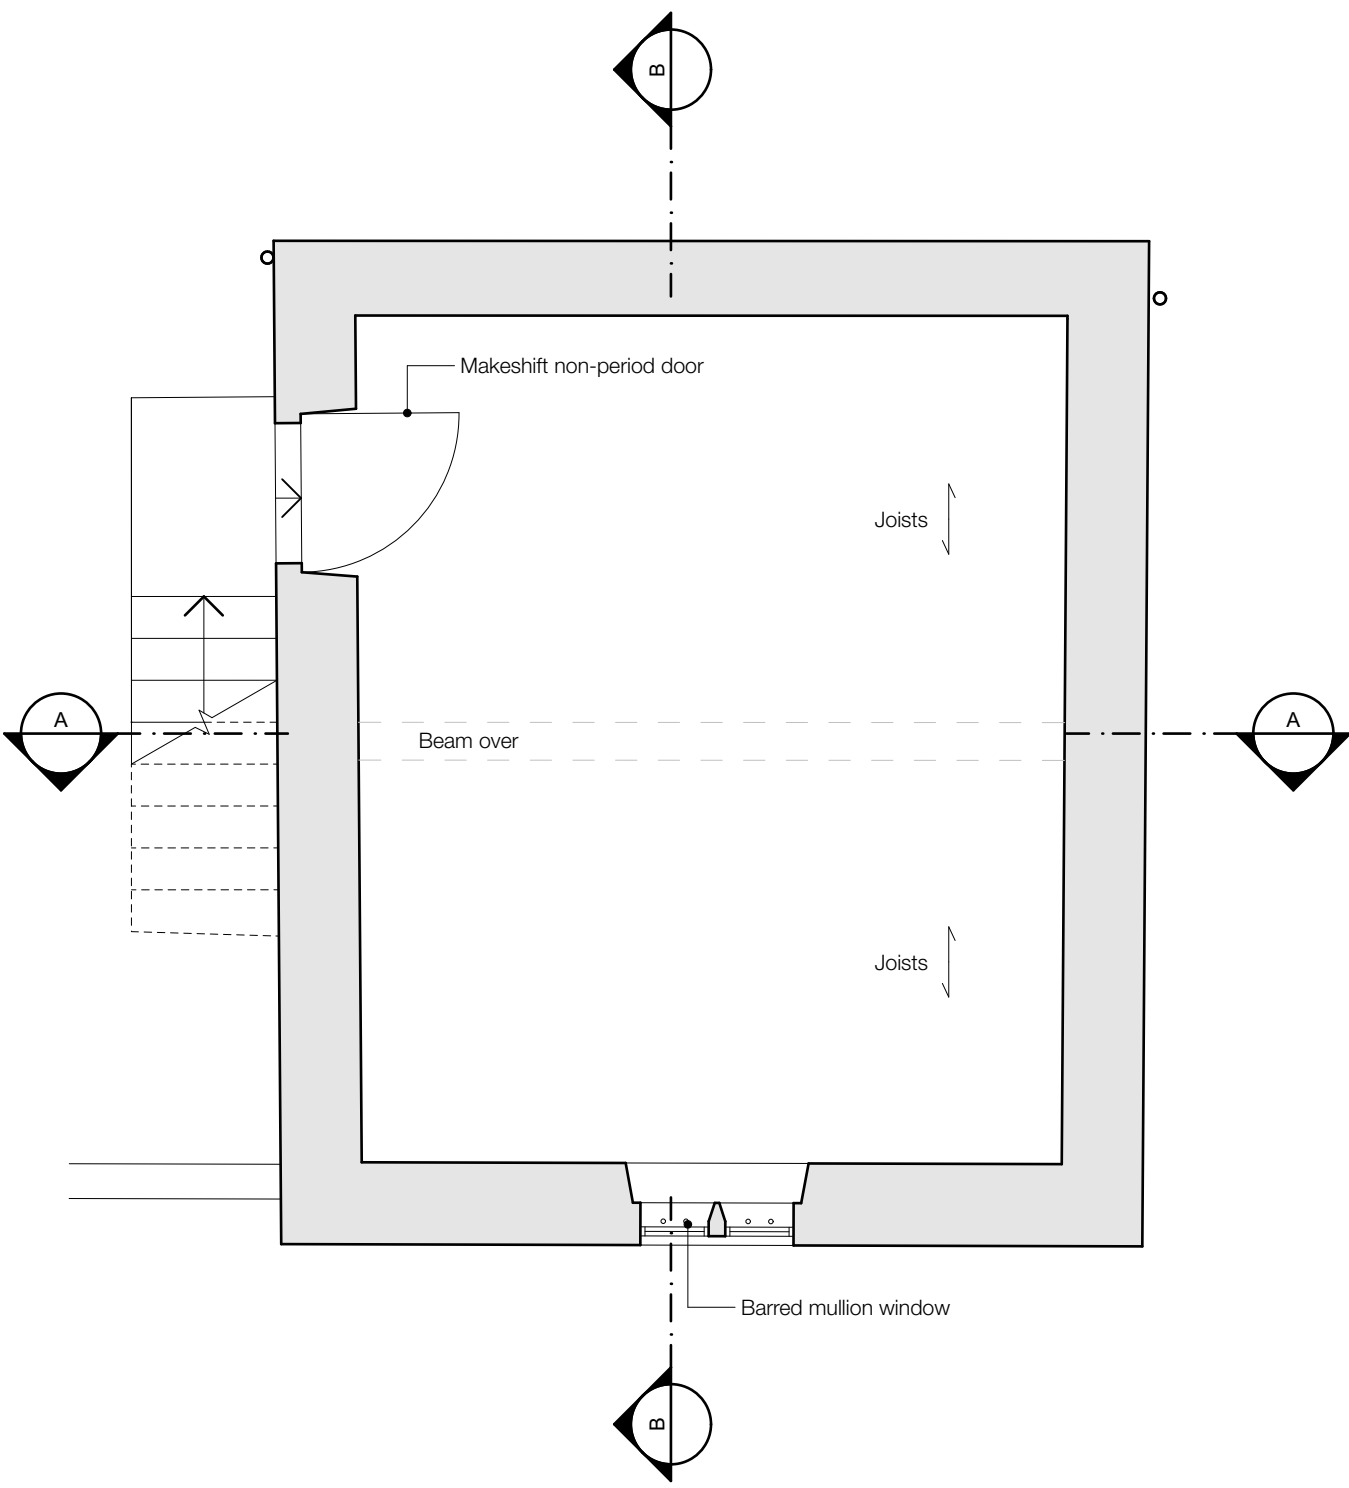

Existing - First Floor 1:50

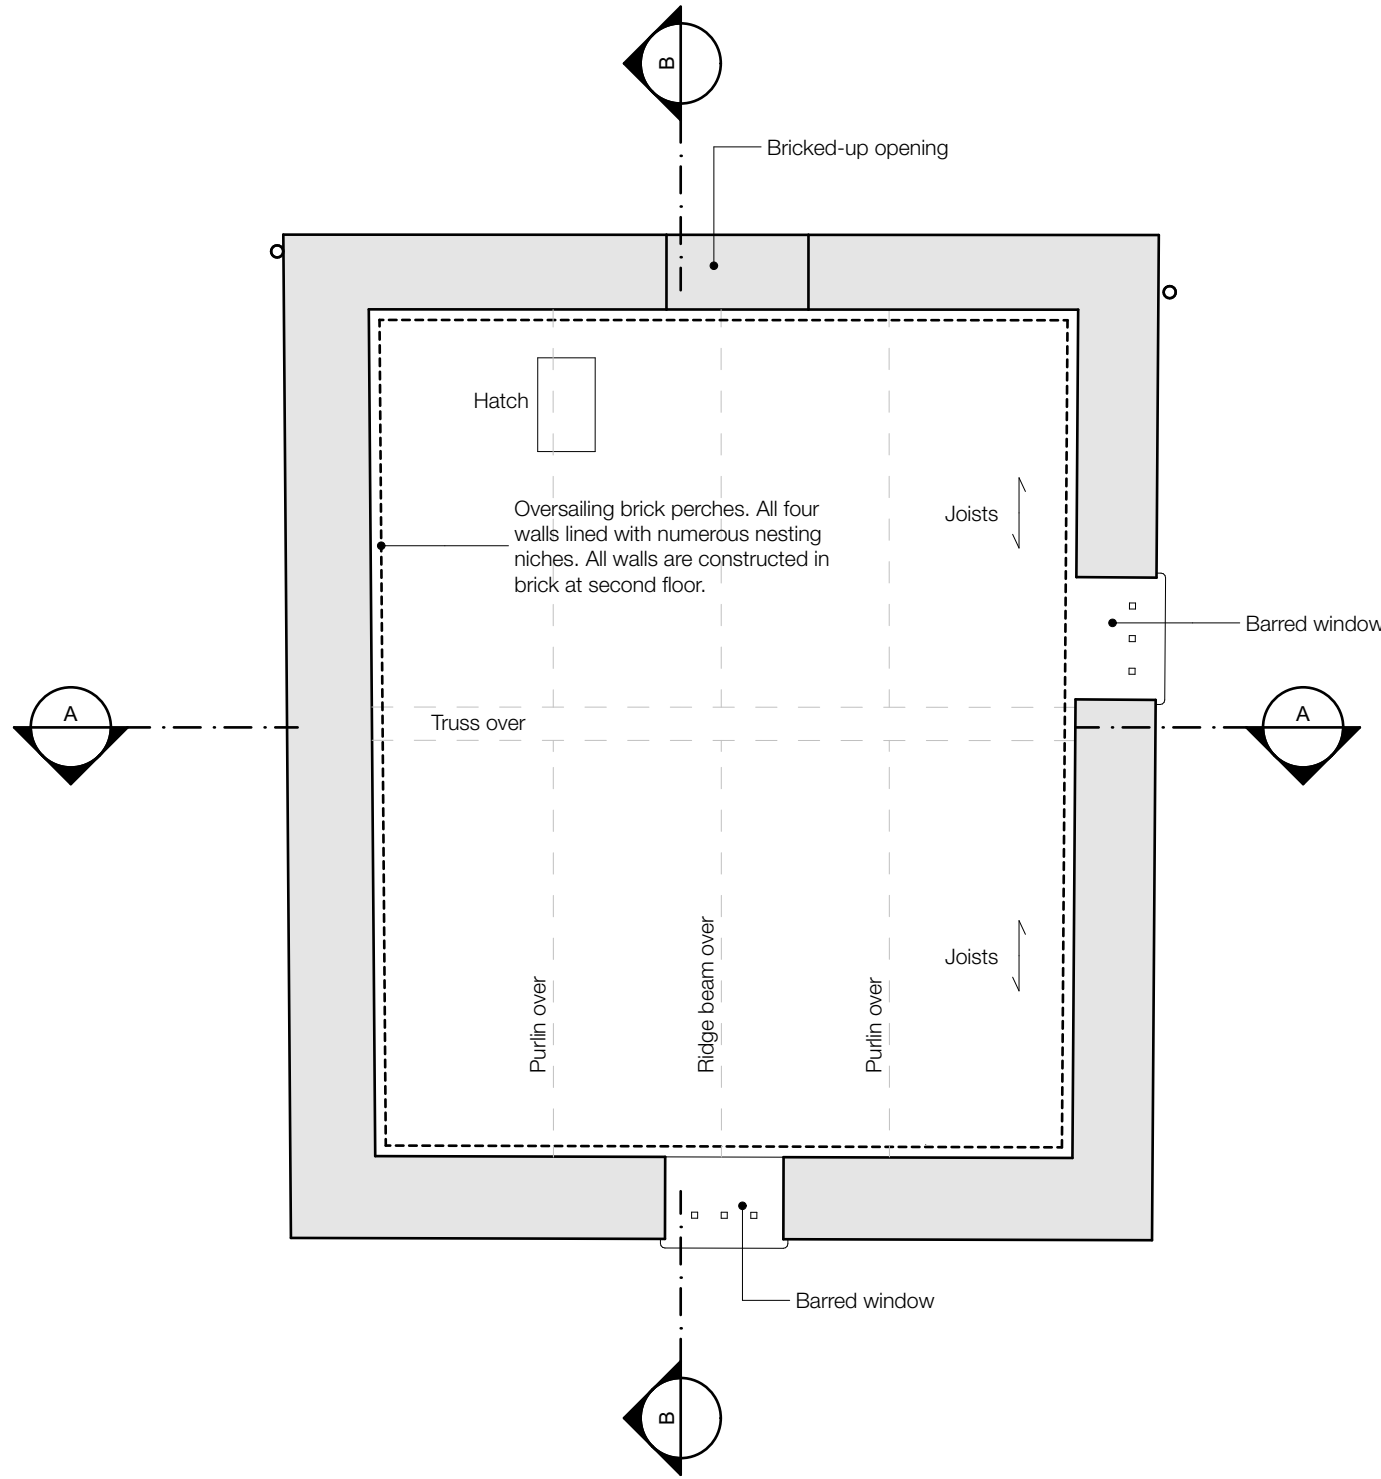

Existing - Second Floor 1:50

Job Title The Dovecot, Jowett House Farm, Cawthorne, Barnsley, S75 4AS	
Client Jowett House Farms Ltd	
Status Building Regulations	Company AD
Drawing Existing Plans	Scale @ A1 1:50
Date Dec 2020	Drawn MH
Drawing No. 3357 (0-) 02	Revision

ONE17
ARCHITECTS & INTERIOR DESIGNERS

The Dychehouse, Armitage Bridge
Huddersfield, West Yorkshire HD4 7PD
T 01484 668 000 F 01484 668 001
E solutions@one17design.com

ONE17DESIGN.COM