




Section A-A

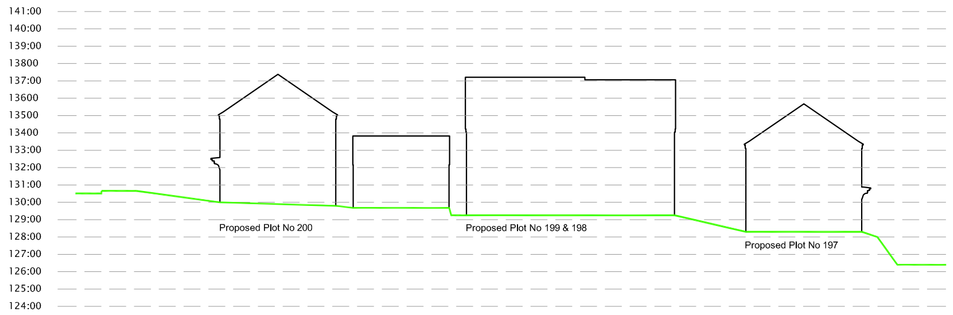

Section B-B

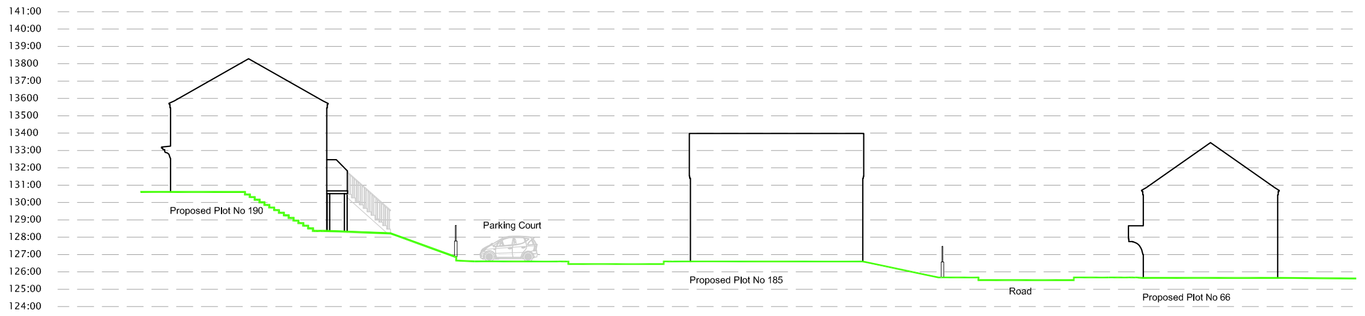

Section C-C

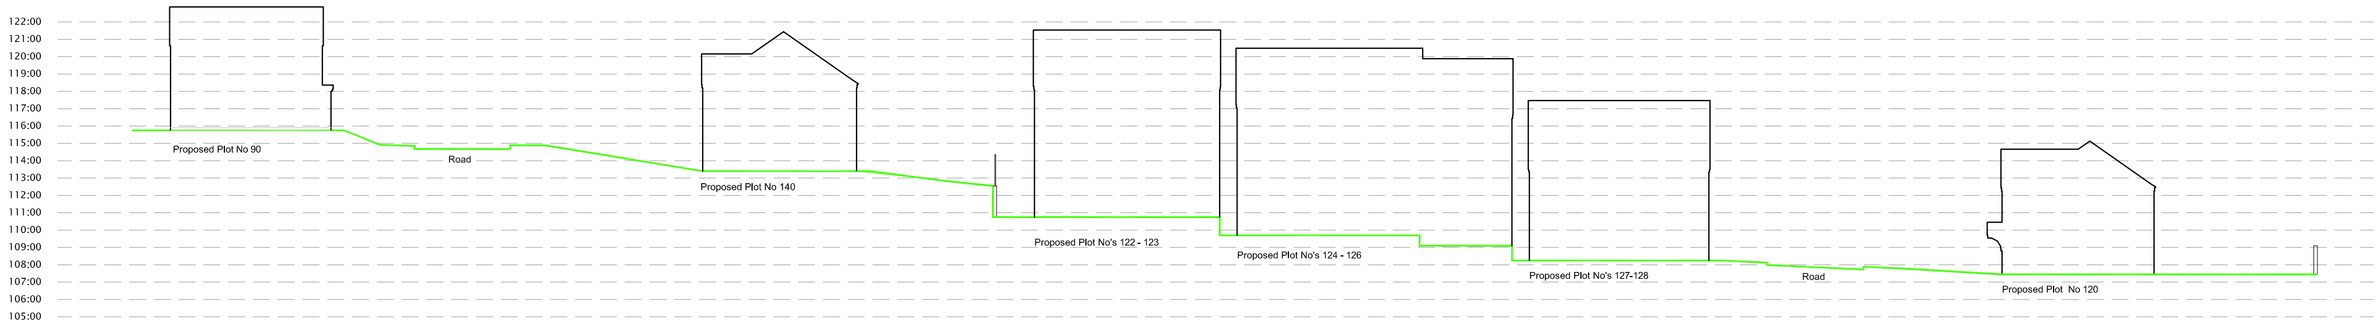

Section D-D



SITE LAYOUT (SCALE 1:1250)

SITE SECTIONS @1:250

REV	DATE	AMENDMENTS	BY	CHKD
A	27.09.10	SITE SECTIONS AMENDED TO MATCH REVISED SITE LAYOUT	SPN	CAH

architectural design
town planning
landscape architecture

John R Paley Associates

CLIENT
PERSIMMON WEST YORKSHIRE

PROJECT
RESIDENTIAL DEVELOPMENT
UPPER SHEFFIELD ROAD
BARNSLEY

DRAWING OF
SITE SECTIONS

drawing no	rev	date
P09:4234:05	A	JUNE 10

scale @ A2	drawn	check	date
1:250, 1:1250	KM	BMS	JUNE 10

1 Red Hall Crescent
Paragon Business Village
Wakefield
WF1 2DF

t-01924 383322
f-01924 384382
e-info@jrpassoc.co.uk