


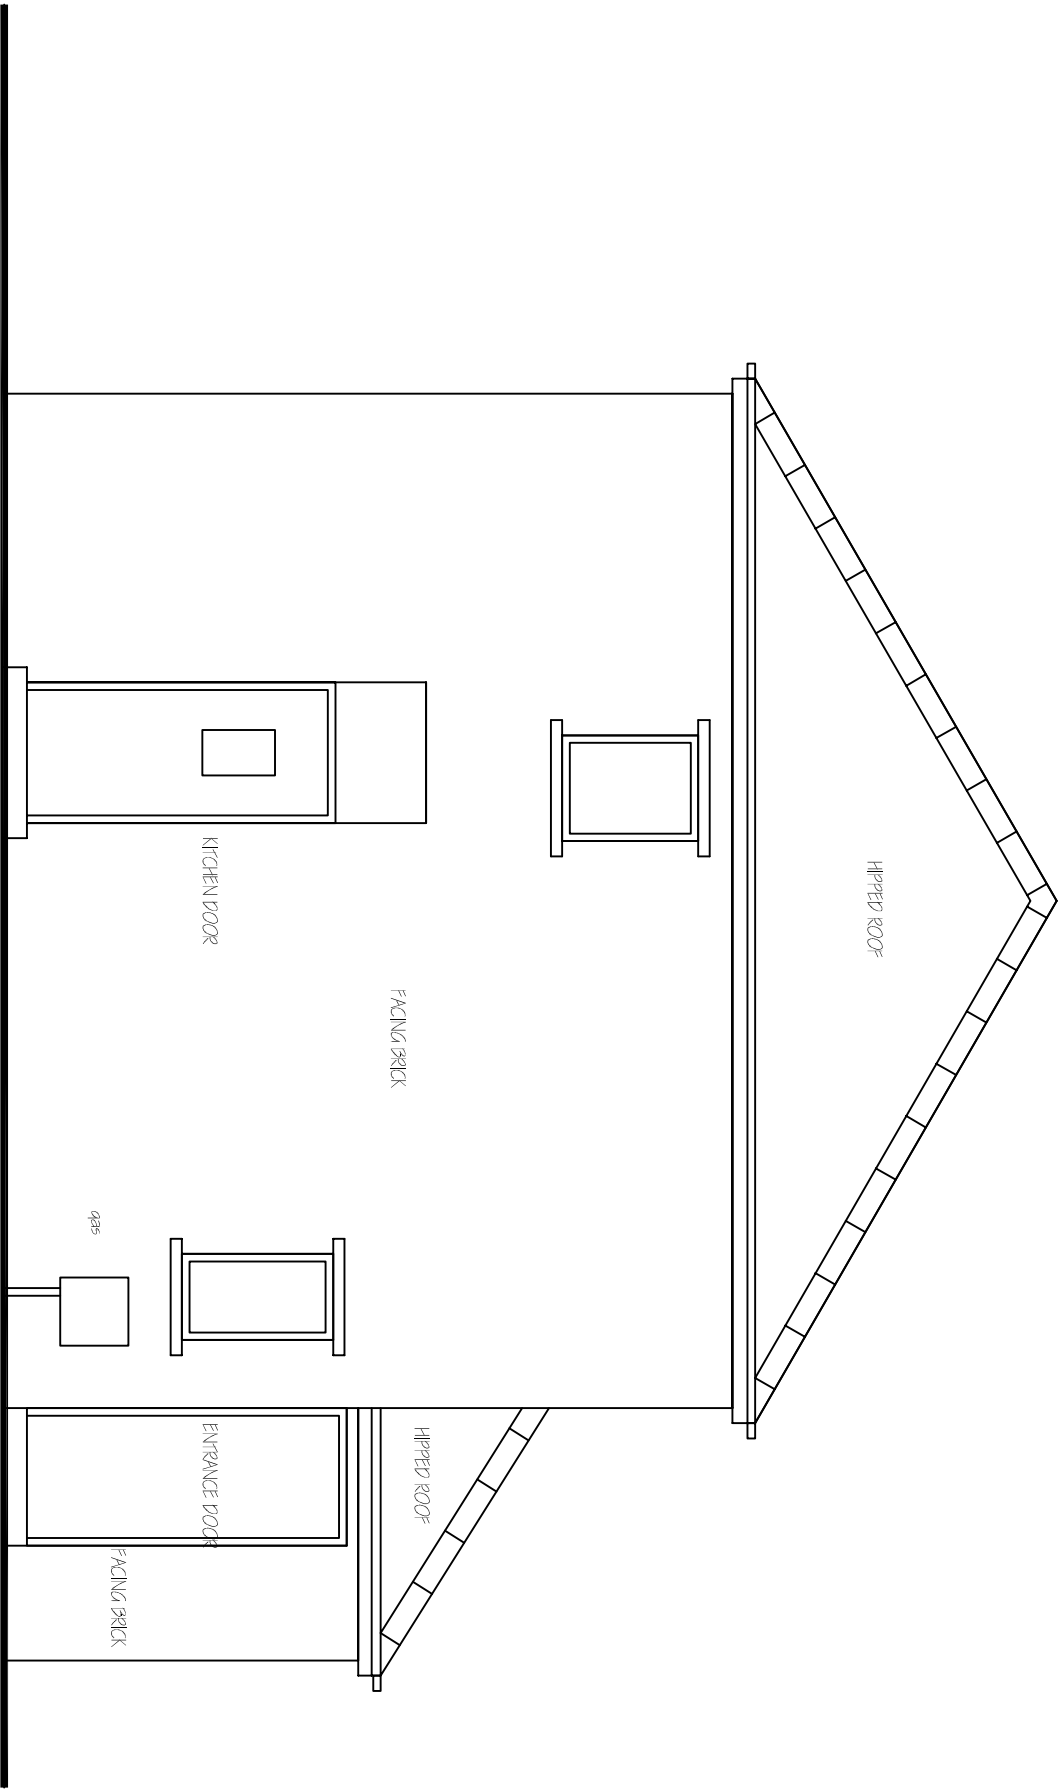

EXISTING SIDE
ELEVATION 1:50

Revisions	A. A----			00-00-
This drawing is for planning permission only and is not a construction drawing.				
Drawing Title	EXISTING-ELEVATION			
Job No. - Dwg No.	CH/2013/1	.	—	
Client:	CHRIS HARDCASTE 211 LATHES LANE ATHERSLEY SOUTH BARNSELY S71 5NN			
Scale.	1:50			