


Note: This is a colour drawing, in order to ensure any subsequent reproduction is viewed correctly it is to be re-printed in full colour

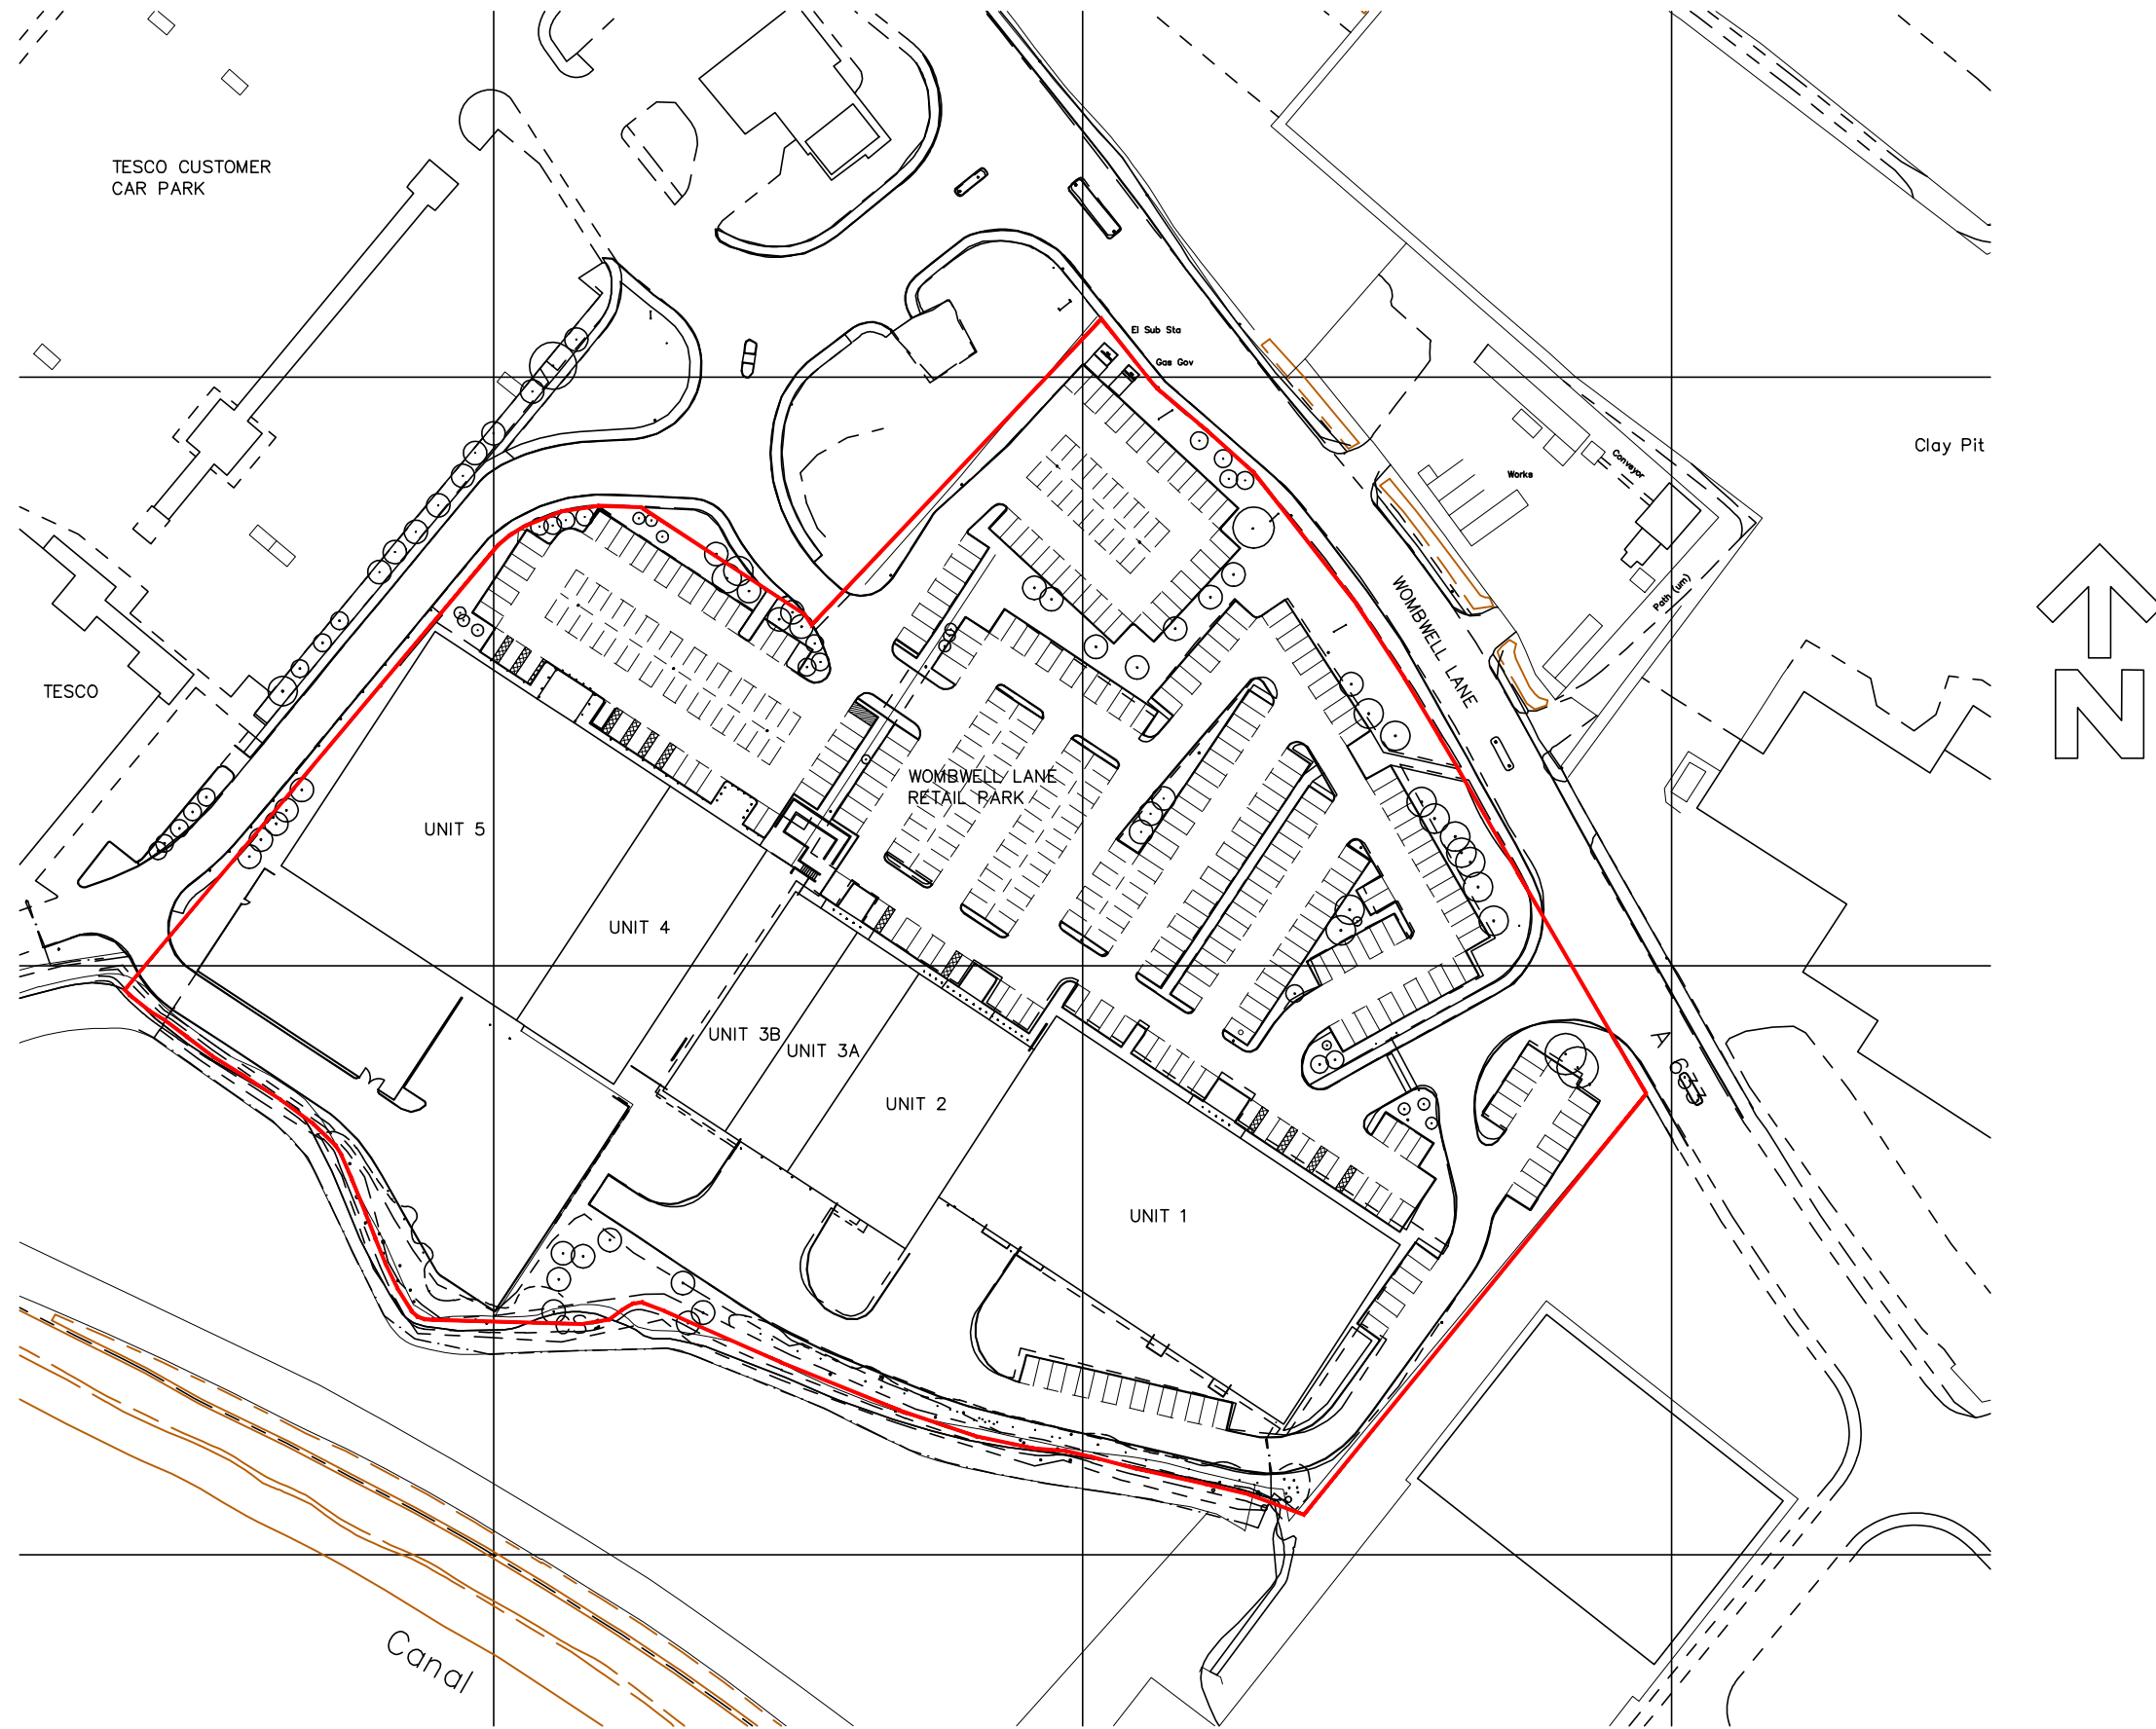

Site Area = 3.043 hectares

For Planning

DLA ARCHITECTURE

www.dla-architecture.co.uk
55 St Pauls Street
LEEDS | LS1 2TE
T : 0113 887 3100 E : info@dl-a-architecture.co.uk

PROJECT
WOMBWELL LANE
RETAIL PARK

TITLE
SITE LOCATION PLAN

SCALE
1:1250 @ A3

DATE
27/04/16

DRAWN
ML

REVIEWED
APH

DRAWING NO
2014-202/800

REVISION

FILE PATH
T:\2014\2014-202\CAD\05-Autocad\Drawgs\800