notes

Do not scale from this drawing unless for Planning purposes. Figured dimensions only are to be used. All dimensions must be checked on site by the Contractor prior to the commencement of any fabrication or building works.Where applicable, dimensions and details are to be read in conjunction with specialist consultants' drawings; any disparity between drawings is to be brought to the attention of design 4 architecture ltd prior to the commencement of any fabrication or building works.This drawing is the property of design 4 architecture ltd and may not be reproduced without their permission.

revisions

rev	notes	date
- A	Amended following discussions with the planning officer	- 22 01 13

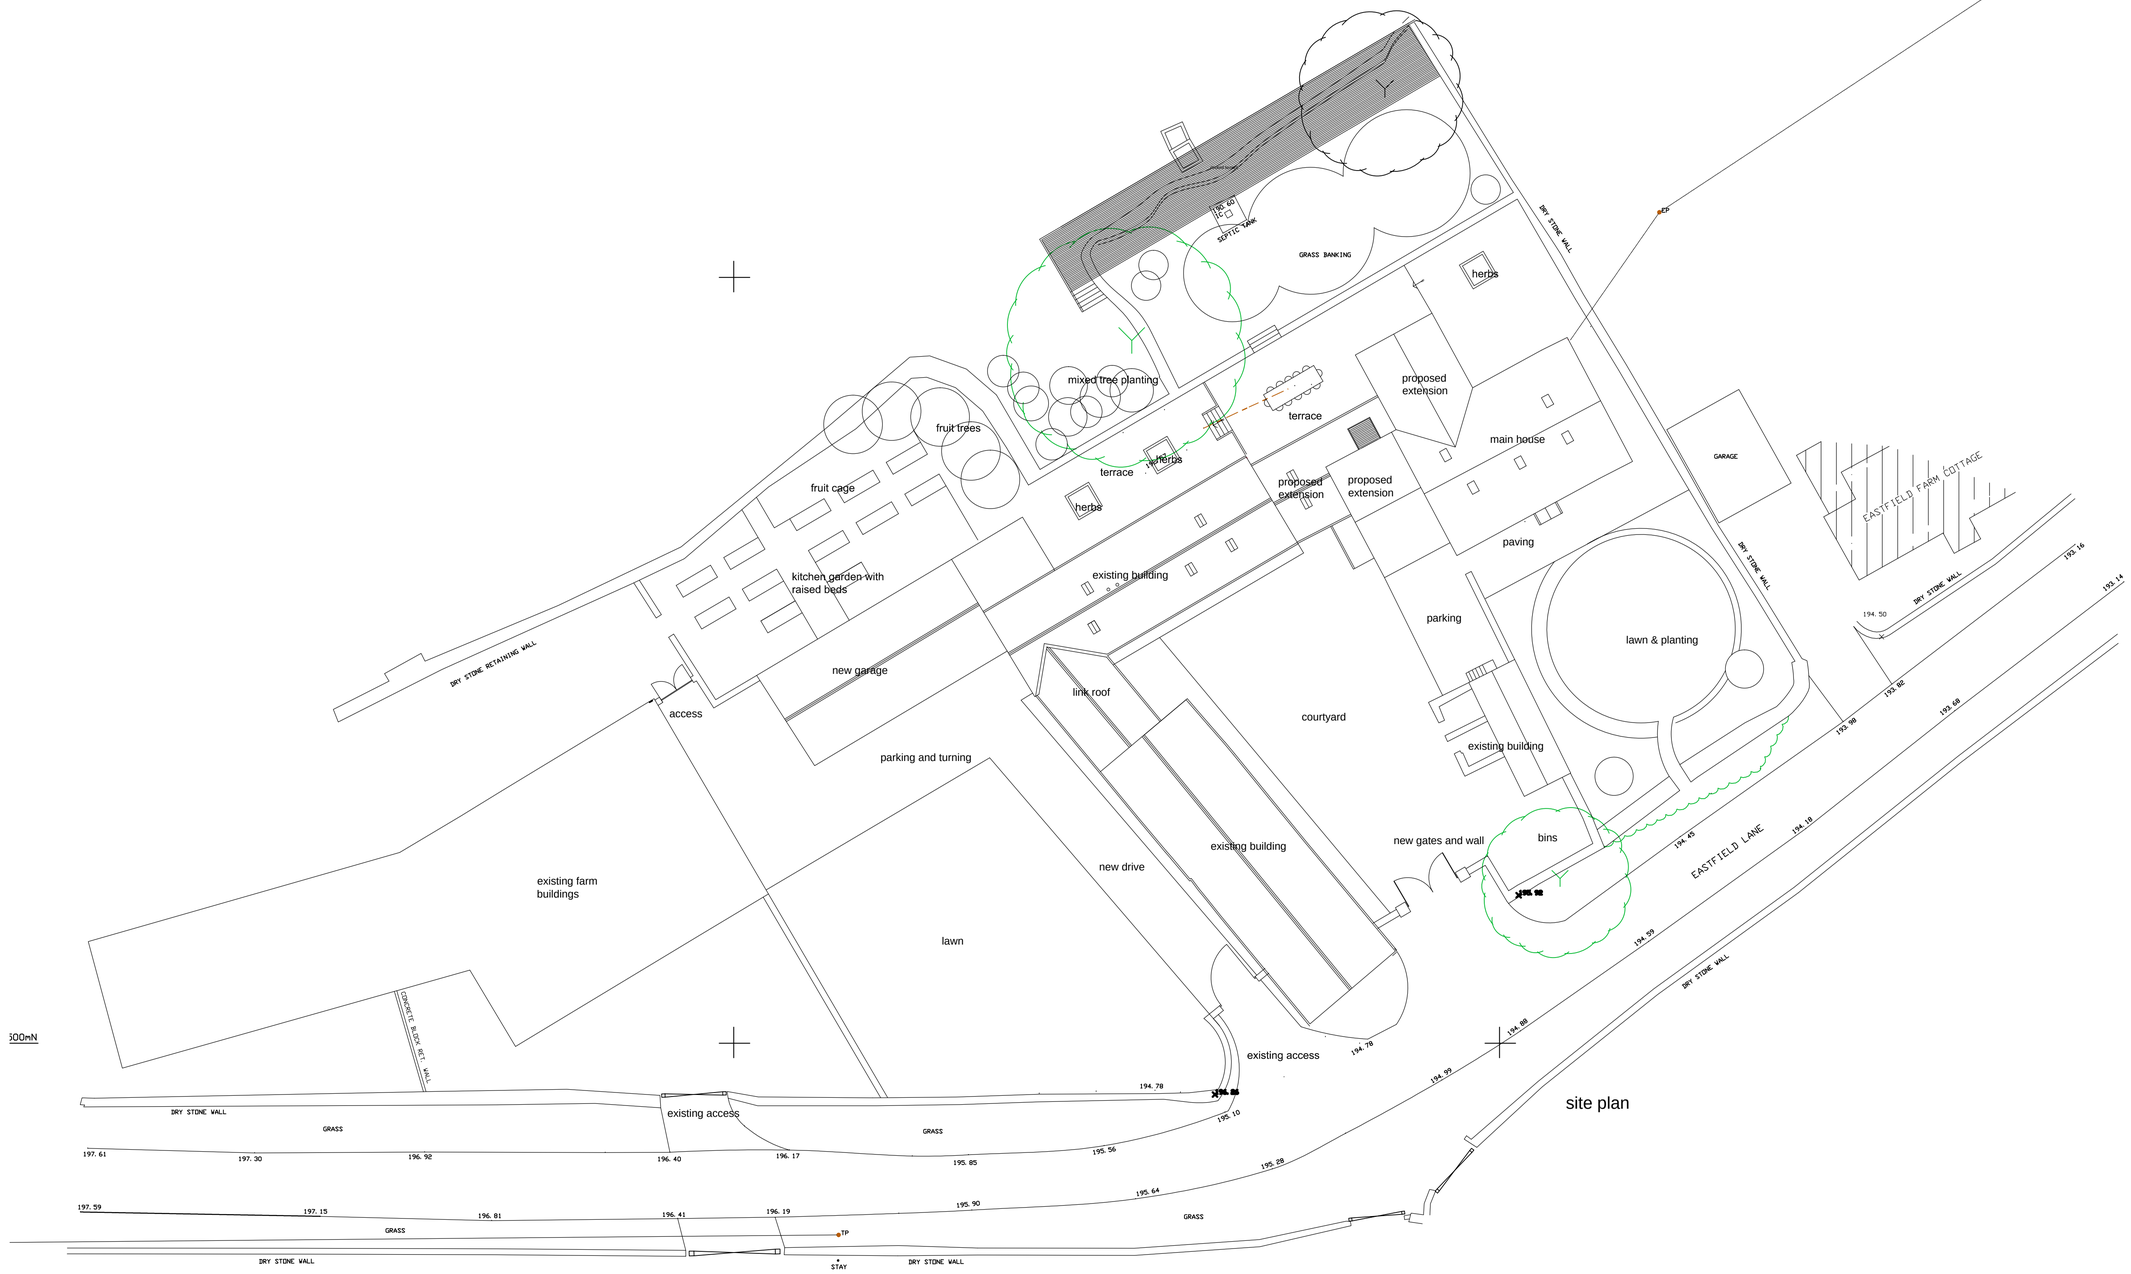

site plan

DESIGN 4 architecture ltd

project	client		
Eastfield Farm, Thurgoland	Mr & Mrs I Warhurst		
drawing	**scale**	**number**	**revision**
Proposed Site Layout	1:200	D412011/06	A
status	**date**		
Design	November 2012		

chestnut house marton sinnington york yo62 6rd **t/f** 01751 430763 **m** 07770 858896
e tony.harrison@design4architecture.co.uk **w** www.design4architecture.com