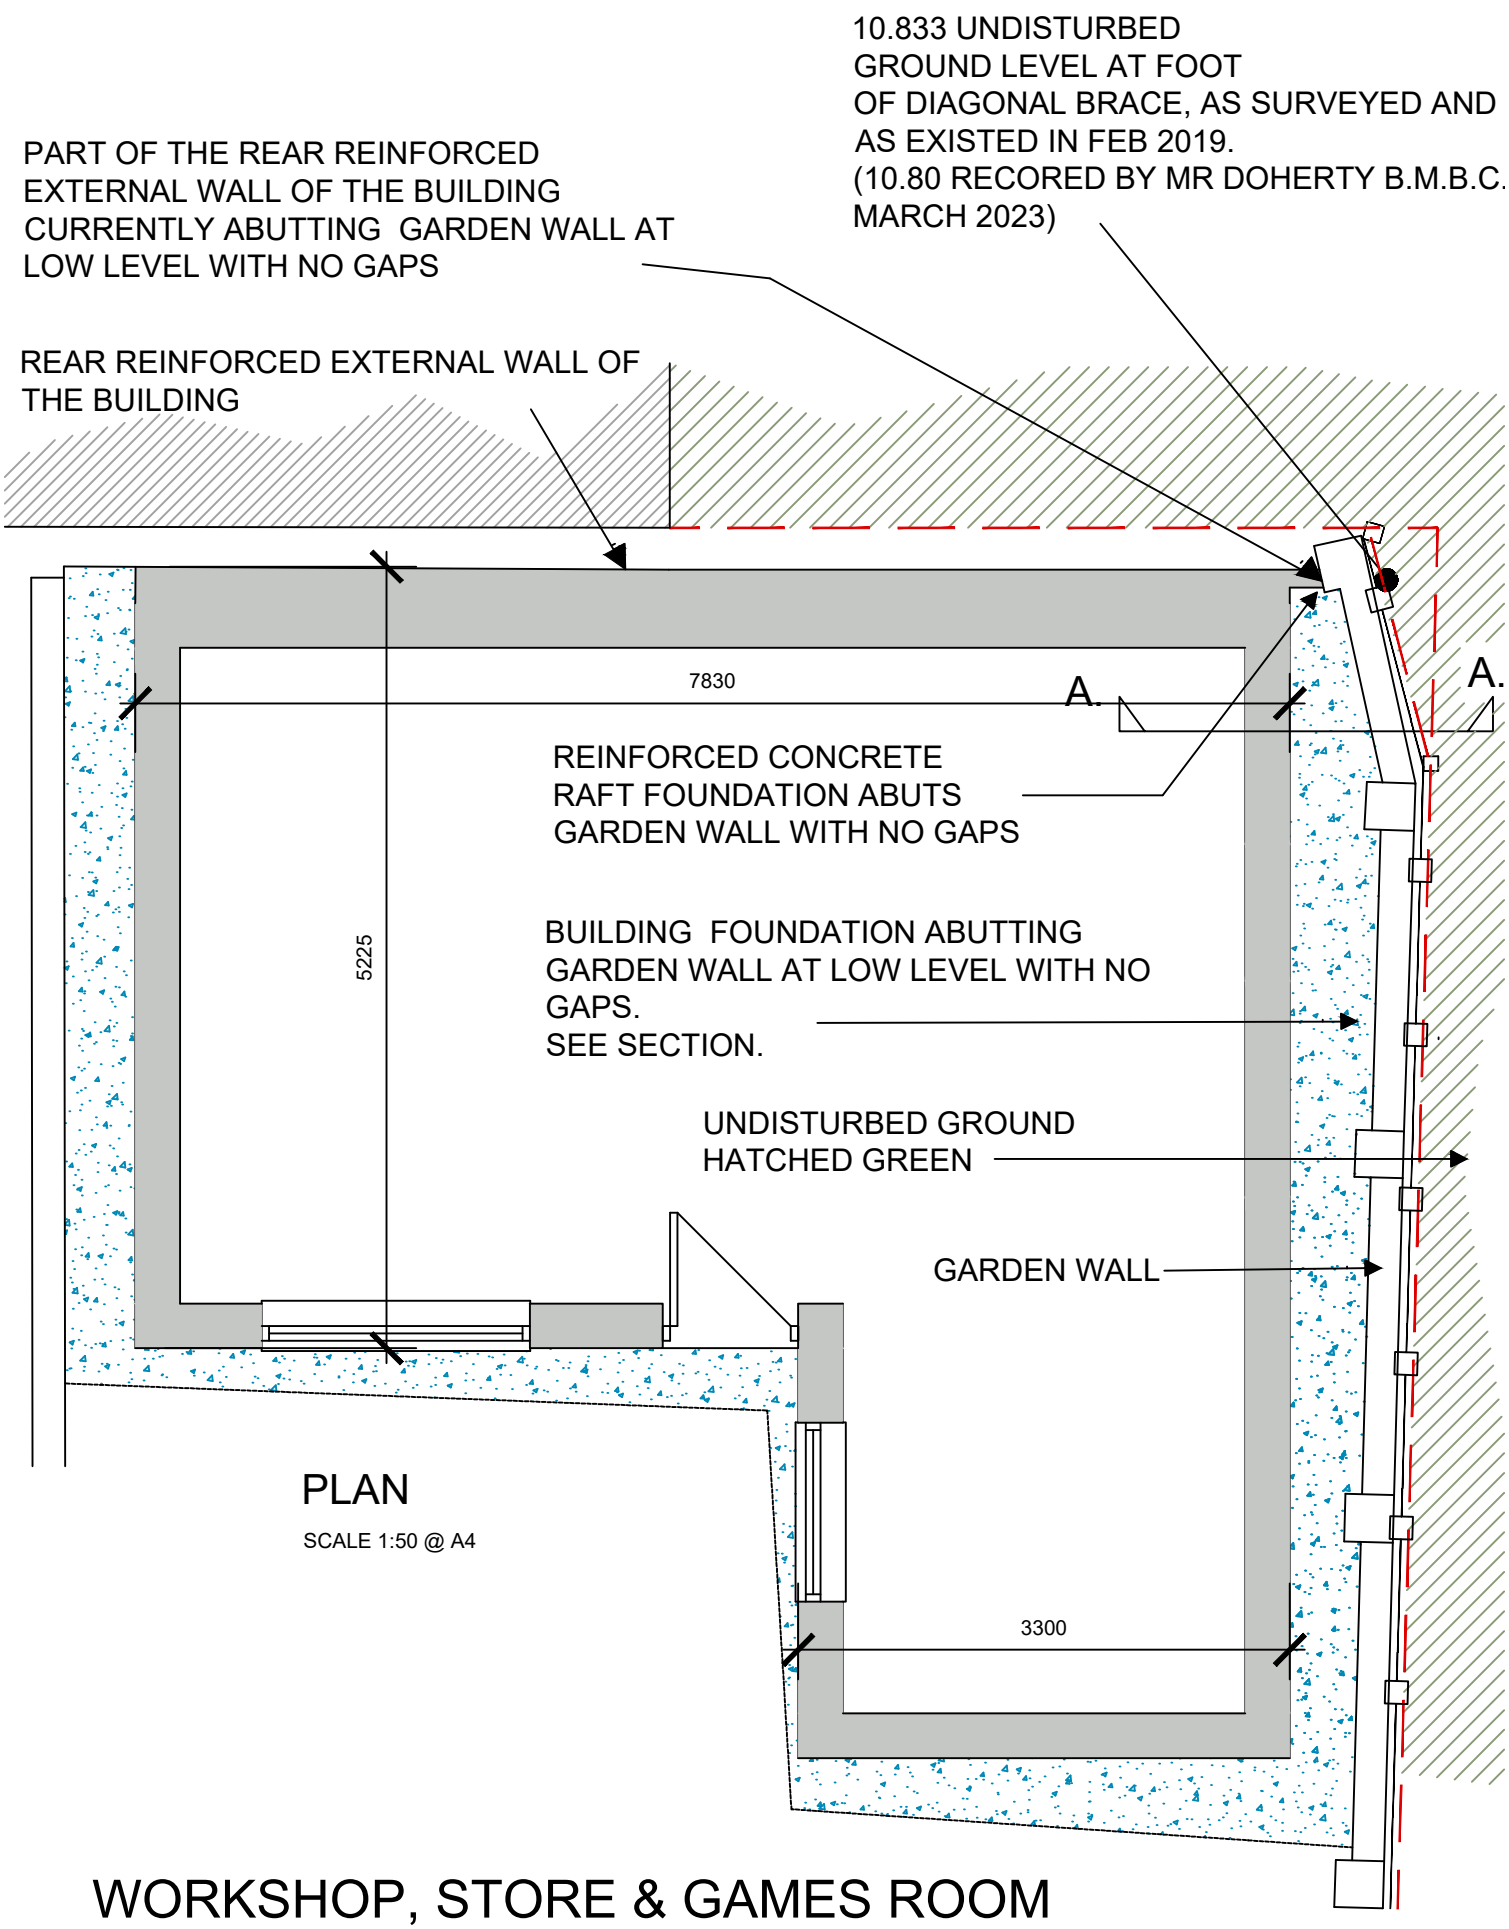


PLAN

SCALE 1:50 @ A4

WORKSHOP, STORE & GAMES ROOM
4 BURTON CRESCENT
MONK BRETTON S71 2QD