


Floor Area: 85.1 sq.m./ 916 sq.ft.

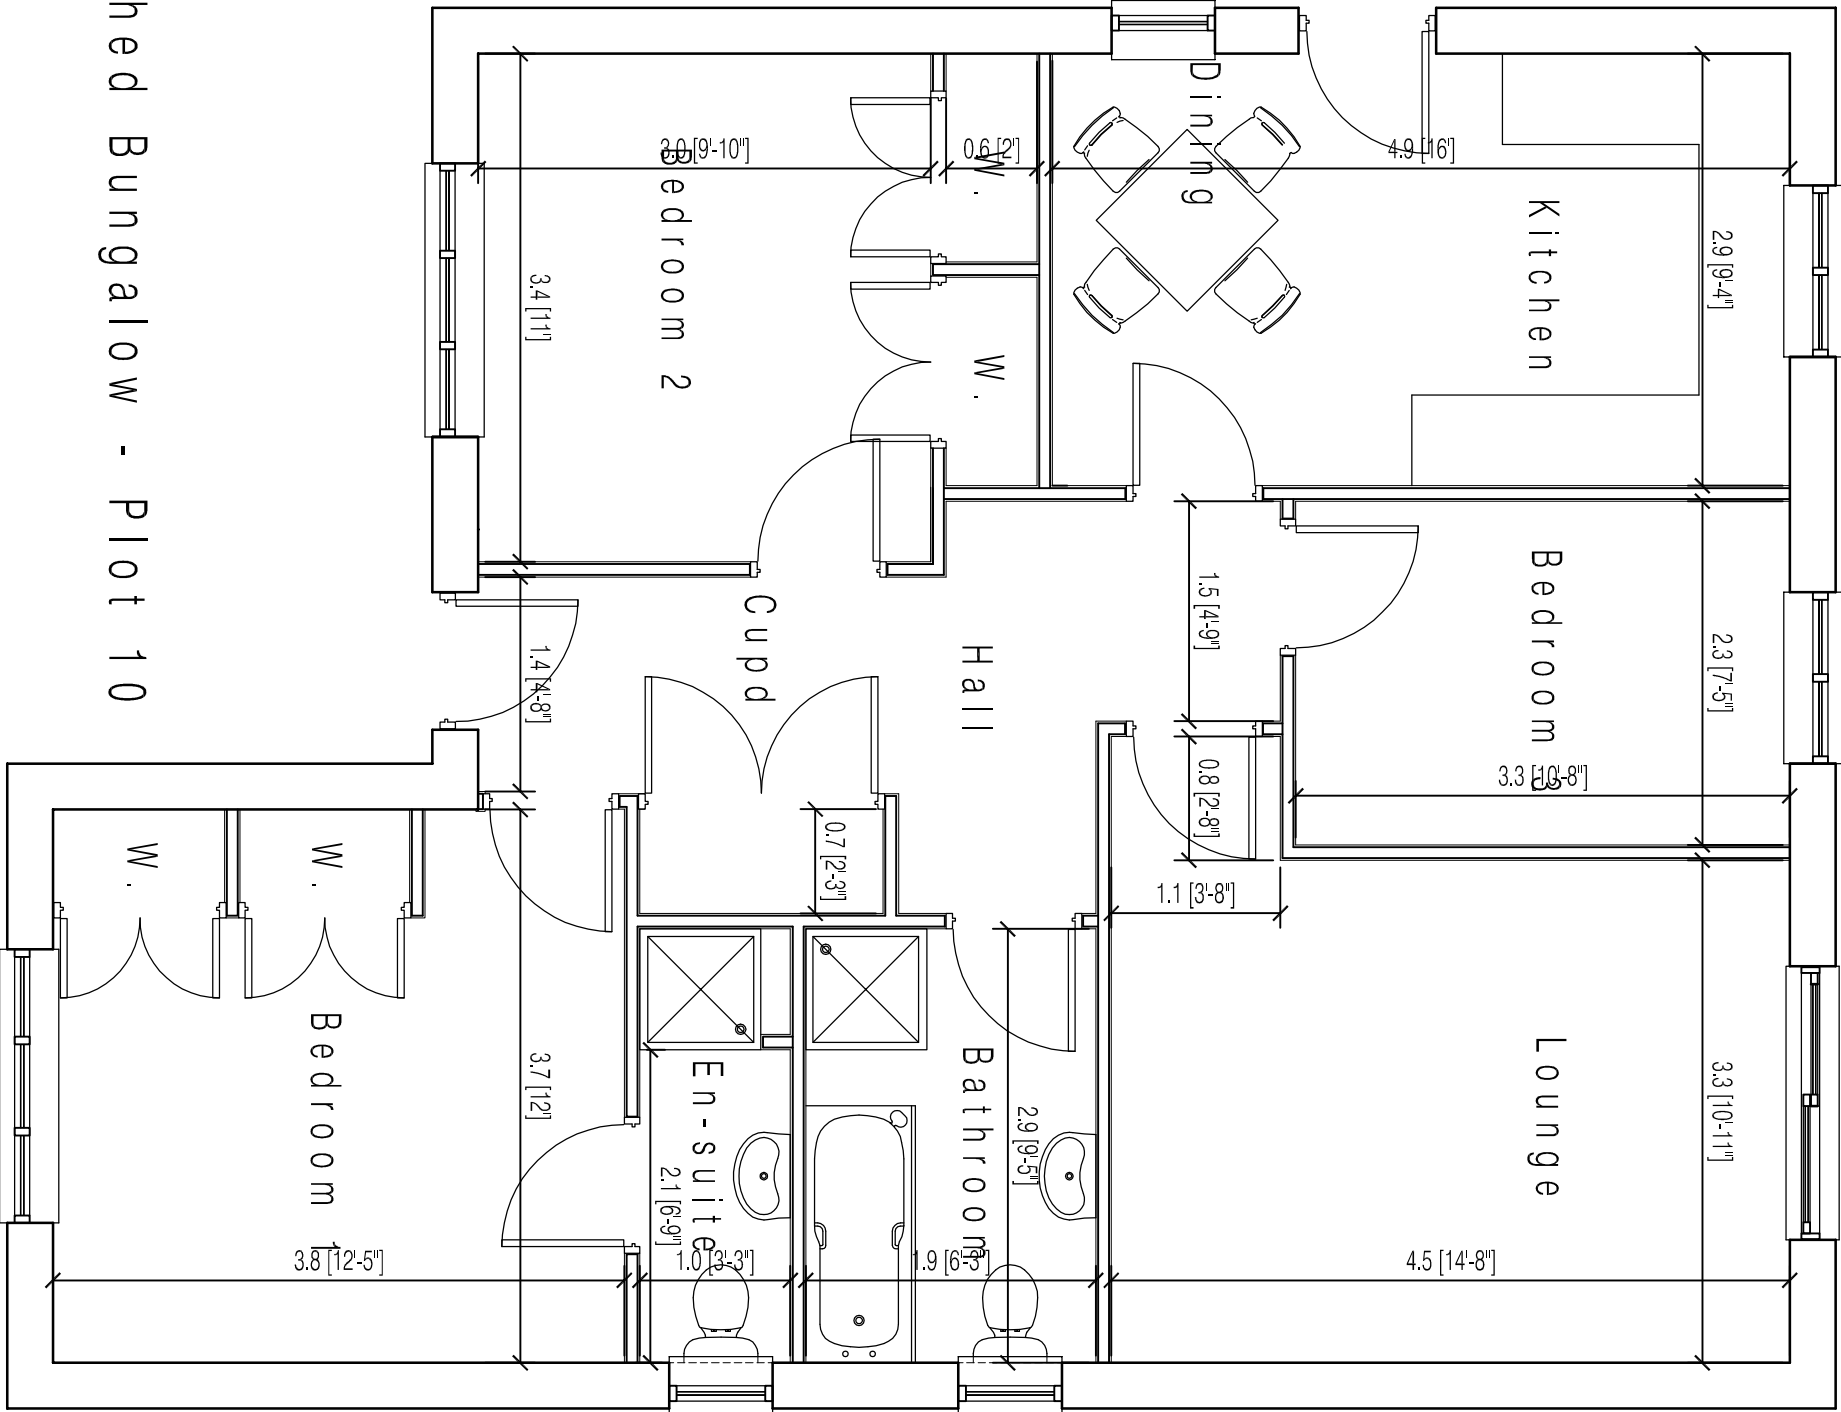

3 Bed Detached Bungalow - Plot 10

NJT DESIGN LIMITED - DISCLAIMER:

This drawing is copyright and shall not be reproduced or used for any other purpose without the written permission of the Architect. This drawing must be read in conjunction with all other related drawings and documentation. It is the contractor's responsibility to ensure full compliance with the Building Regulations and all other relevant legislation and standards. The Architect does not accept any liability for any errors or omissions in this drawing or any other drawings or materials known to be in conflict with the Building Regulations or any other relevant legislation or standards. The Architect's liability is limited to the design and construction of the building and shall not extend to any other matters. 

XREFS IN THIS DRAWING

No.	Date	Description	Checked By
-----	------	-------------	------------

CLIENT

OAKWELL HOMES

PROJECT
DEVELOPMENT OF
LAND AT MILTON
CRESCENT - BARNSELEY


TITLE
PROPOSED 3 BED
DETACHED BUNGALOW
GF PLAN

DRAWING STATUS
PLANNING APPROVAL

DRAWN	NJT	CHECKED	NJT
-------	-----	---------	-----

SCALE	1:50 @ A3
-------	-----------

DATE	OCTOBER 2010
------	--------------

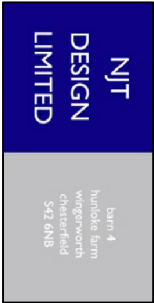

JOB NO.	DRAWING NUMBER	REV
08-012	A(00)-04	-