

All dimensions are approximate. In the event of a discrepancy between the drain dimensions and written dimensions, the written dimensions shall prevail. Due to local differences in building codes and regulations, and specific site conditions, these drawings may need to be altered by the builder to comply with such local codes and regulations, or site conditions.

Copyright By DeckBuilders Limited
All Rights Reserved.
Unauthorised Duplication Is A Violation
Of All Applicable Laws.

Project Details

Name : Mr Mrs Rollinson
Address : The Old Mill
Old Mill Lane
Thurgoland
Sheffield S35 7EG
Designer : Ian Evans
Contract No. : 7007

Drawing Title:

7007 - Existing Plan View


Scale : 1:100 at A3 Date : 29-04-10

Date : 29-04-10

General Notes:



Denotes levels

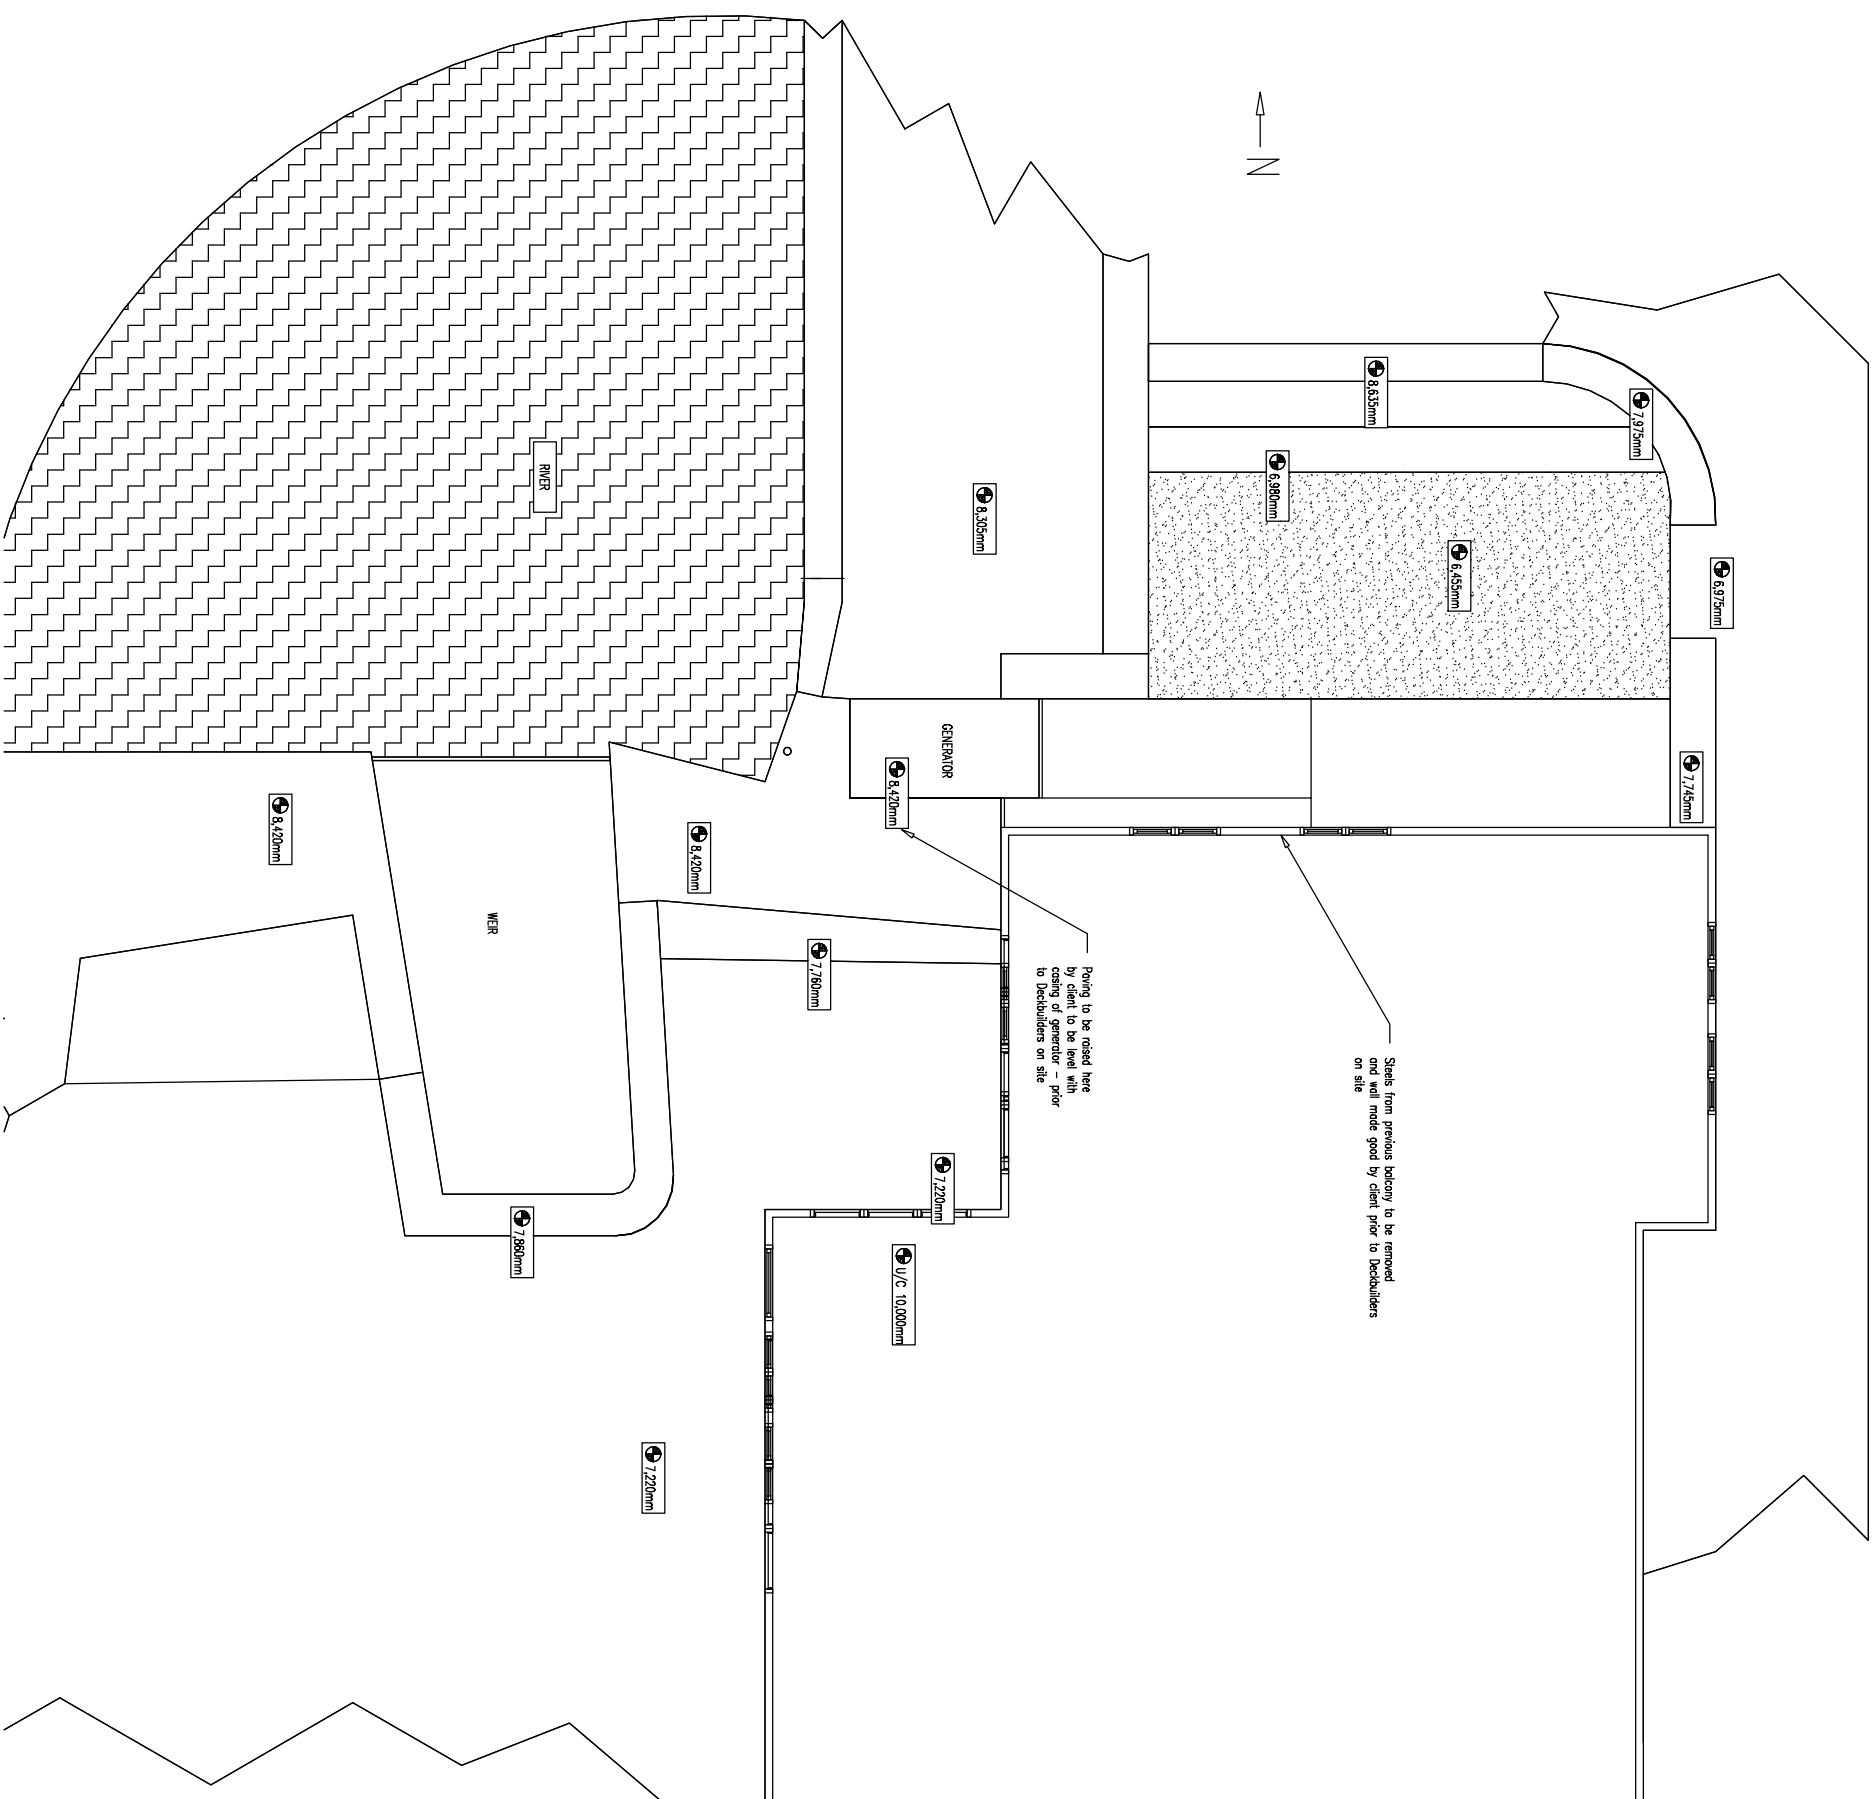

Drafted By: HB

DeckBuilders (UK) Limited
The Firs, Hill
Pershore, Worcs. WR10 2JZ
[T] - +44 (0) 0845 370 7790
[W] - www.deckbuilderstd.co.uk

DECKBUILDERS