Date:	29/05/08
Draw	PSM
Scale:	@ A4
Job No:	NE00415


KINGS SECURITY SYSTEMS
ATM DIVISION
KINGS SECURITY SYSTEMS
ATM DIVISION, UNIT 2
ST DUNSTANS TECHNOLOGY PARK,
OFF RIPLEY STREET
BRADFORD.BD4 7HH
T-01274 377517 / 377518
E-planningpermission.atm@kingsltd.co.uk

Proposed installation at:


NETTO MONK BRETTON
10-12 CASTLE CLOSE
MONK BRETTON
BARNSLEY
S71 2QR

LOCATION PLAN



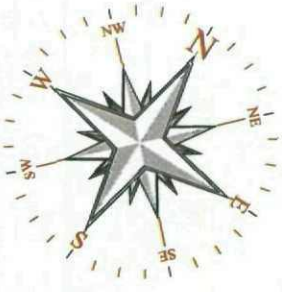

LOCATION PLAN Scale 1:1250

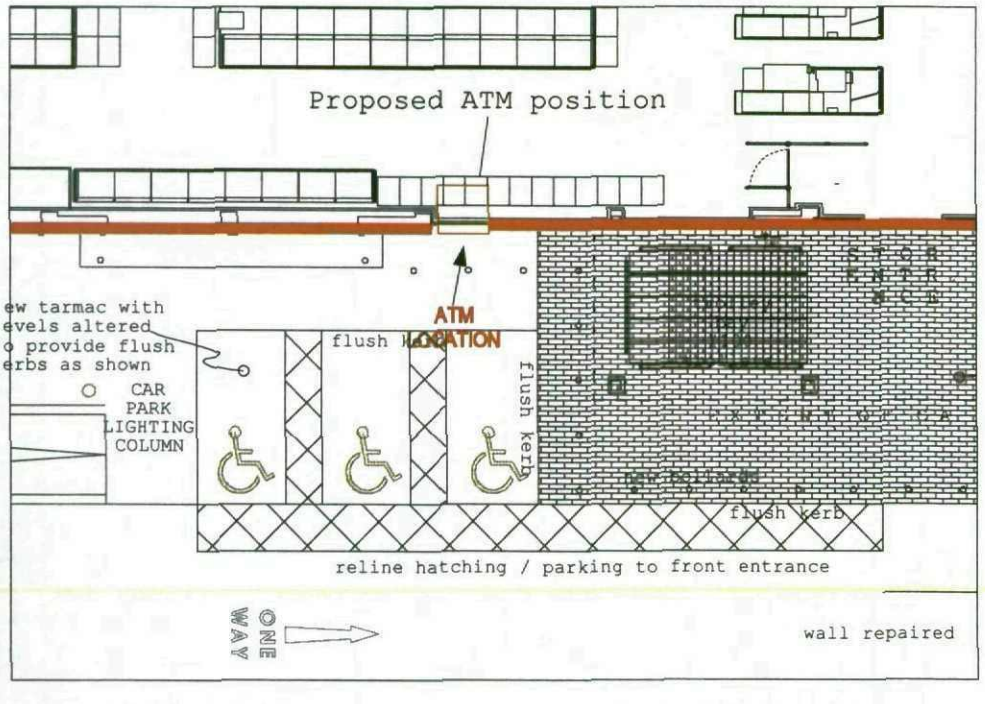

ATM LOCATION PLAN Scale 1:200




EXISTING ELEVATION 1:200




PROPOSED ELEVATION 1:200



PROPOSED ATM ELEVATION 1:25

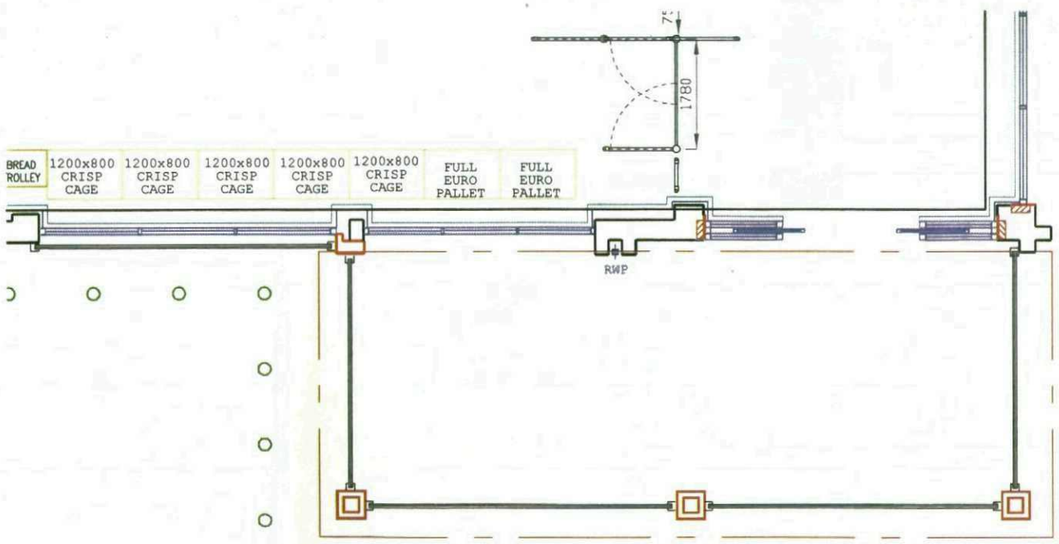

EXISTING ATM LAYOUT PLAN 1:100

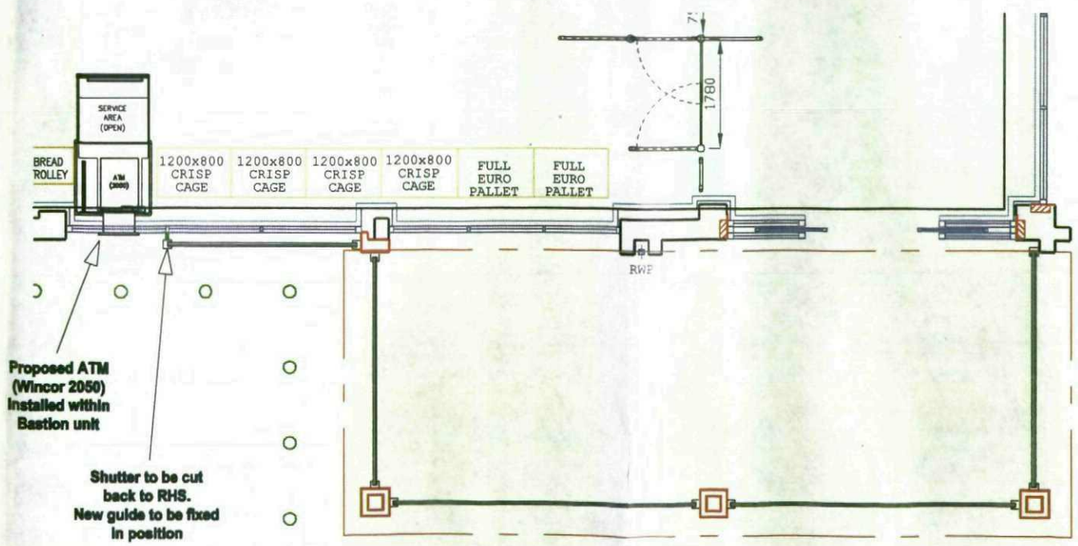

PROPOSED ATM LAYOUT PLAN 1:100

Site Name:	NETTO MONK BRETTON	Date:	09.09.08
Proposed installation of ATM at:	NETTO 10-12 CASTLE CLOSE MONK BRETTON BARNSLEY S71 2QR	DRG No:	Plan01
		Drawn:	PDM
		Surveyor:	VR

KINGS SECURITY SYSTEMS ATM DIVISION

KINGS SECURITY SYSTEMS
ATM DIVISION
UNIT 2, ST DUNSTANS TECHNOLOGY PARK
OFF RIPLEY STREET, BRADFORD
WEST YORKSHIRE. BD4 7HH

E-planningpermission.atm@kingsltd.co.uk

Scale:	Varies @ A3	Revision:	
Rev	Description of change	By	Date

Client Name:	Alliance & Leicester
Client Number:	NE00415

Alliance Leicester