


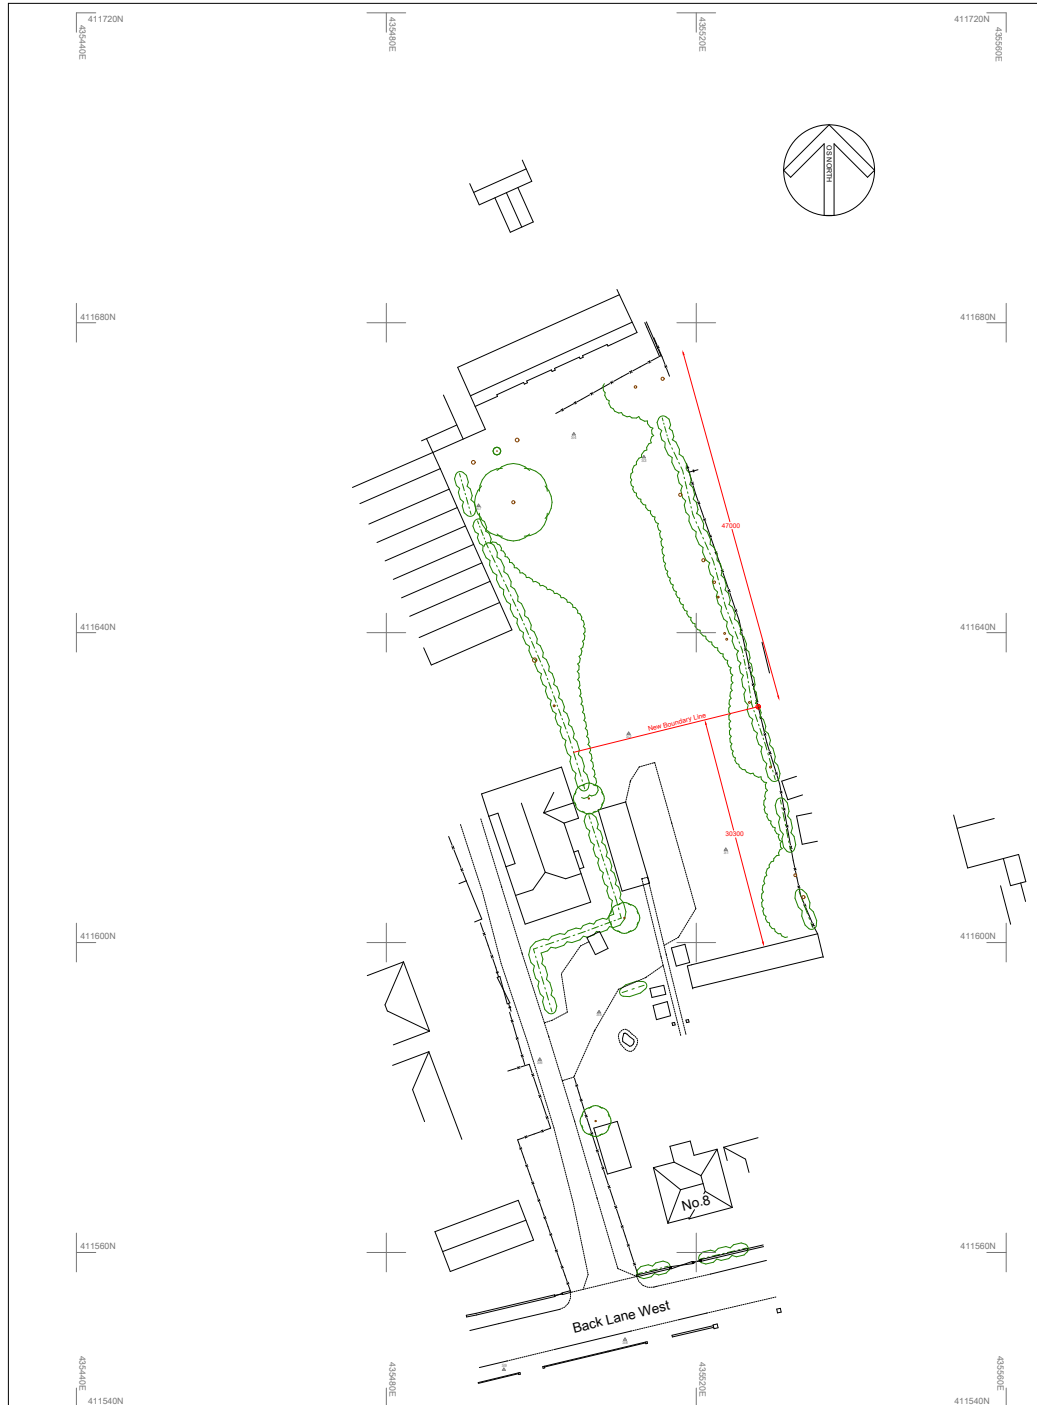

 HAYCOCK & TODD LAND SURVEY CONSULTANTS ARCHITECTURAL SURVEYORS The Hollies, 43 Church Street, Royston, Barnsley, S71 4QU T : 01226 709630 F : 01226 709631 E : info@land-surveying.co.uk W : land-surveying.co.uk	SITE SURVEY		Survey Job No. S7975
	8 Back Lane West, Royston, Barnsley, South Yorkshire.		Date of Survey September 2013
			S7975 Scale 1/500