

REAR (NORTH-EAST) ELEVATION

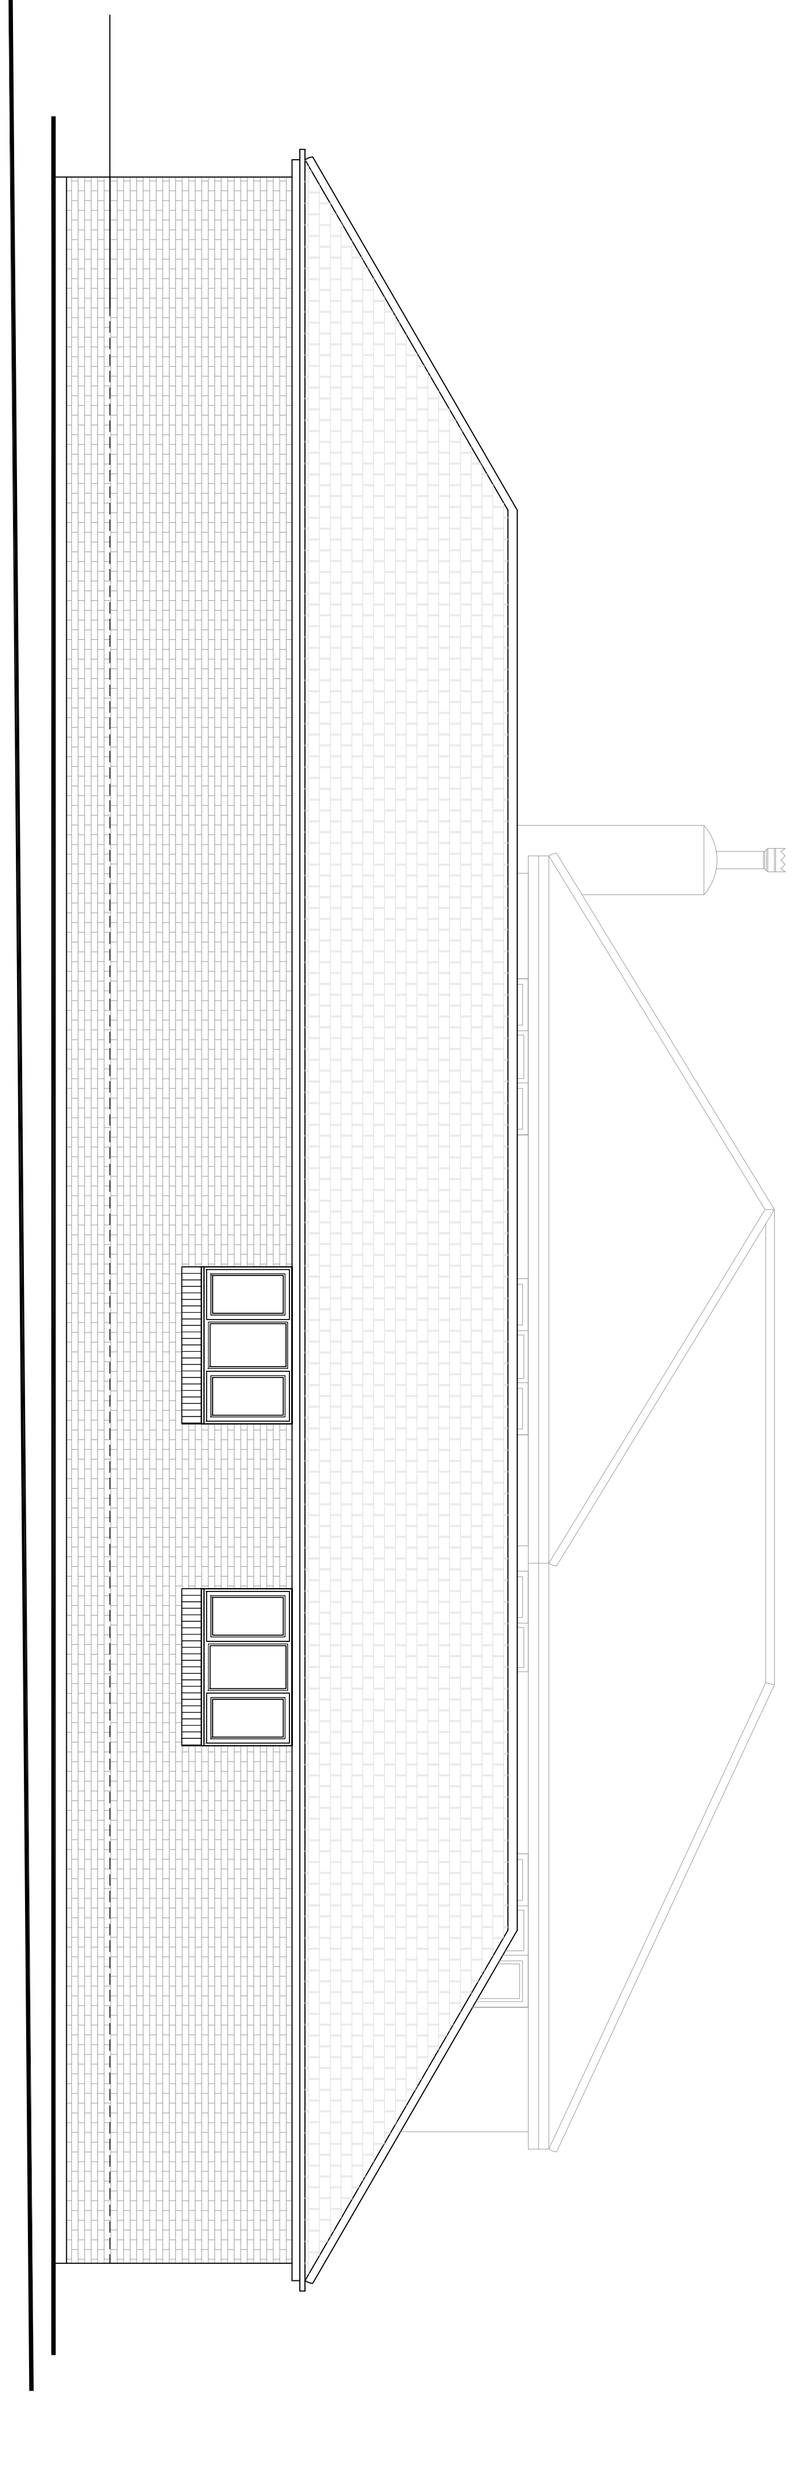

SIDE (NORTH-WEST) ELEVATION

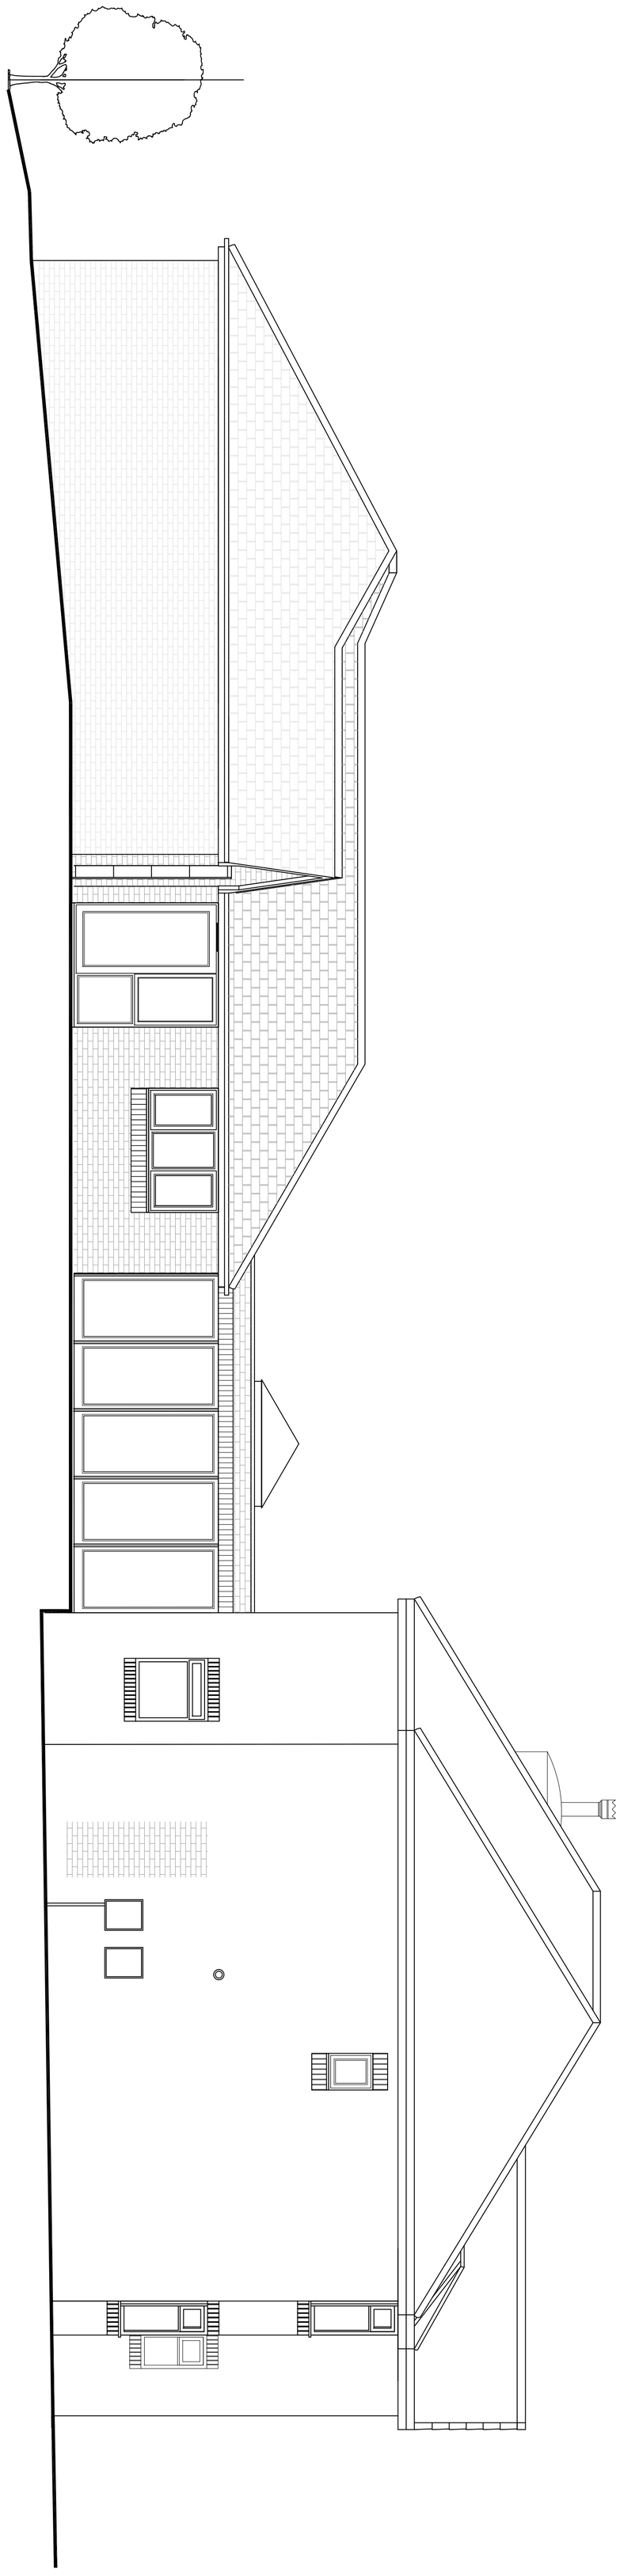

CUBIC ARCHITECTURAL SERVICES LIMITED

LYMEDALE BUSINESS CENTRE, HOOTERS HALL ROAD,
NEWCASTLE UNDER LYME. ST5 9QF.


www.cubicas.co.uk office@cubicas.co.uk Tel: 01782 499591 Fax: 01782 296541

0415/221
Rev B

ZACH PANTHER
3 CROSS STREET,
MONK BRETTON
BARNSLEY,
SOUTH YORKSHIRE
S71 2EU

PROPOSED ELEVATIONS 2 OF 2
SCALE 1:50

1:100
1:20
1:50

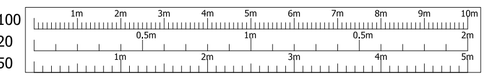

ALL DIMENSIONS TO BE CHECKED ON SITE AND REPORTED BACK TO THIS OFFICE.