


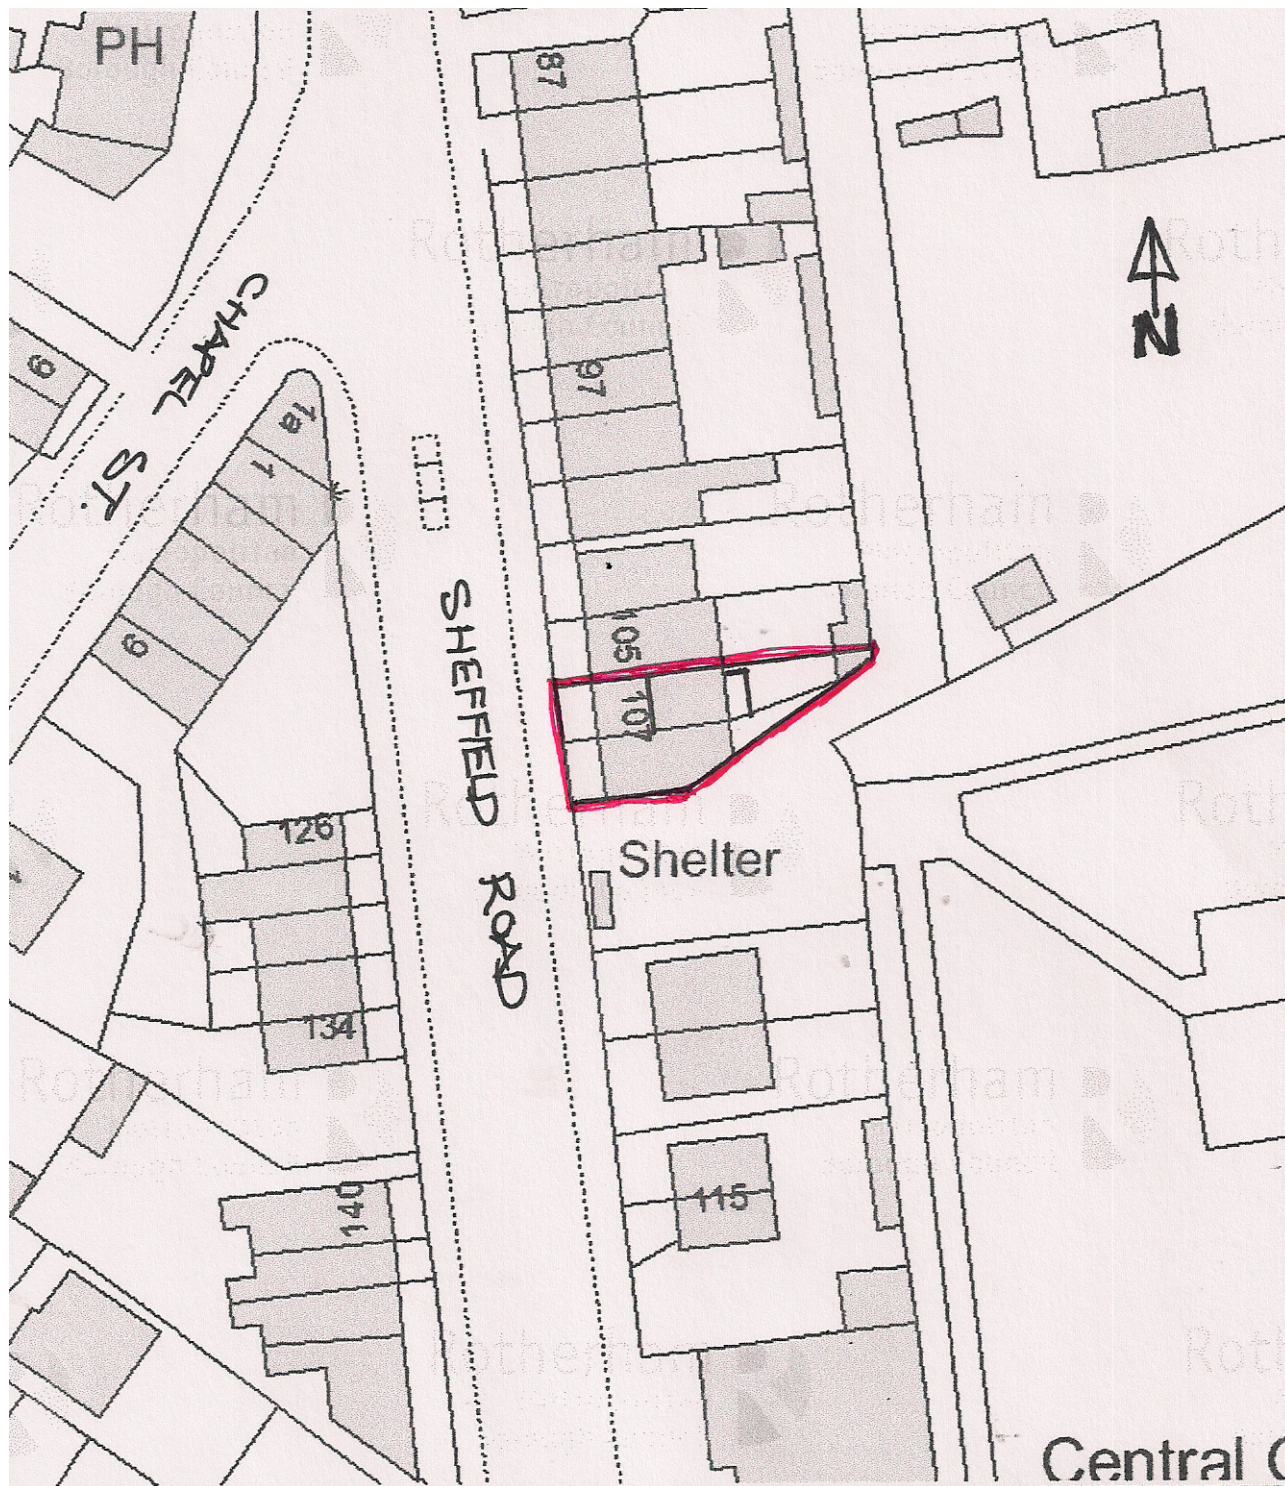

Block Plan 1:500
107 SHEFFIELD RD
BIRDWELL