
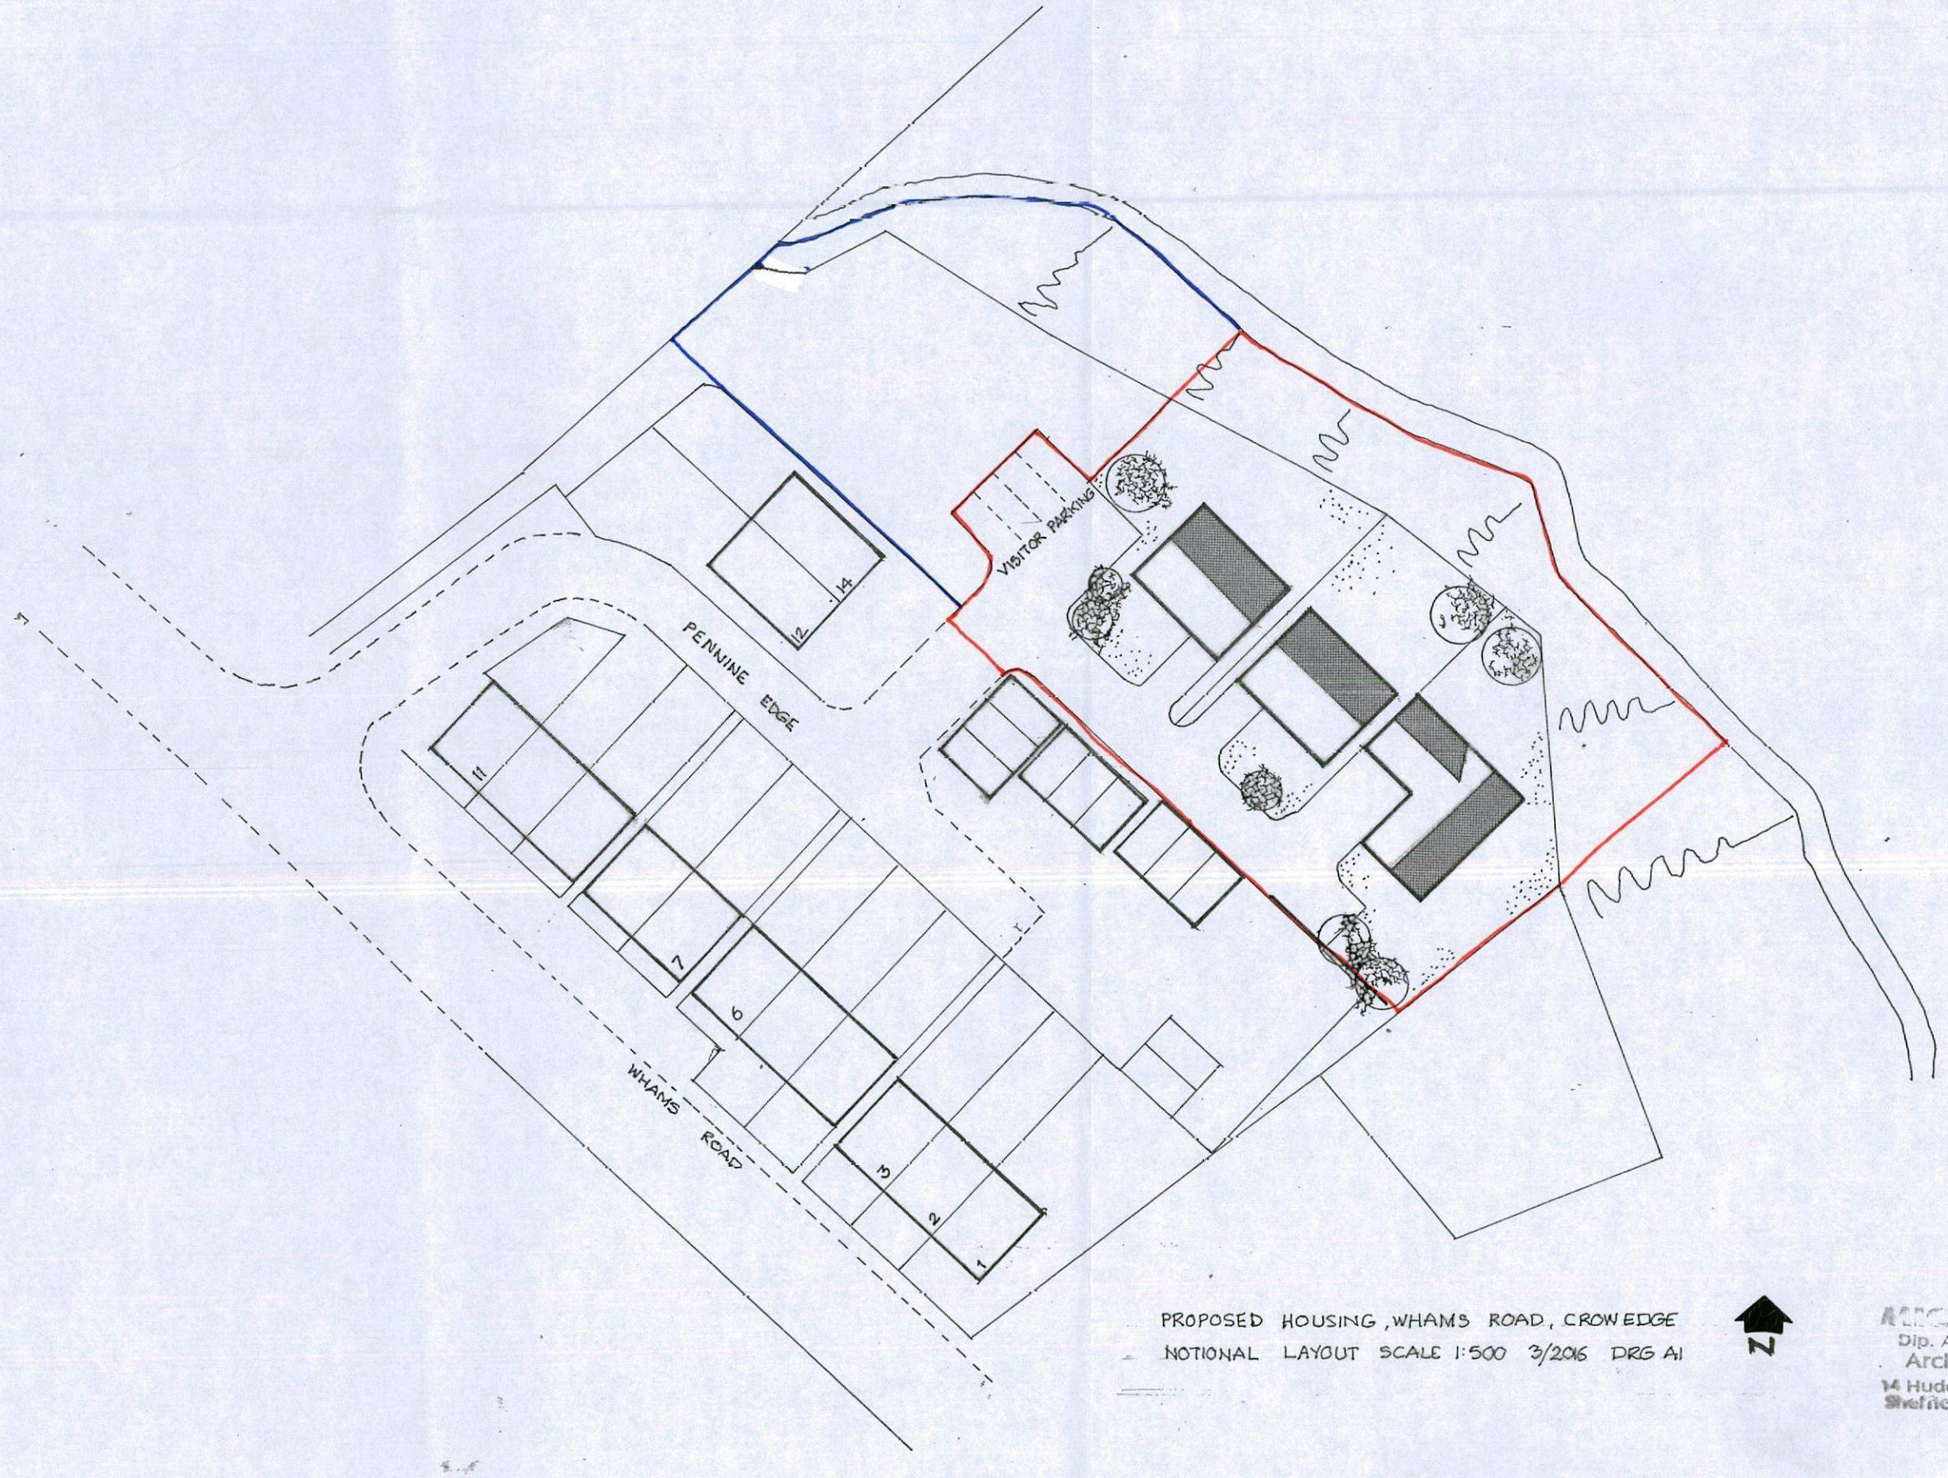


PROPOSED HOUSING, WHAMS ROAD, CROW EDGE
NOTIONAL LAYOUT SCALE 1:500 3/2016 DRG A1

N

MICHAEL A CRYER
Dip. Arch. Dip. T. P. A.R.I.B.A.
Architect & Town Planner
14 Huddersfield Road, Ingbirchworth
Sheffield S36 7GF Tel: 01226 766308

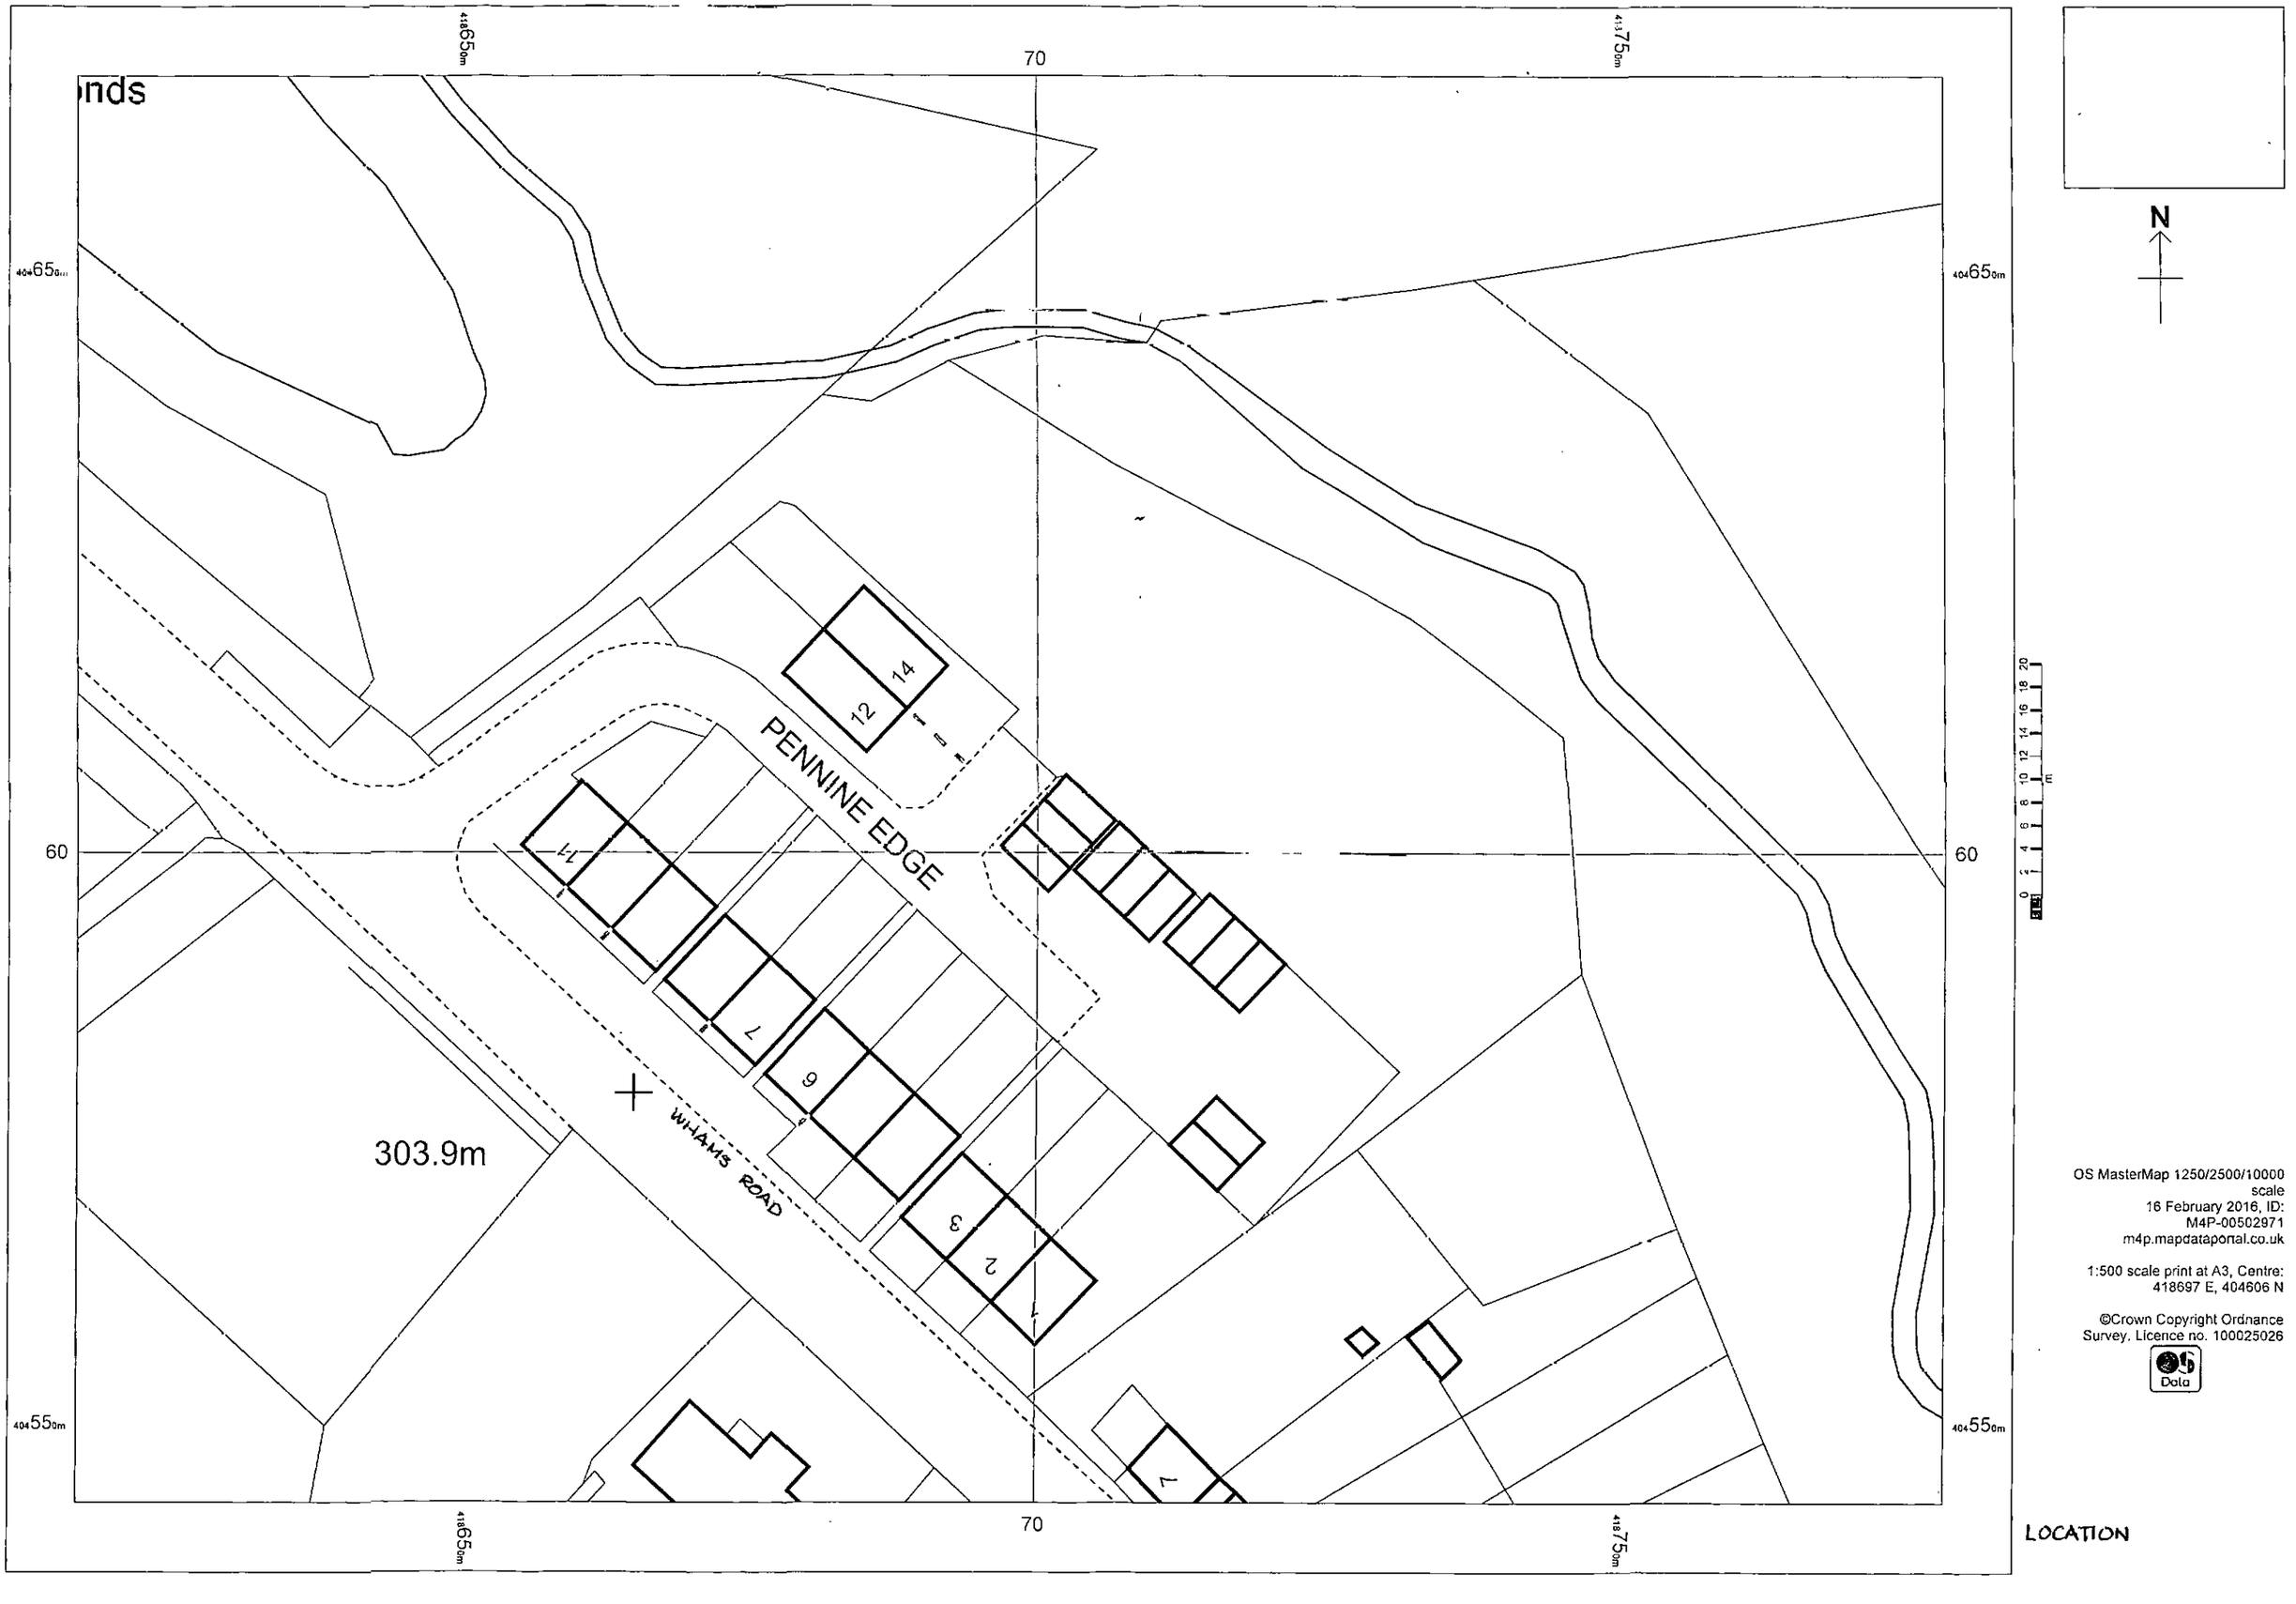

OS MasterMap 1250/2500/10000
scale
16 February 2016, ID:
M4P-00502971
m4p.mapdataportal.co.uk

1:500 scale print at A3, Centre:
418697 E, 404606 N

©Crown Copyright Ordnance Survey. Licence no. 100025026

LOCATION