



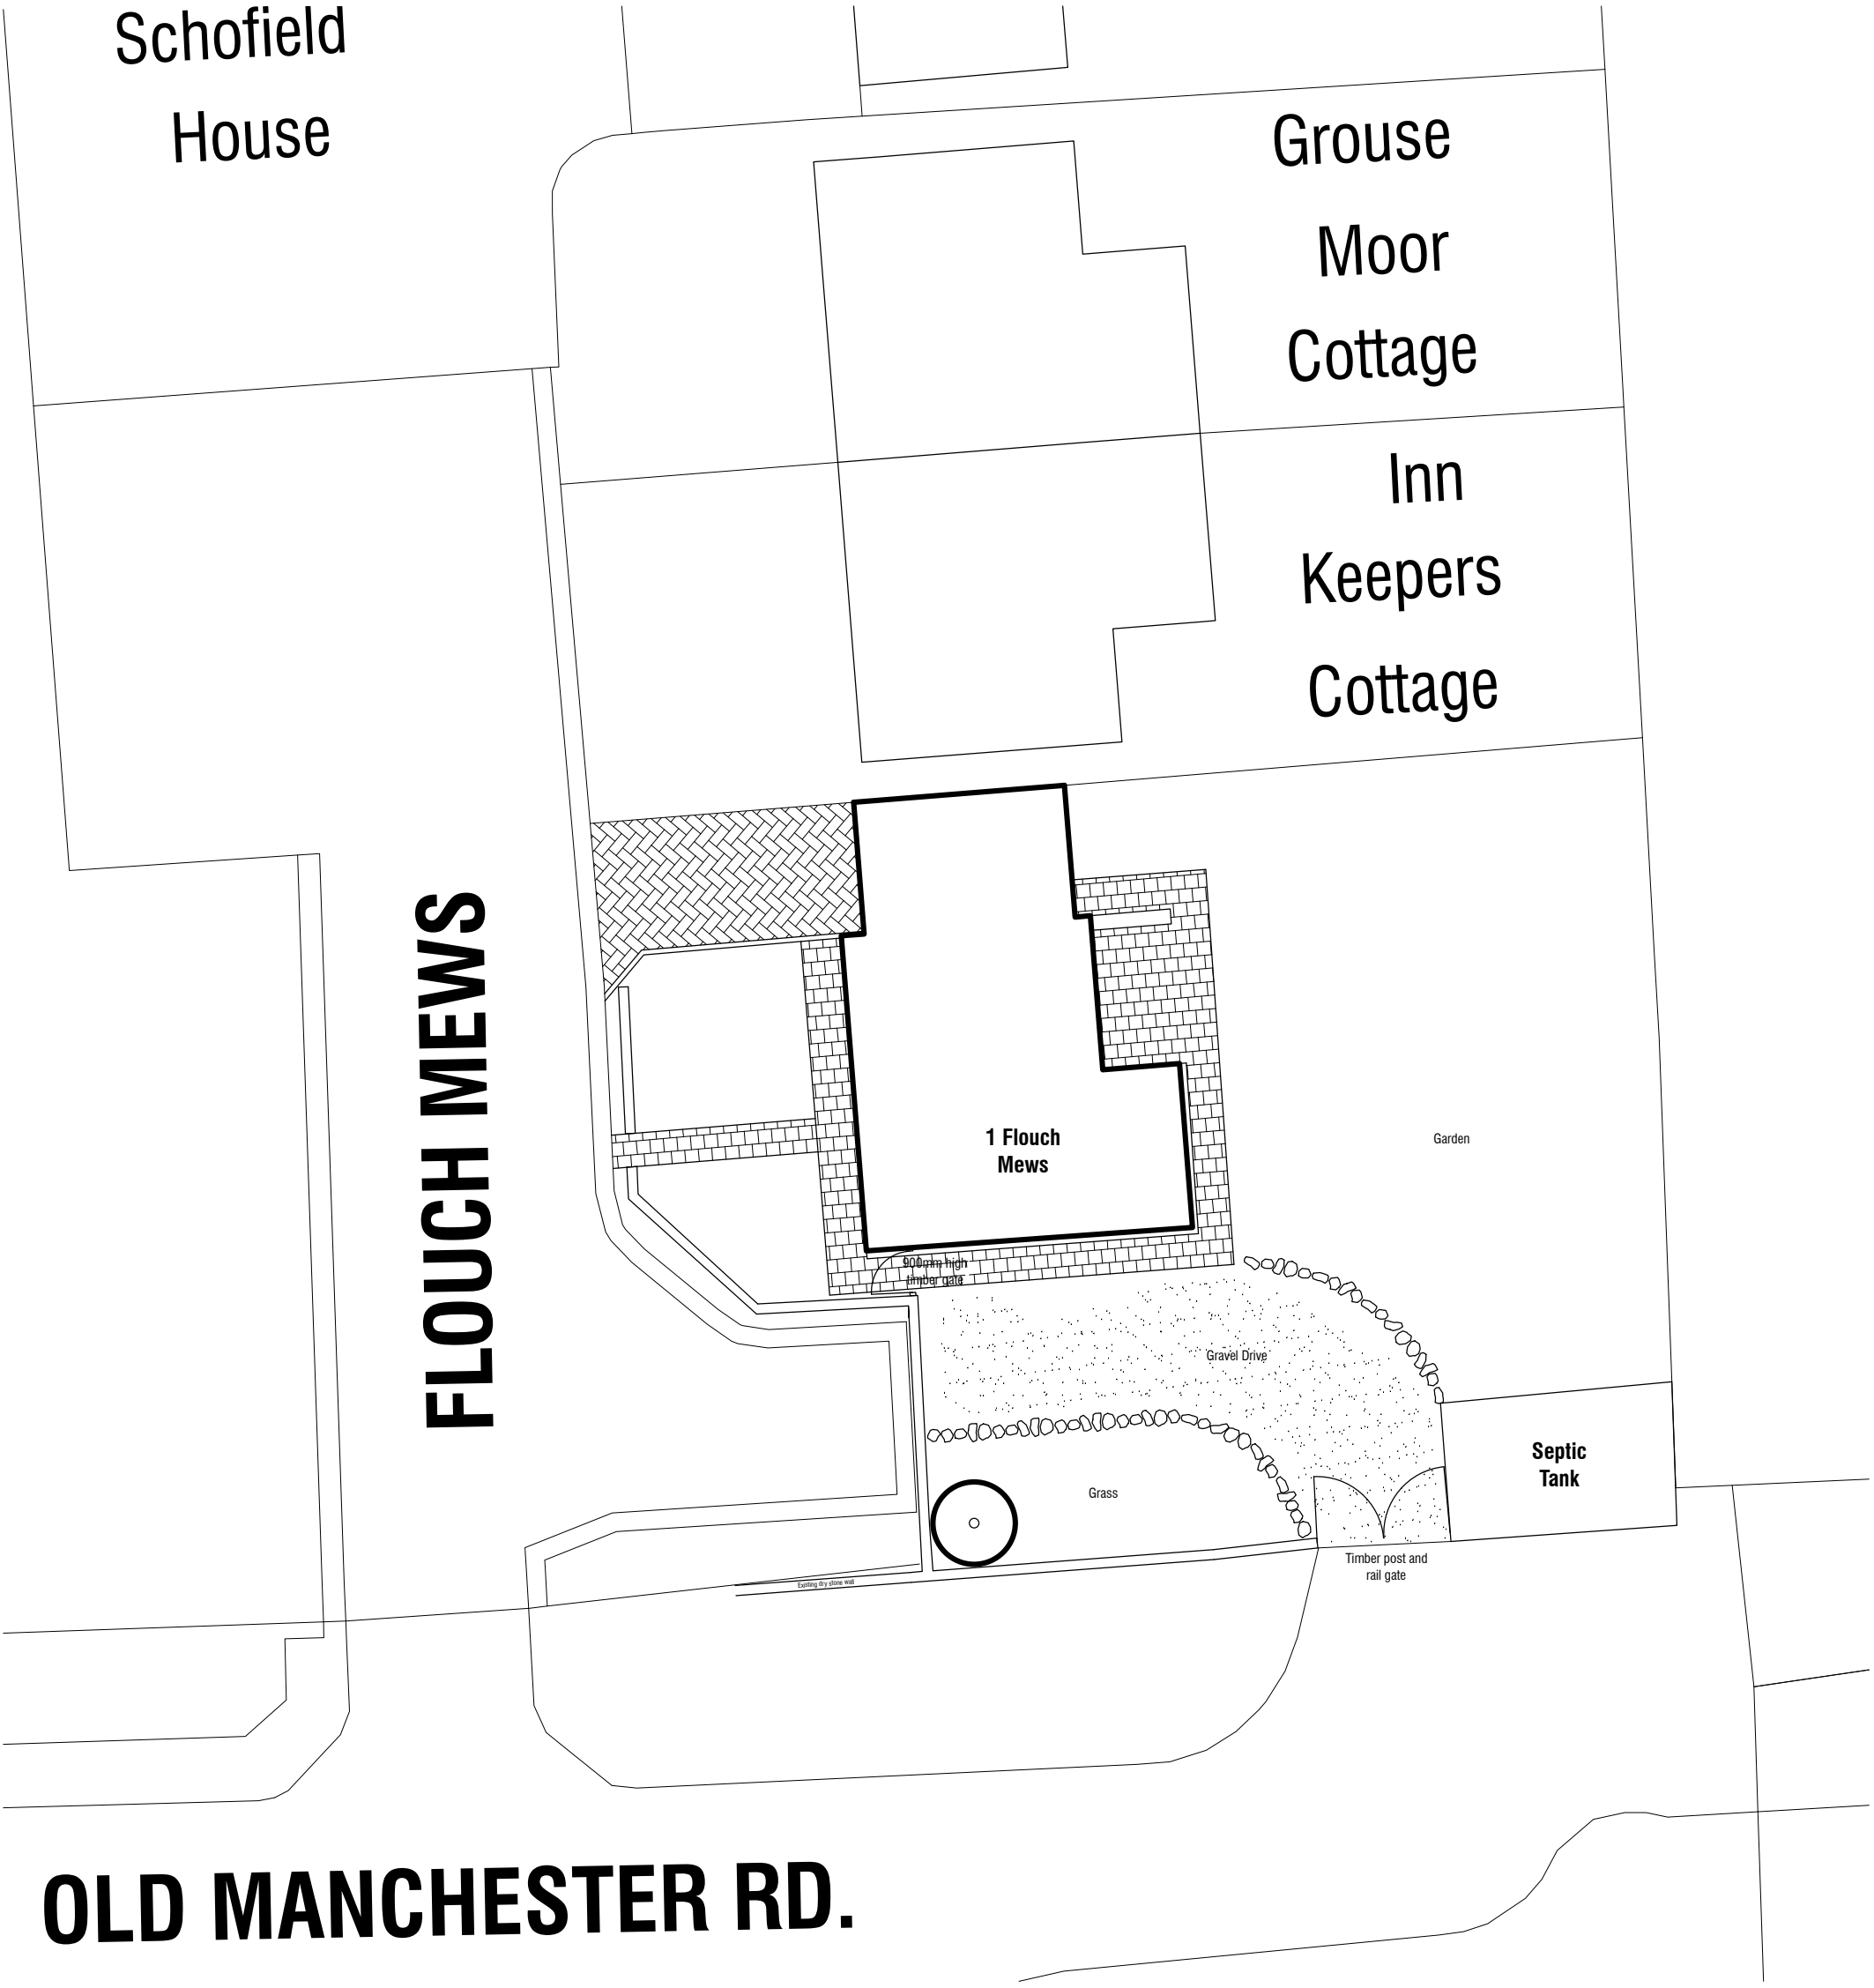


OLD MANCHESTER RD.

EXISTING SITE PLAN 1:200

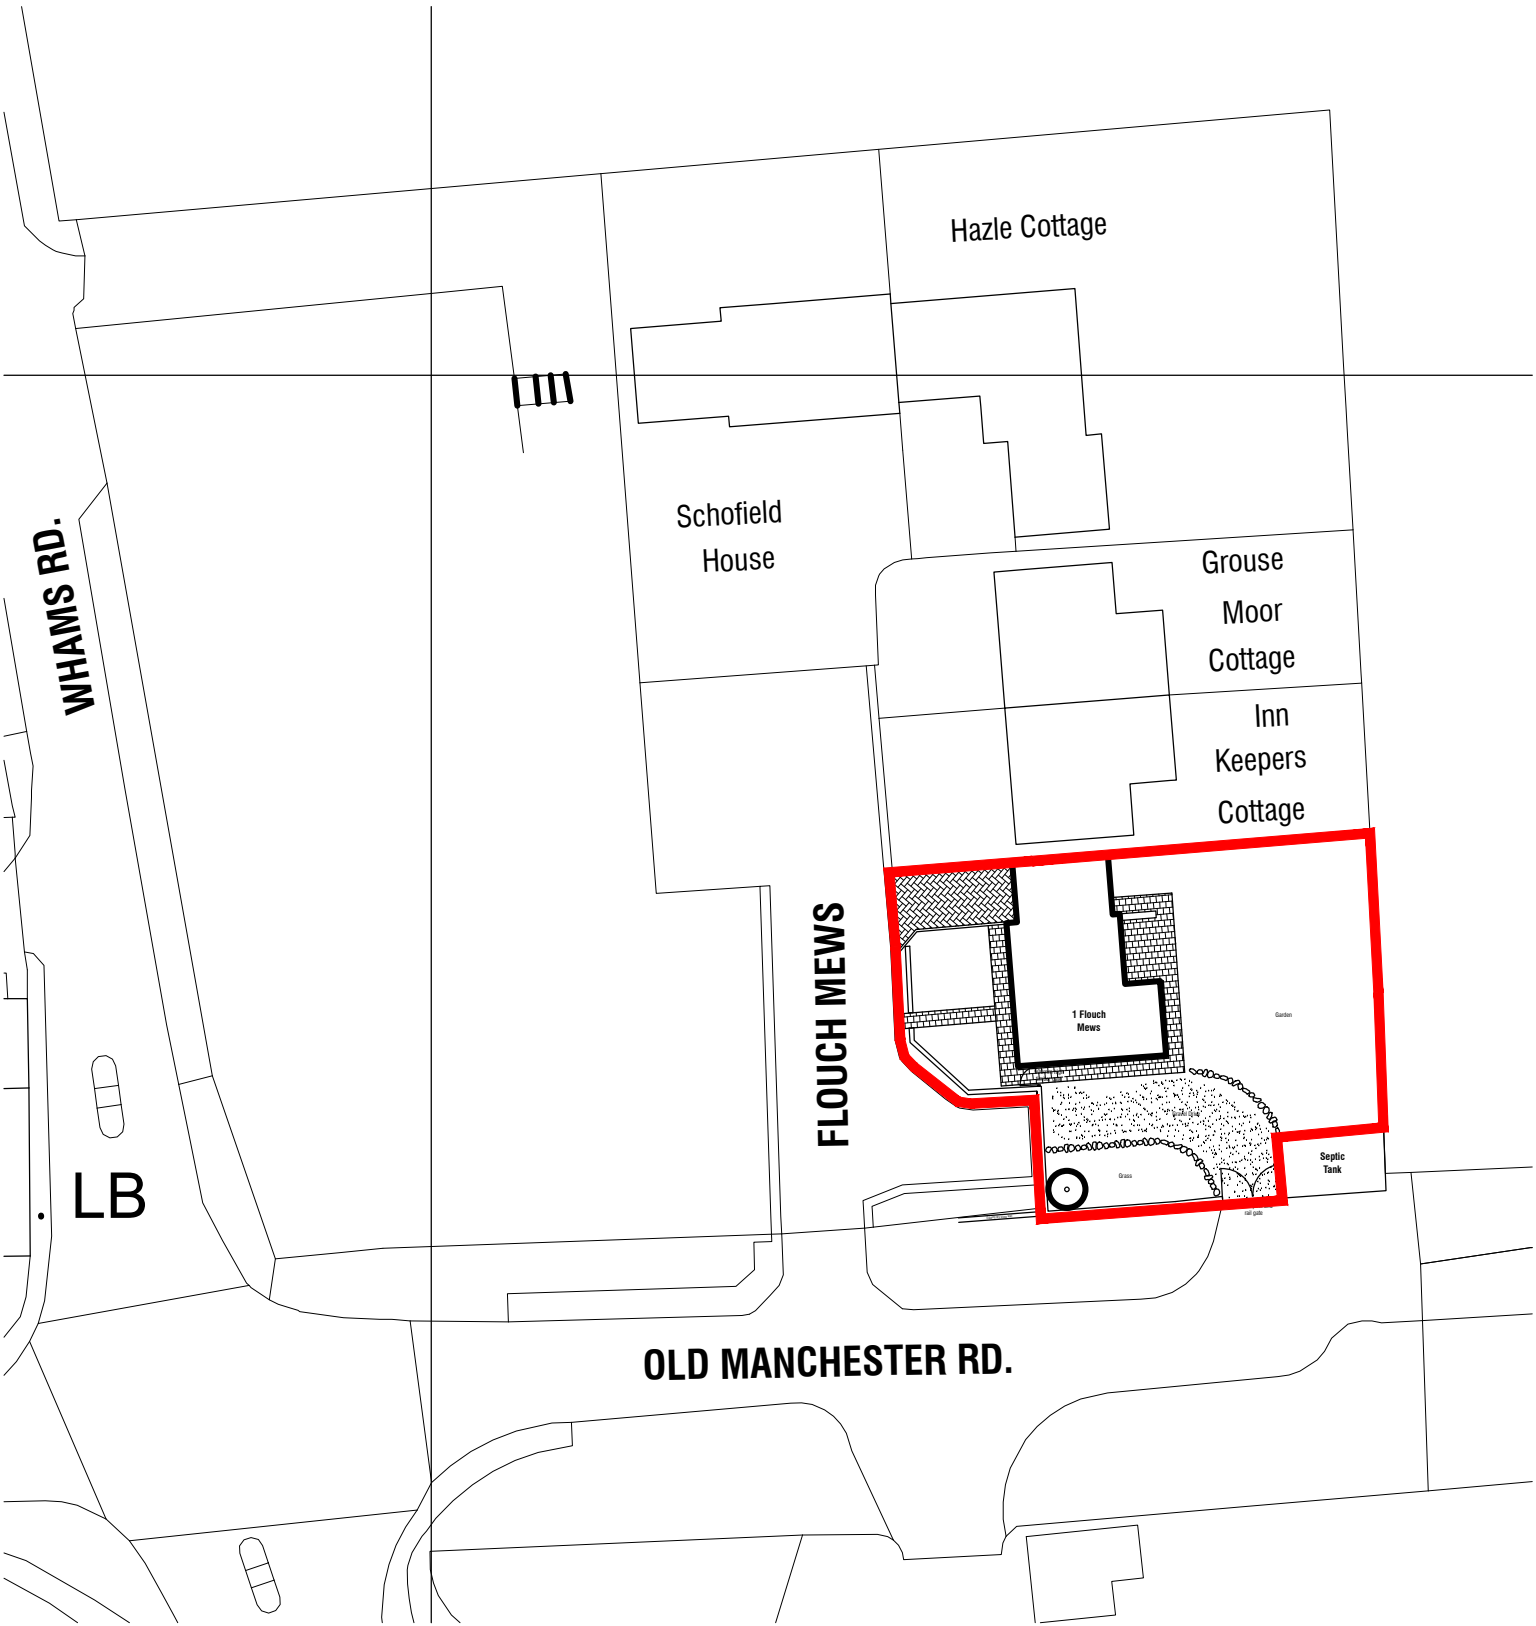

BLOCK PLAN 1:500

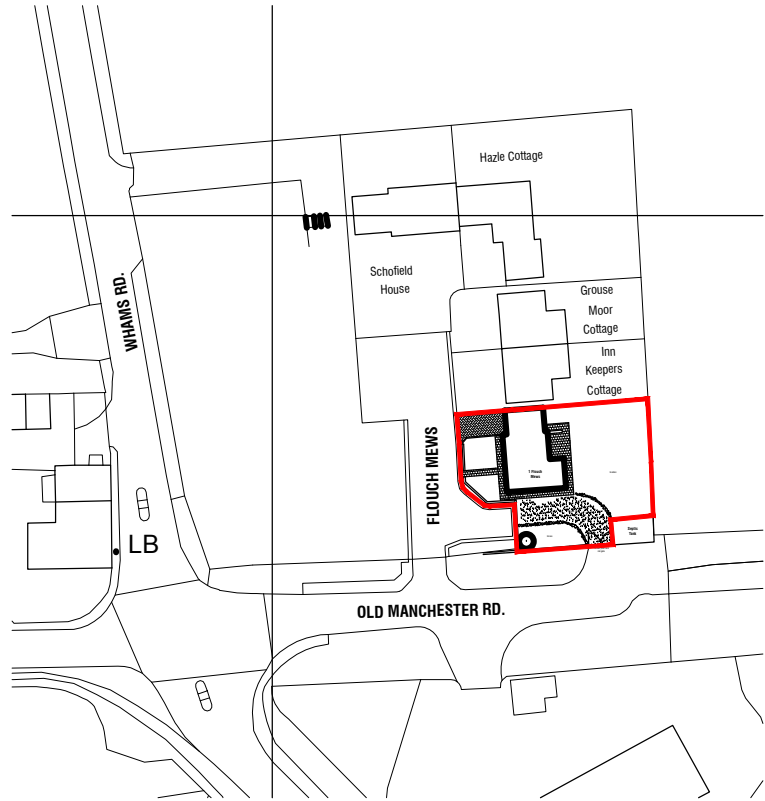

SITE LOC. PLAN 1:1250

Status:	PLANNING	Client: S. Turton	Block Plan		
			Scale:	Date:	Revision:
			As Shown@A2		
			JUN 2020		
All dimensions in millimeters unless otherwise stated. Dimensions for setting out in existing buildings are to be checked and verified on site. Not for construction use	Site Address: 1 FLOUCH MEWS, WHAMS RD, CROW EDGE, BARNESLEY	Project No.:		20/003	