



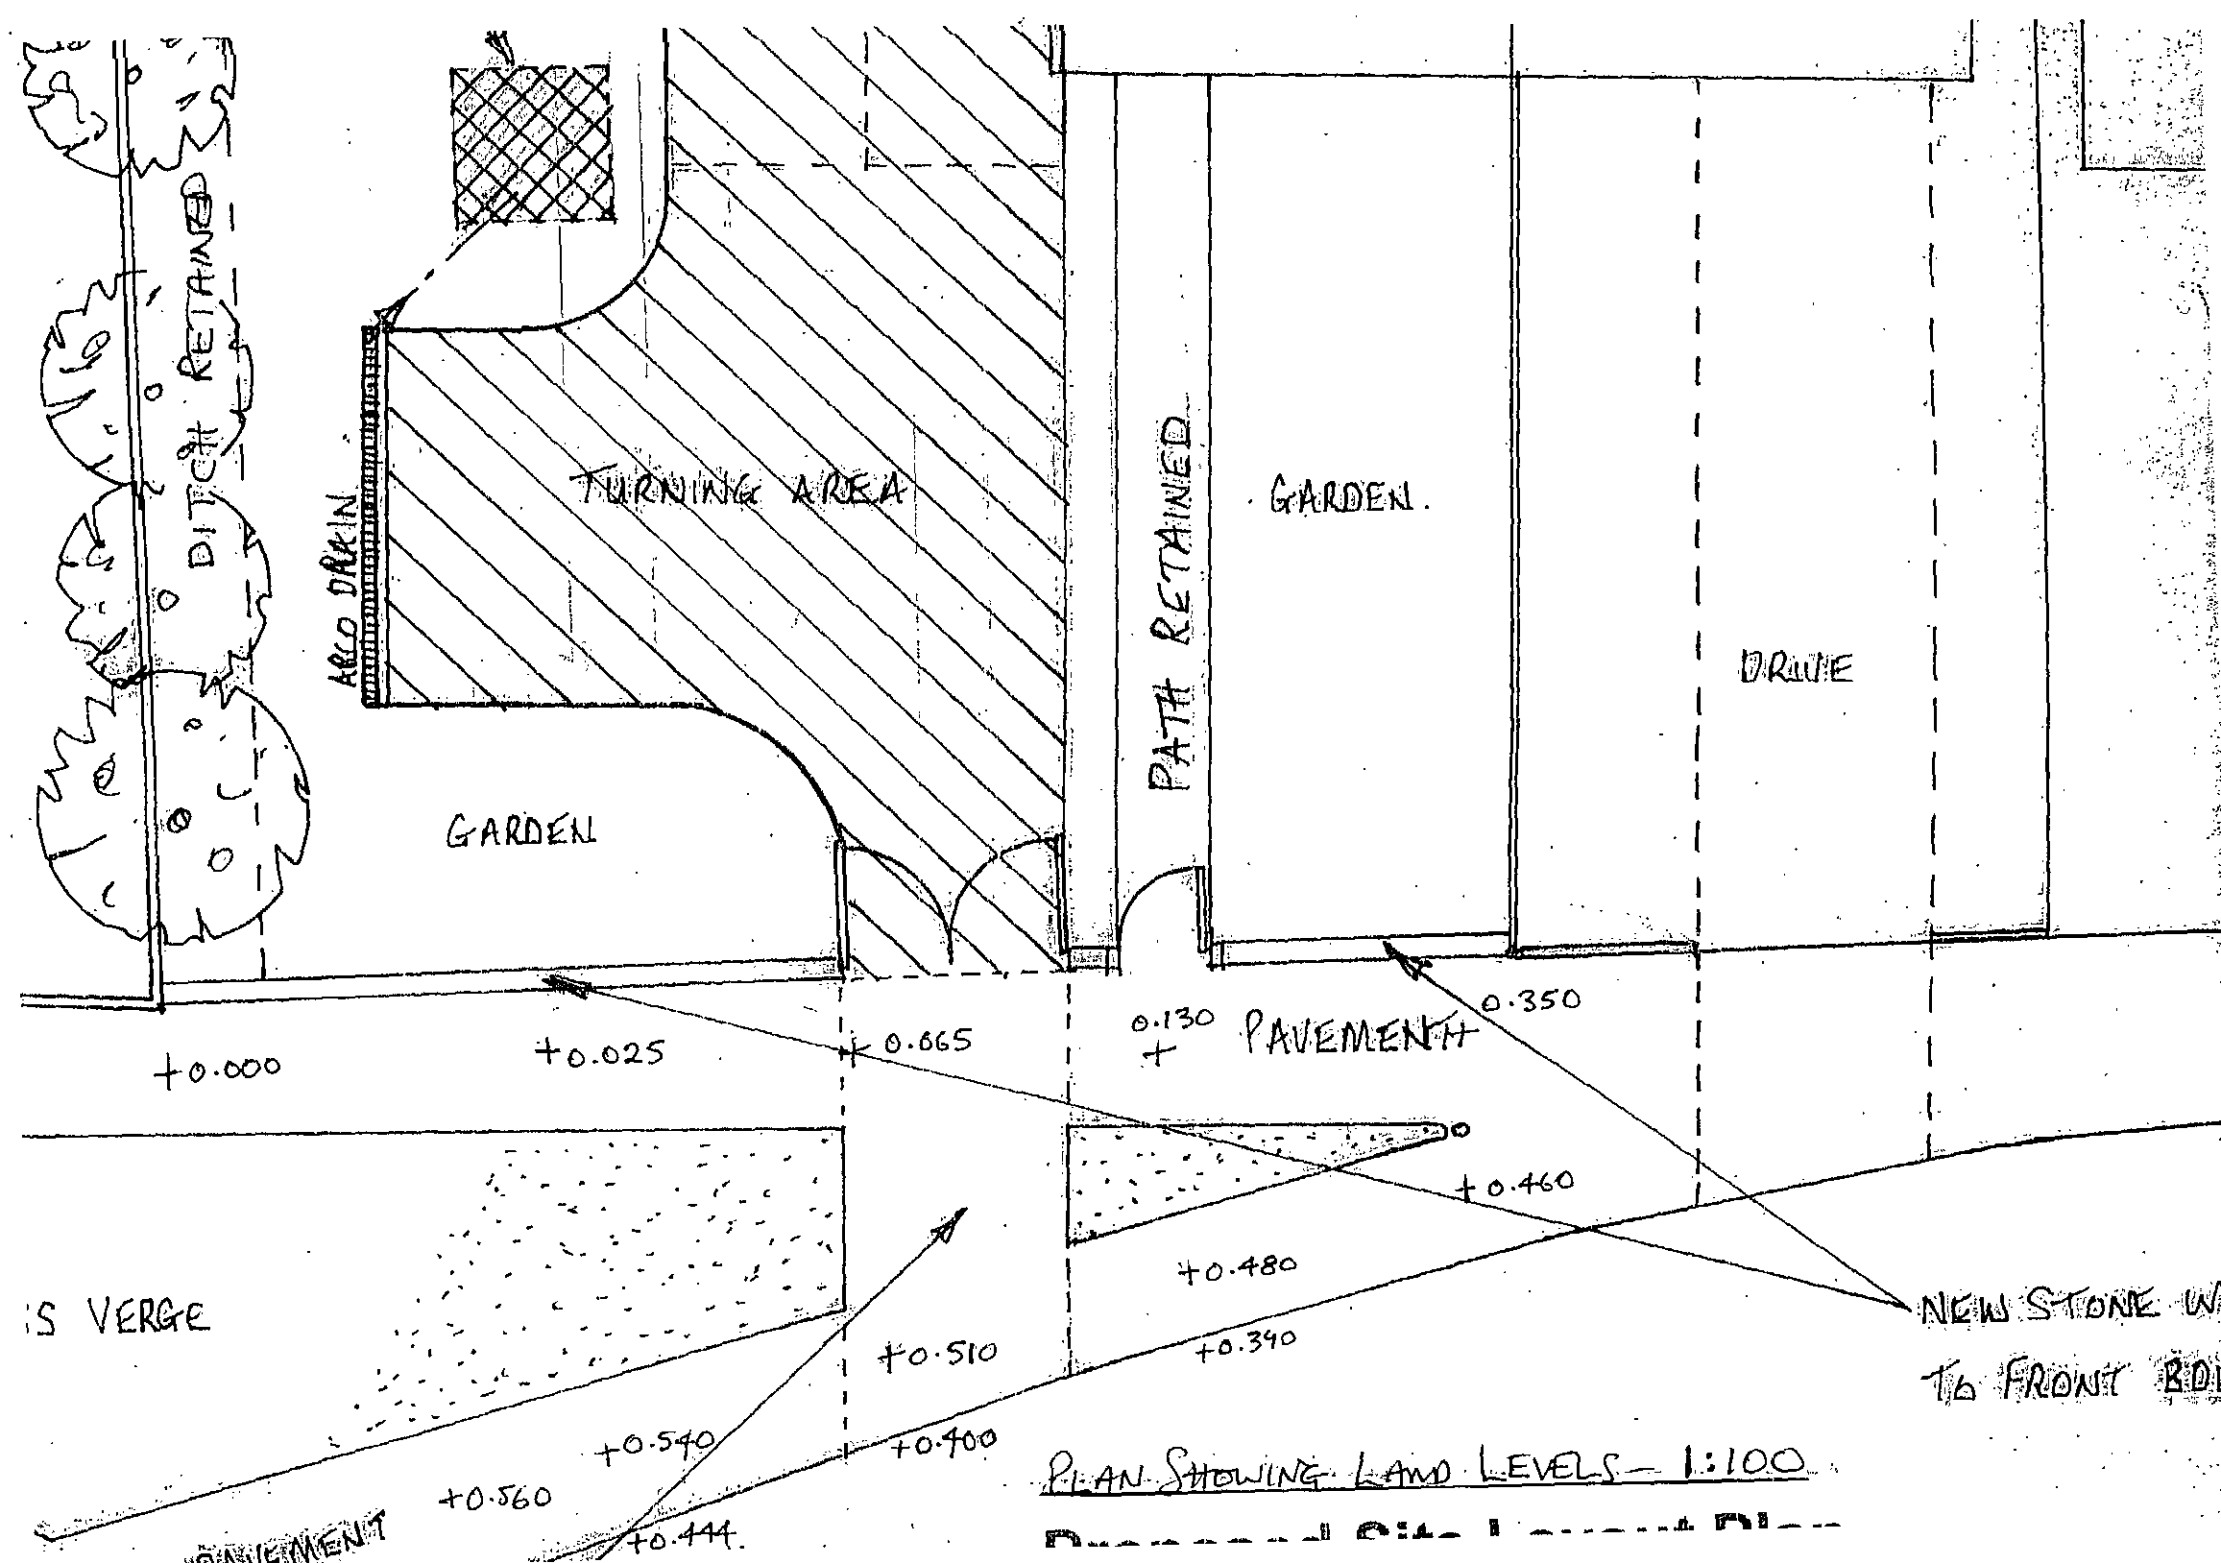

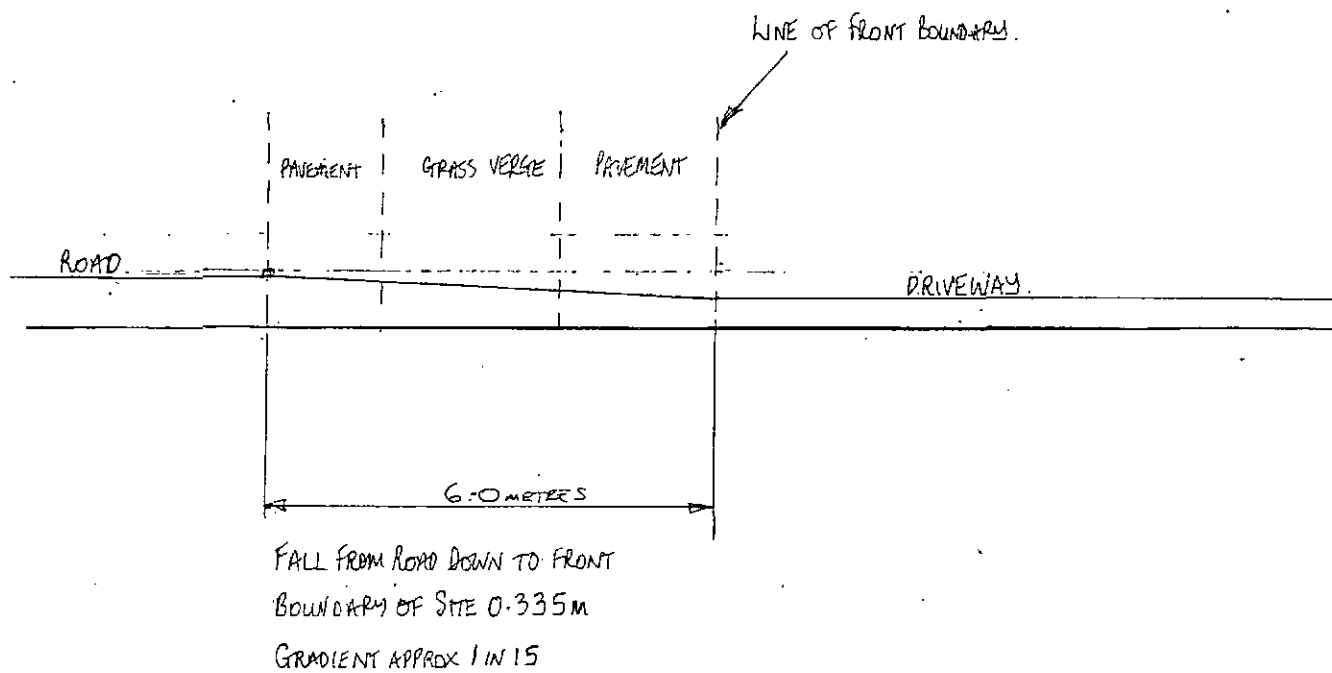

SECTION THROUGH SITE AT
36 SHEPHERD LANE THURNSCOE
PLAN SCALE 1:100