

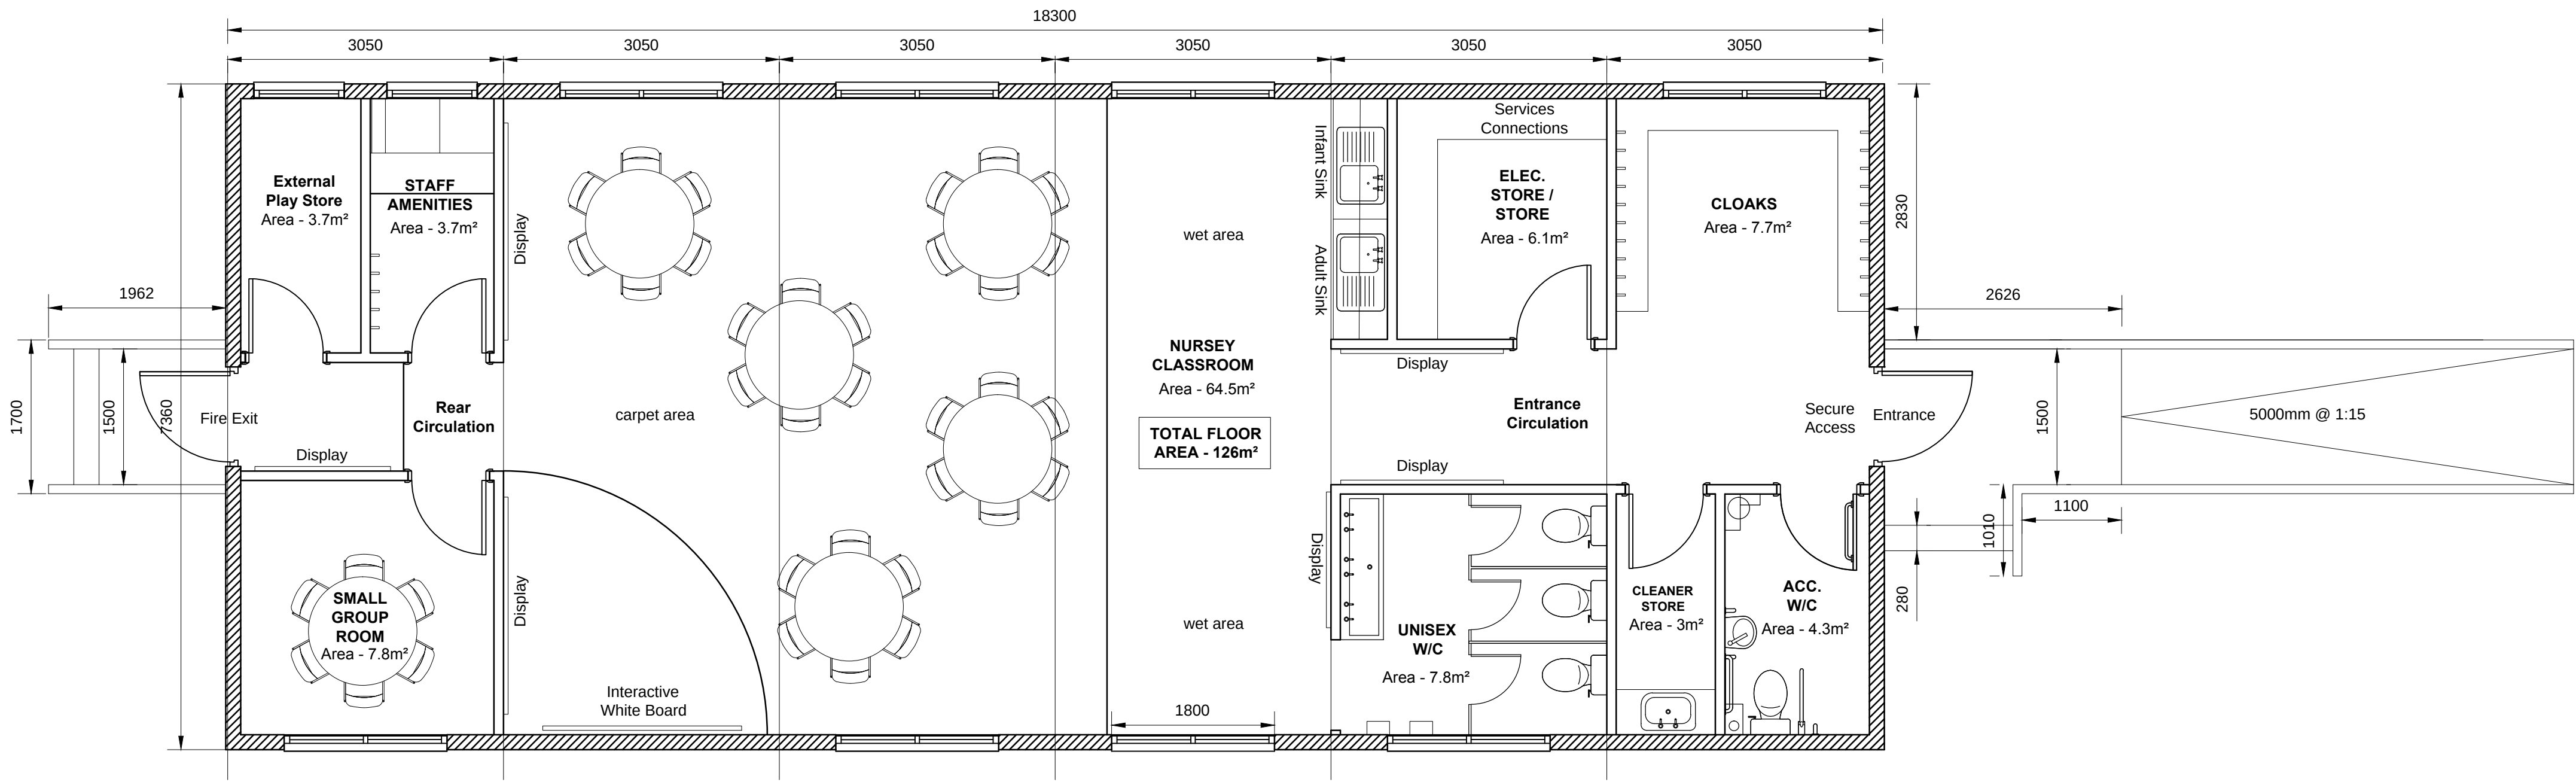
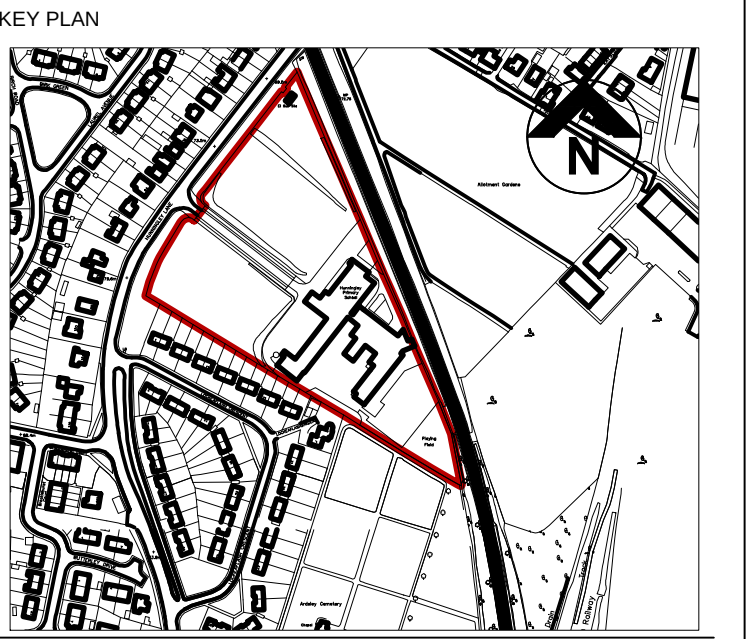


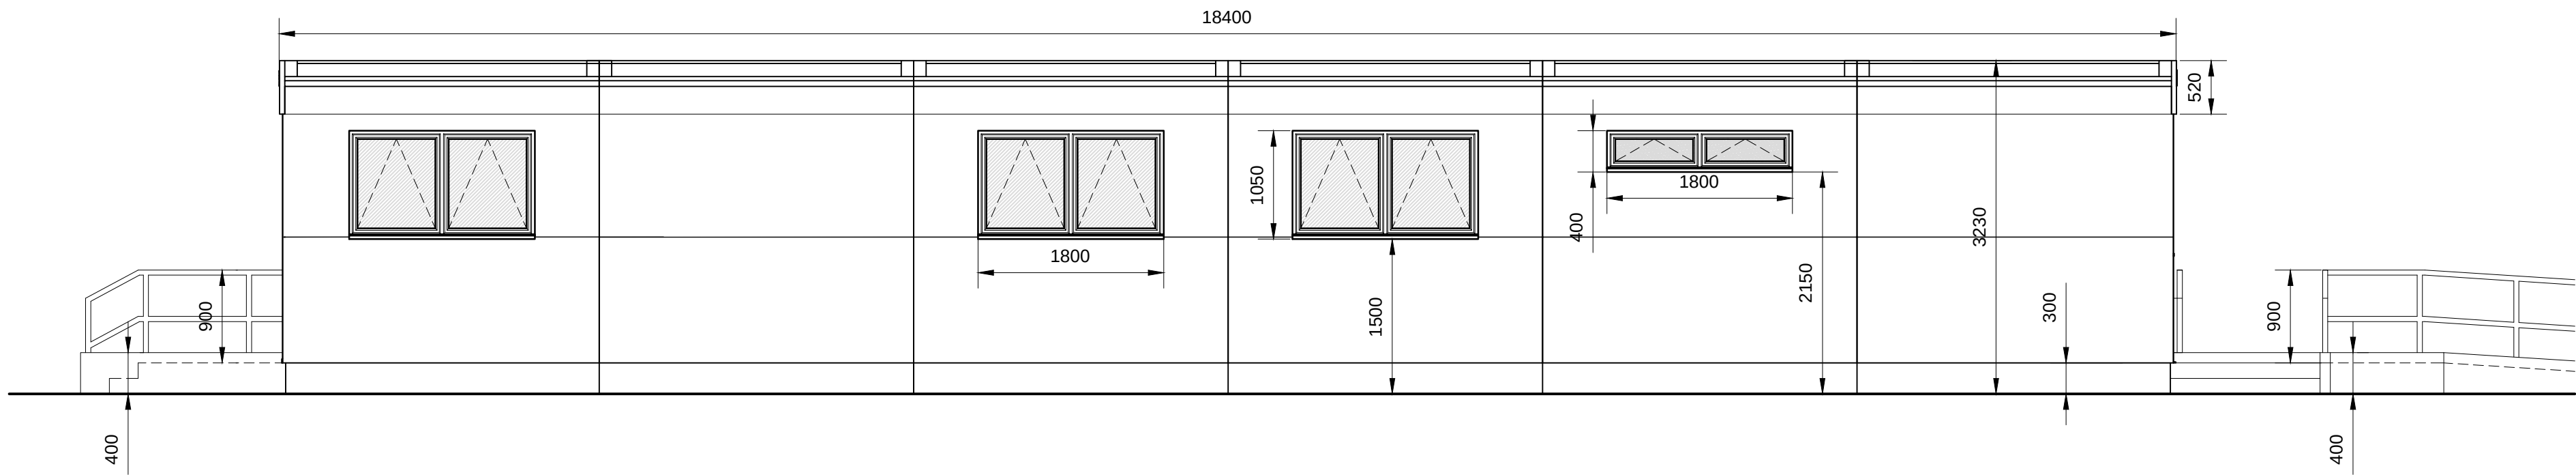



Notes:

Proposed Floor Plan @ 1:50

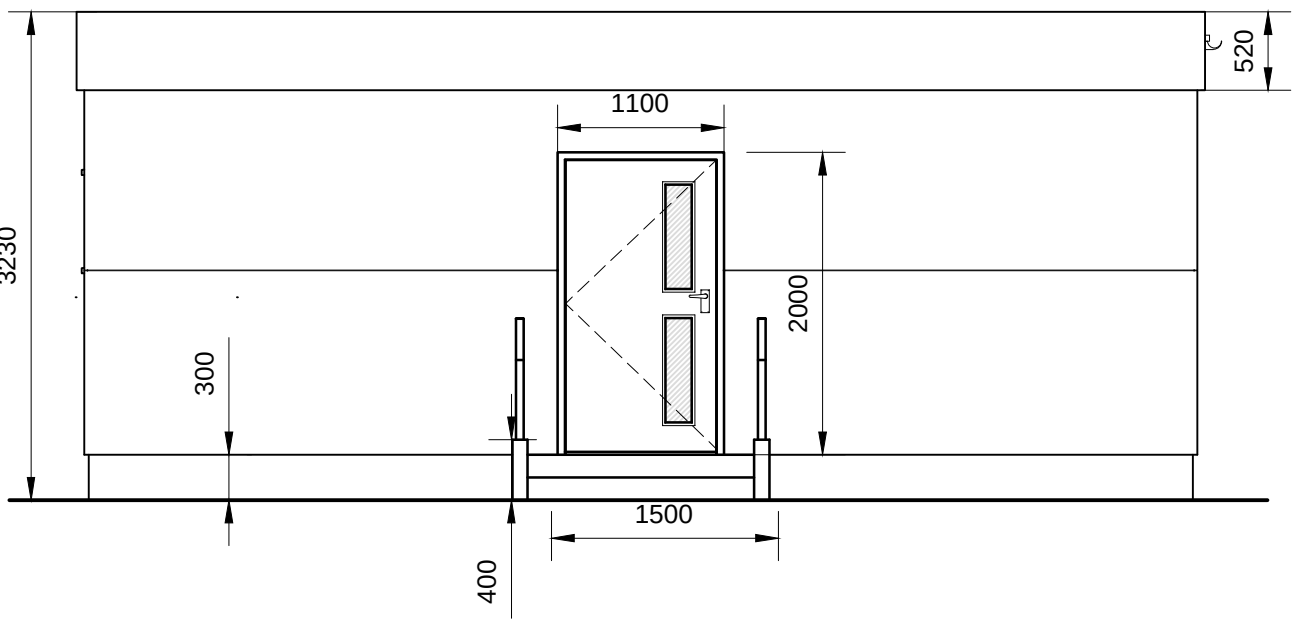

Proposed Elevation A @ 1:50

Proposed Elevation B @ 1:50

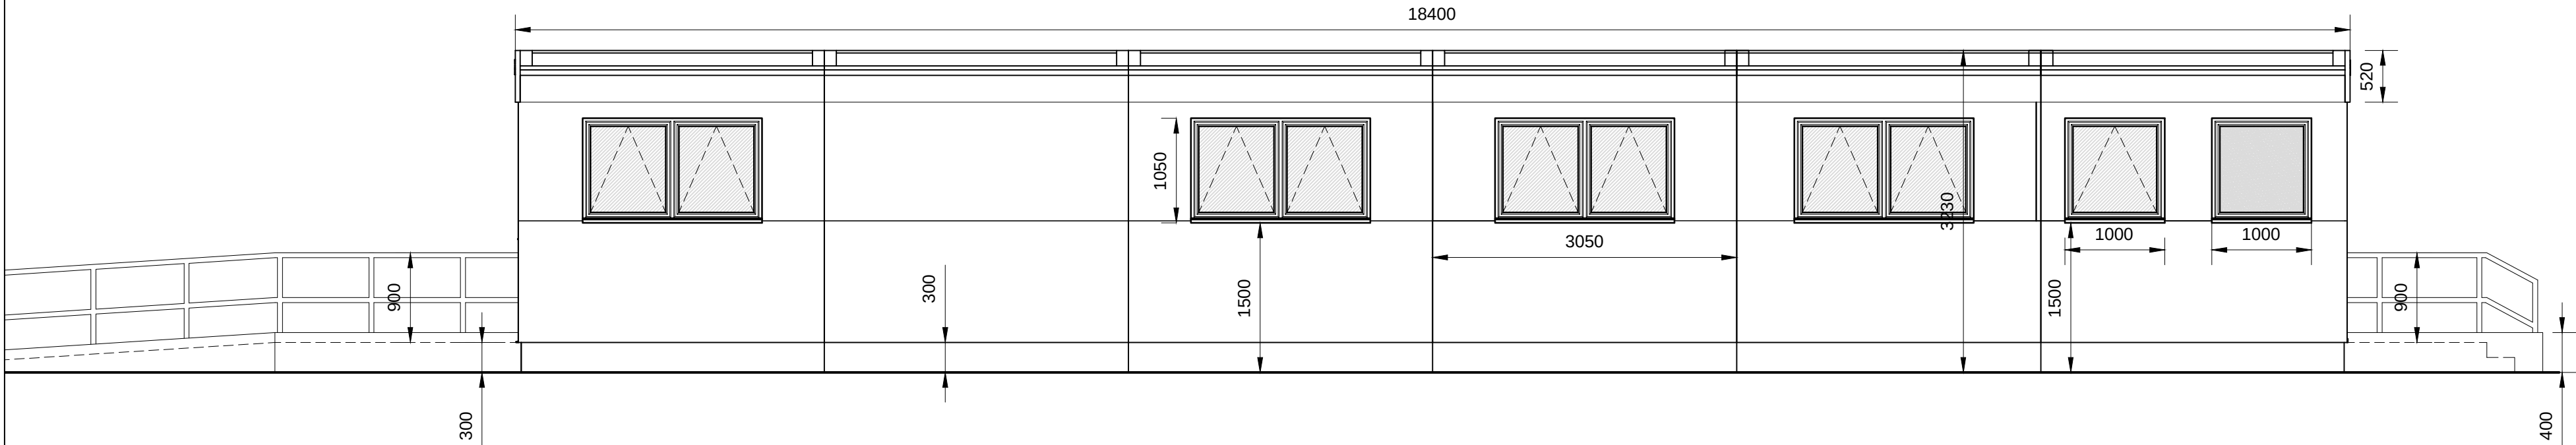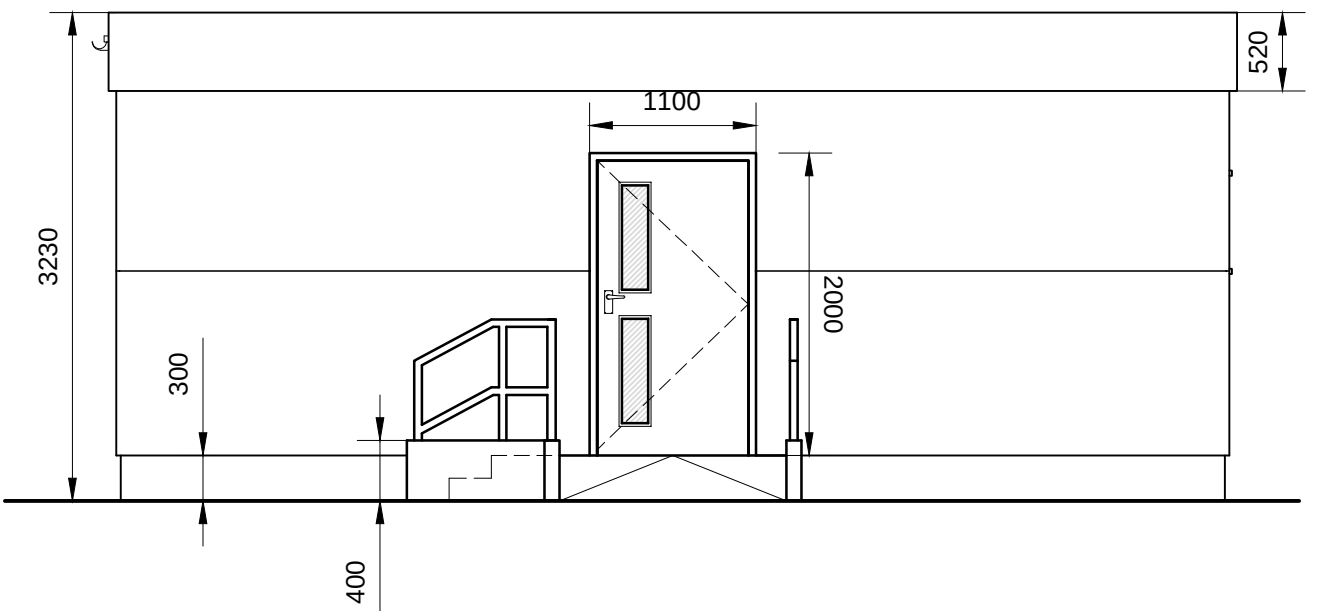

Proposed Elevation C @ 1:50

Proposed Elevation D @ 1:50

Layout altered following meeting with client, ramp and steps altered, mobile lowered by 300mm.										THIS DRAWING IS PRODUCED FOR USE IN THIS PROJECT ONLY AND MAY NOT BE USED FOR ANY OTHER PURPOSE. NPS PROPERTY CONSULTANTS LTD ACCEPT NO LIABILITY FOR THE USE OF THIS DRAWING OTHER THAN THE PURPOSE FOR WHICH IT WAS INTENDED IN CONNECTION WITH THIS PROJECT AS RECORDED IN THE PURPOSE FOR ISSUE AND FILE STATUS CODE.										RESPONSIBILITY IS NOT ACCEPTED FOR OTHERS SCALING DIRECTLY FROM THIS DRAWING. DO NOT SCALE FROM THIS DRAWING. USE WRITTEN DIMENSIONS ONLY.										CLIENT Education										TITLE Proposed Plan and Elevations																				SCALES 1:50										DISCIPLINE ARCHITECT										PROJECT NUMBER 16-1-1030	
P4										SBL										21.04.15	