




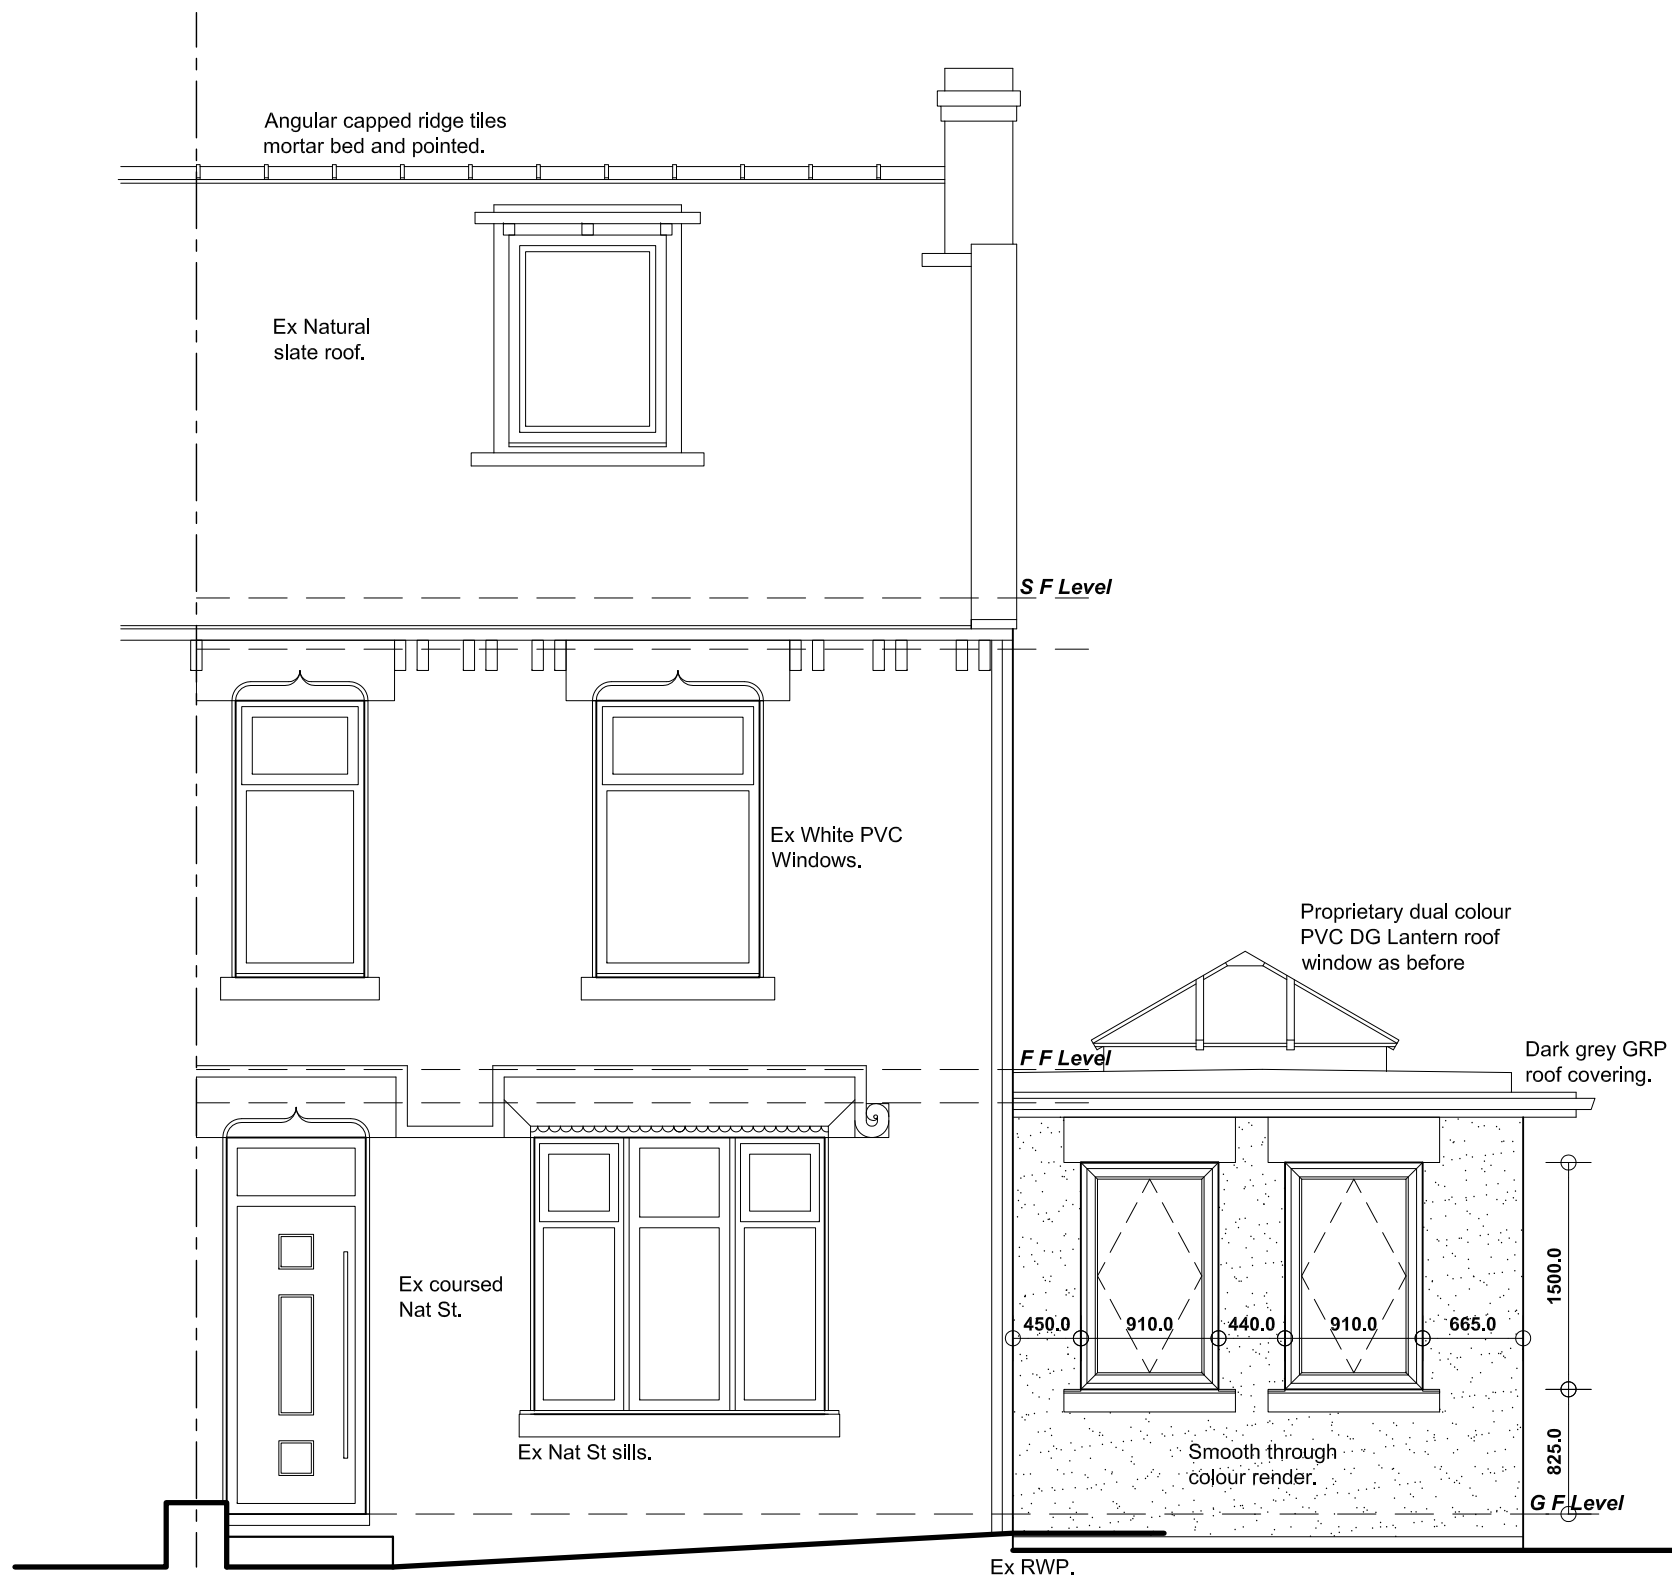


FRONT (NNE) ELEVATION

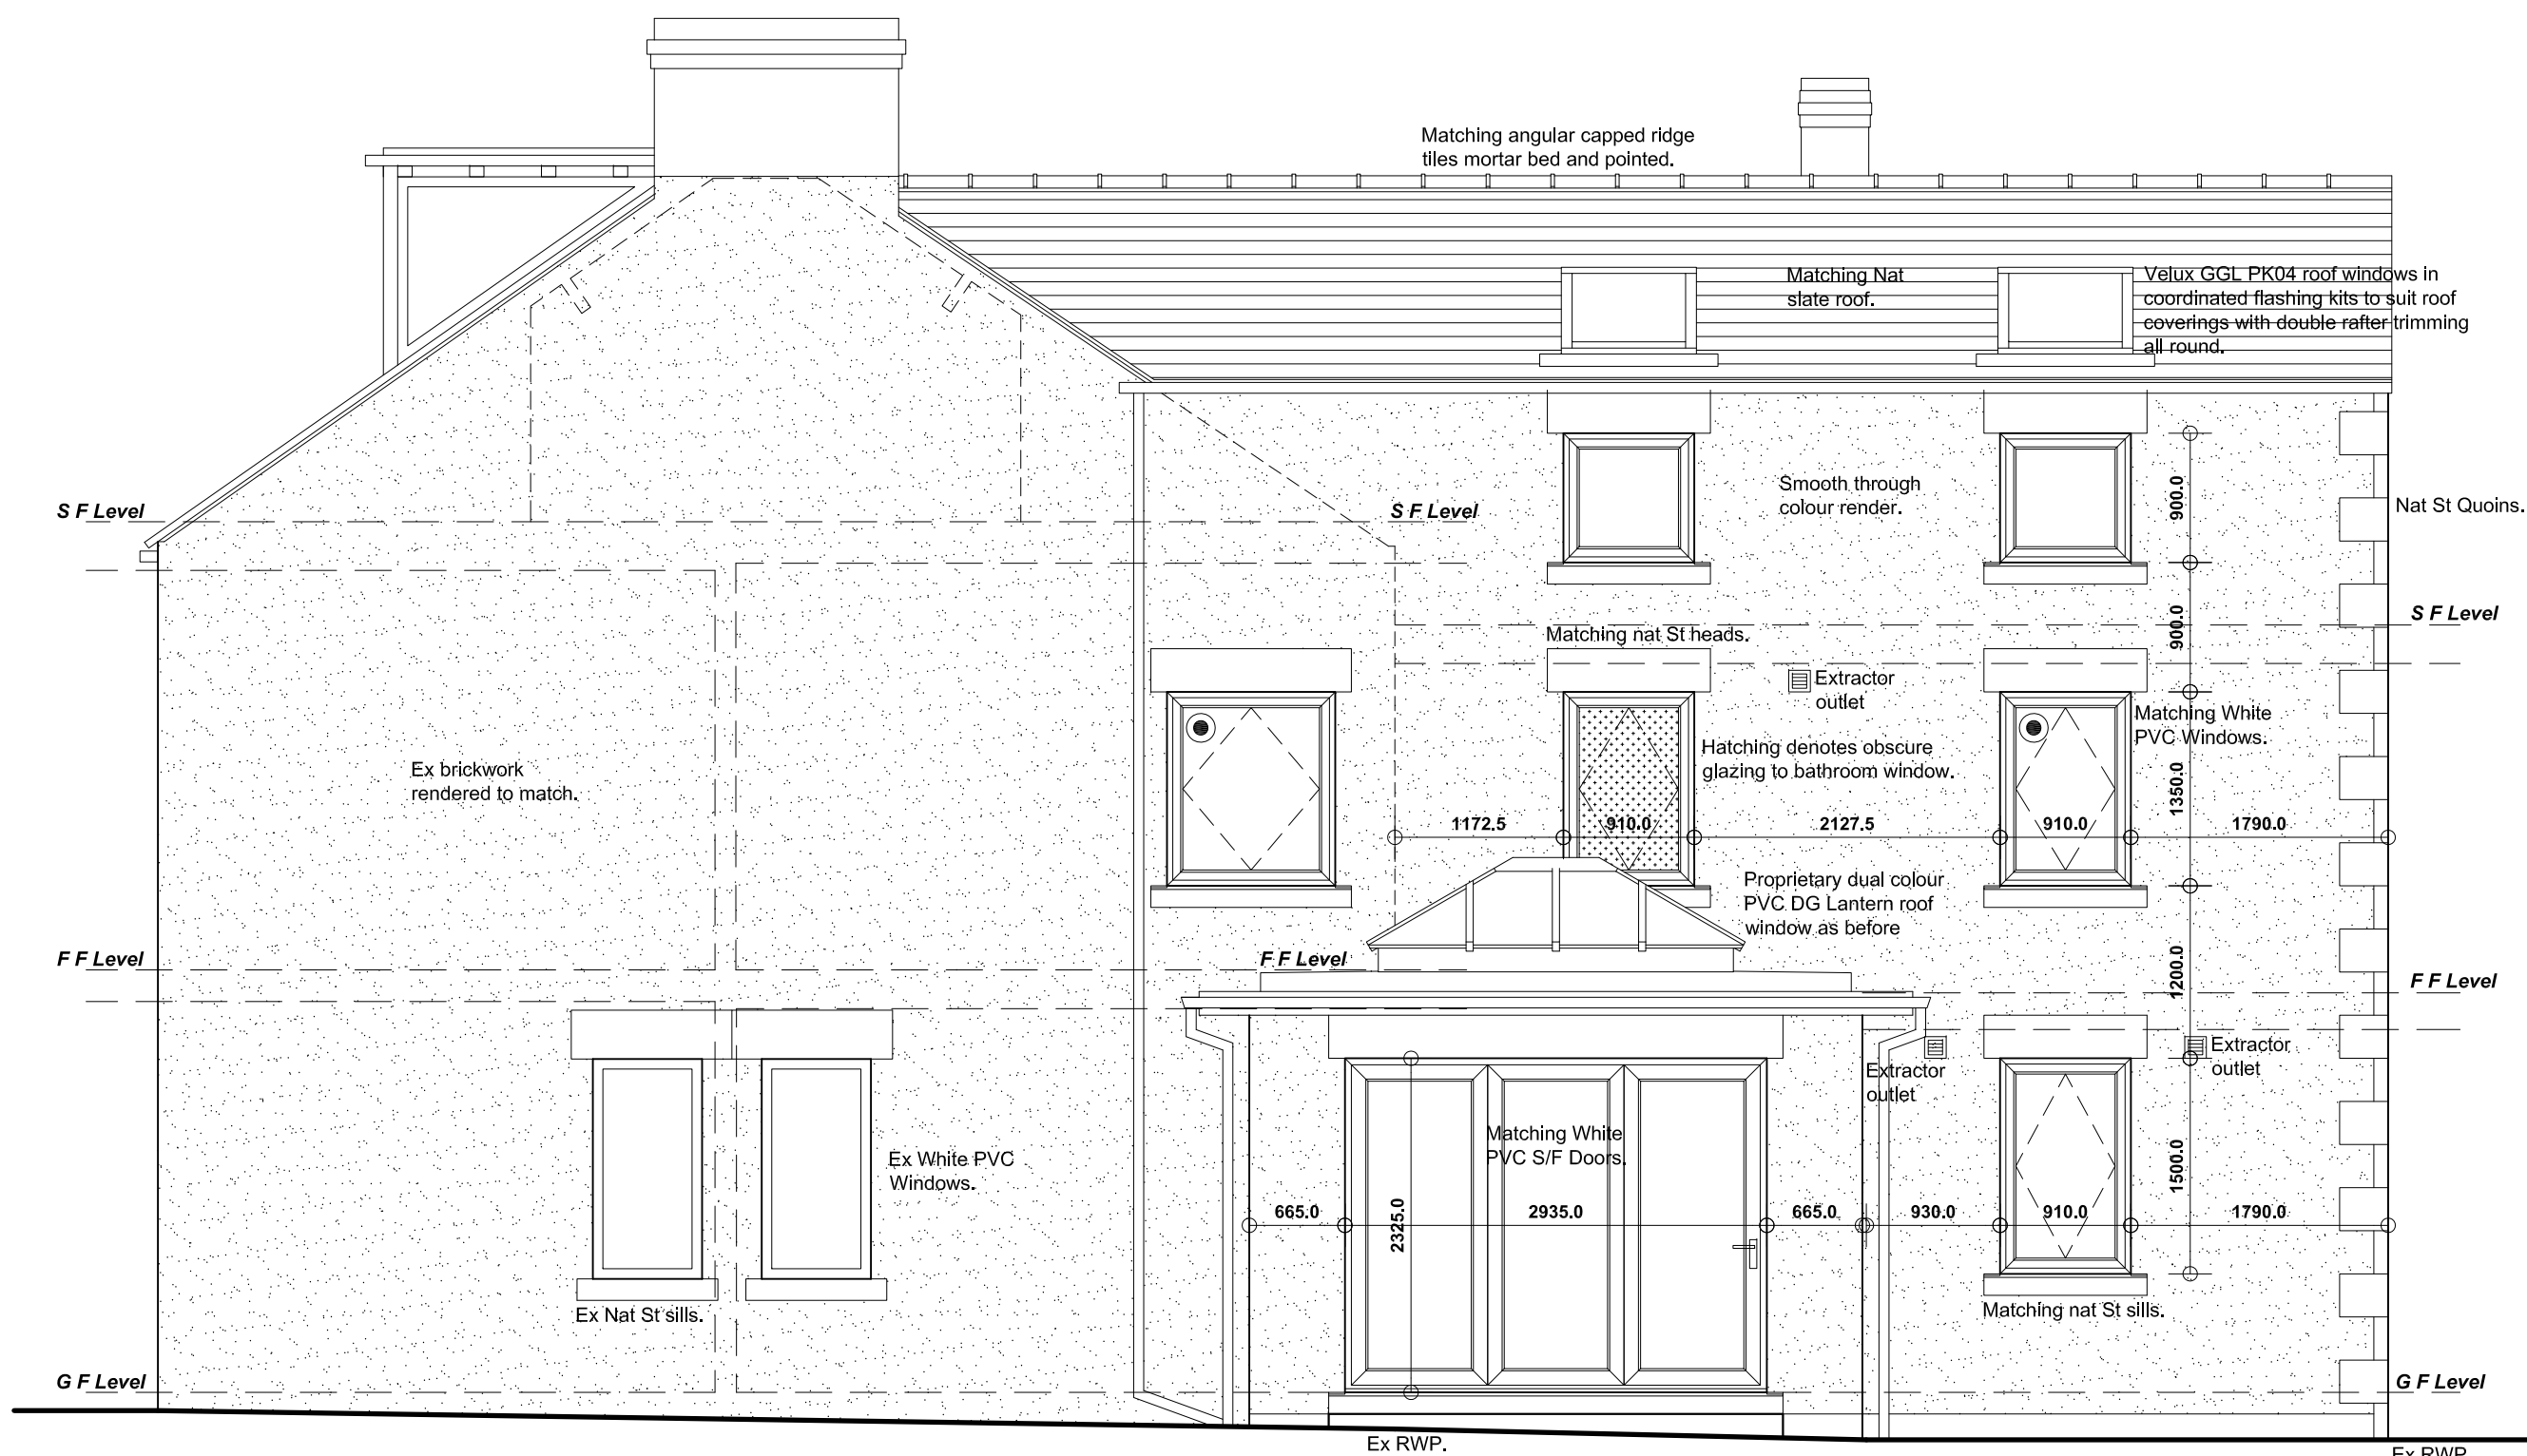


SIDE (WNW) ELEVATION

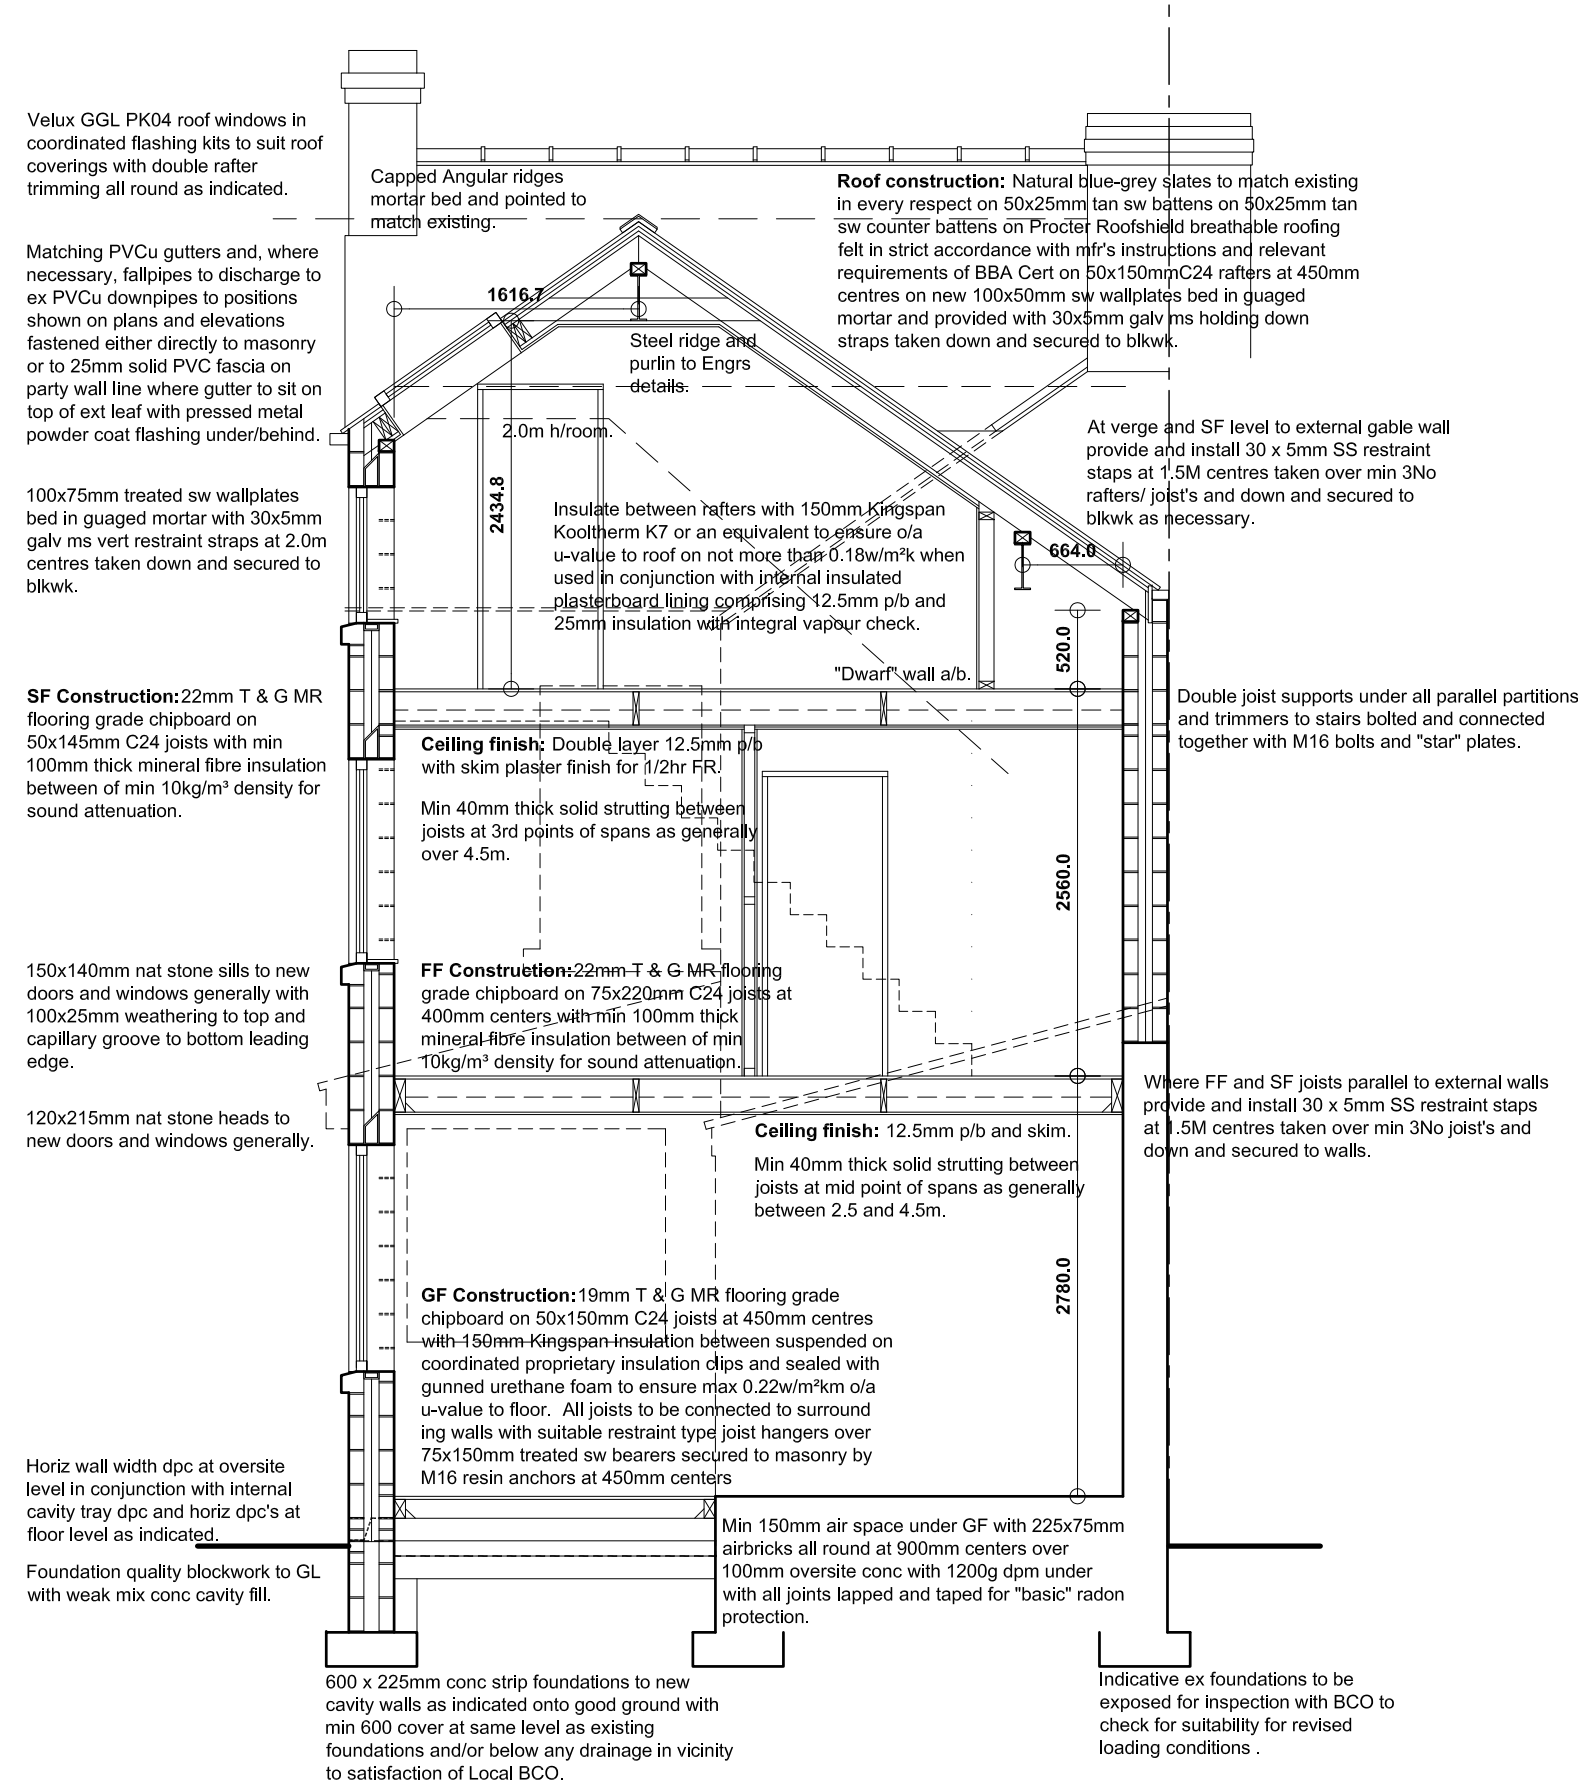

TYPICAL SECTION

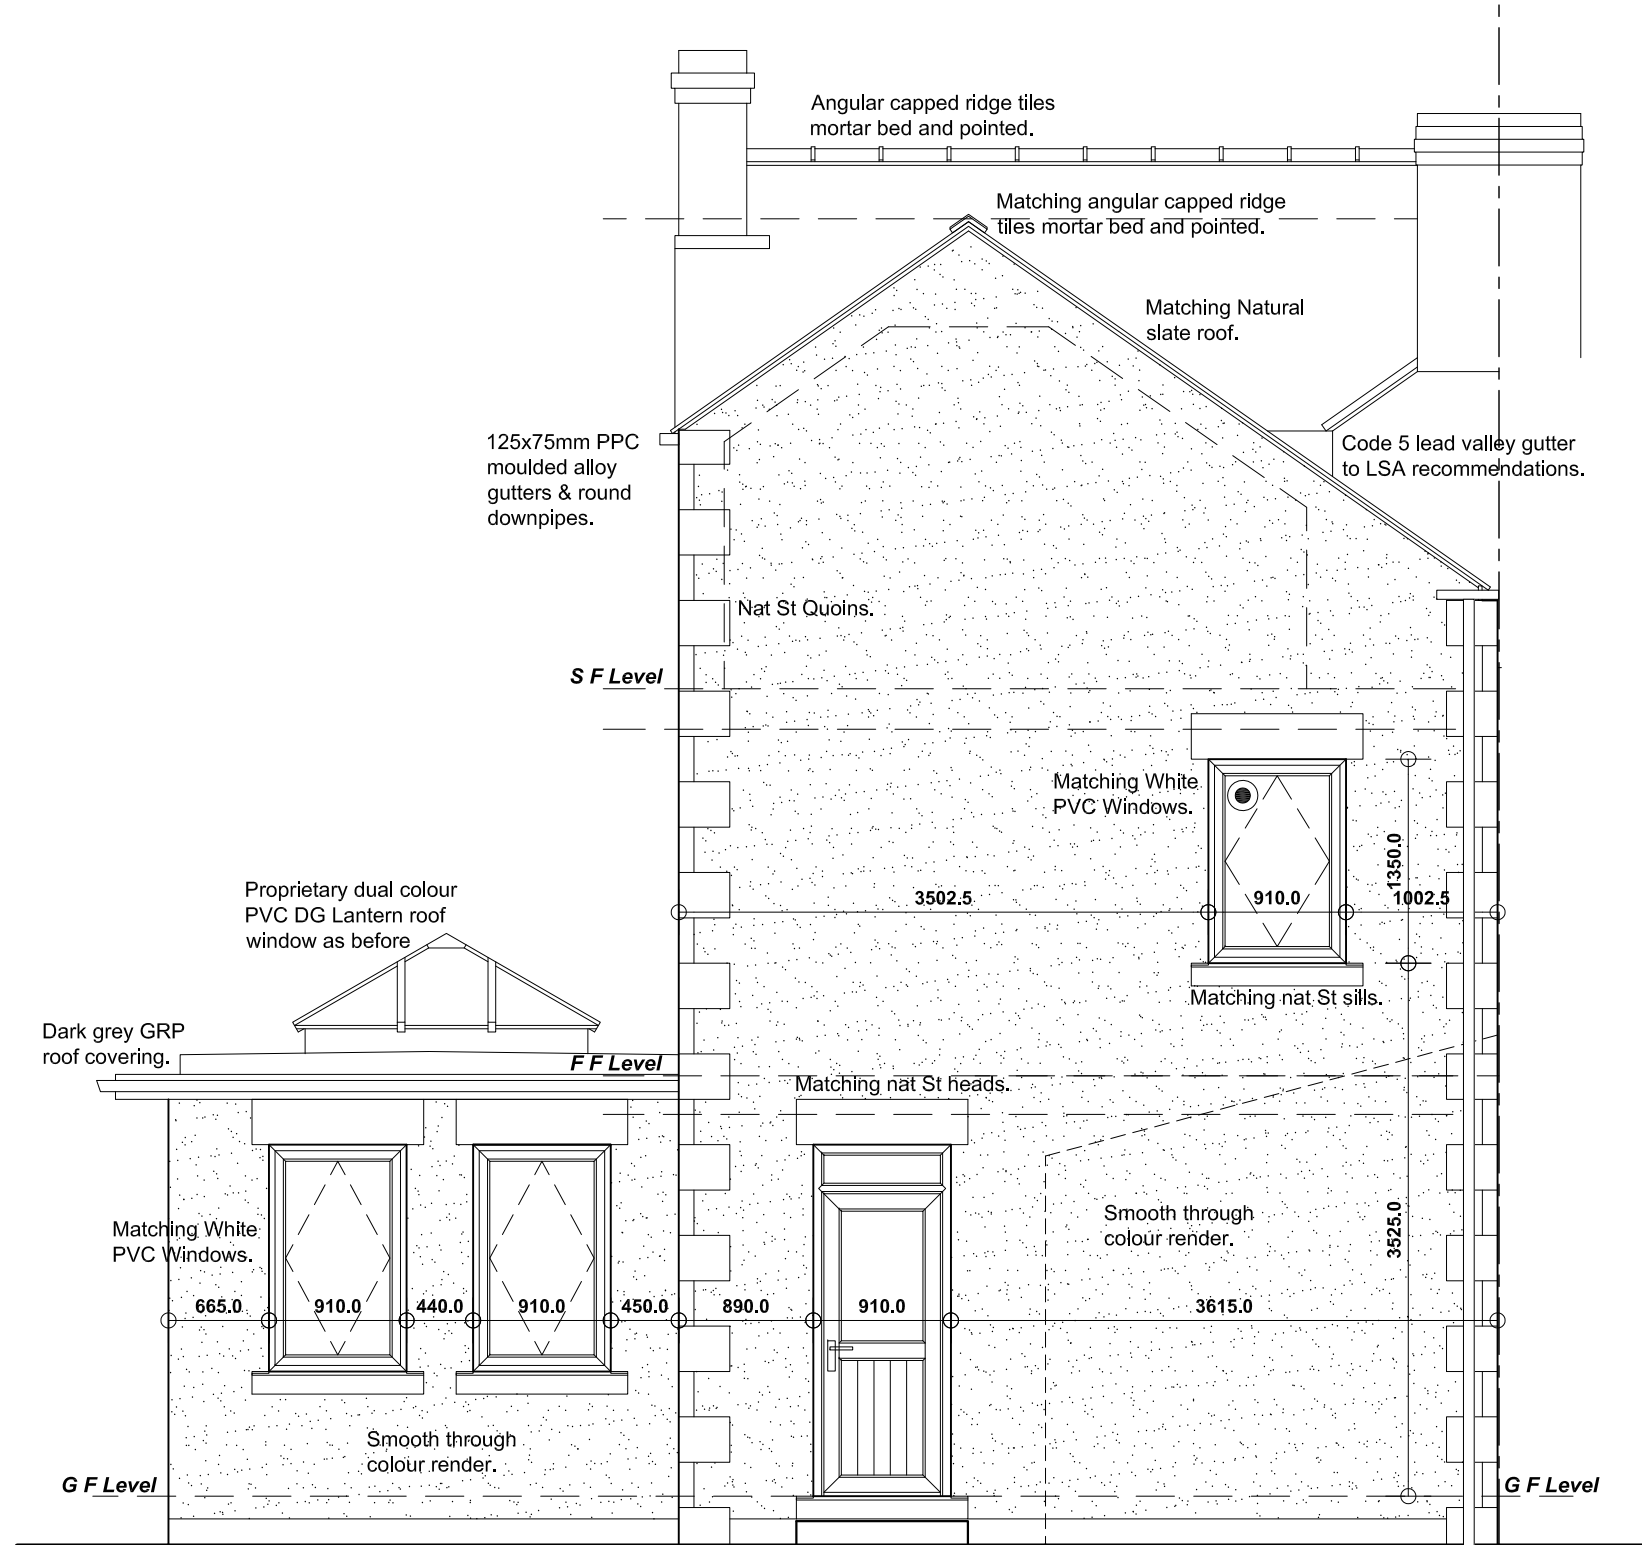

REAR (SSW) ELEVATION

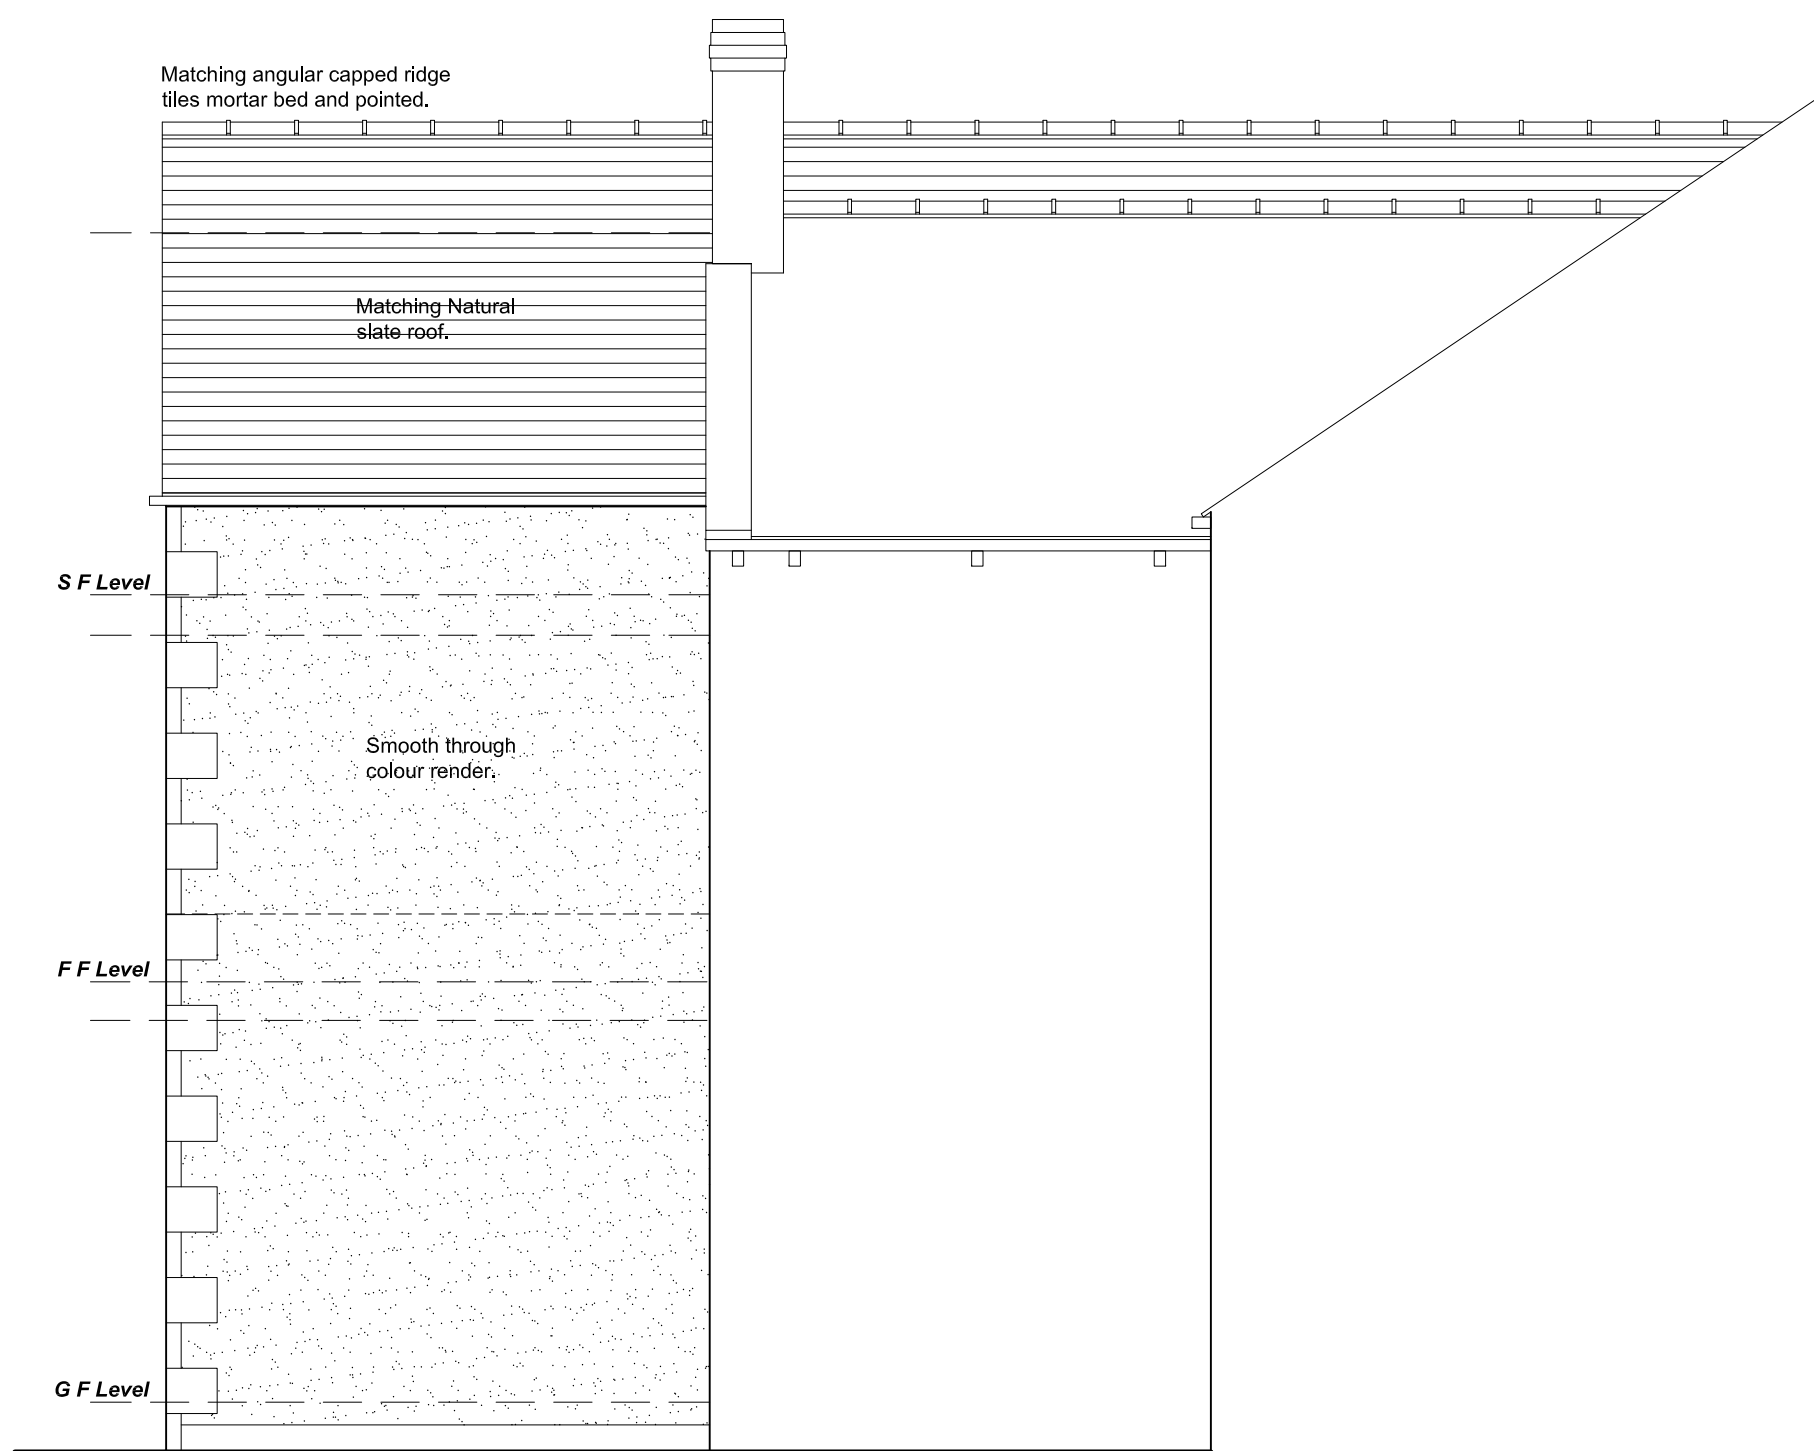

SIDE (ESE) ELEVATION

Revision	Date	Description
PROPOSED EXT'S AND ALT'S TO, 158 SUMMER LANE, BARNSELEY, S75 2AD.		
DETAILED PROPOSALS 2 House - Elevations & Section.		
Mr & Mrs Ekin.		
 JEA Building Design Services		
JE Architectural Ltd 23 Windmill Road, Wombwell, Barnsley, S73 3PW. Tel: 01226 754507 Email: jeald@btconnect.com		
This drawing and the copyright is the Architectural Company's property and maybe used or reproduced only by agreement. All Dimensions in Millimetres Unless specified otherwise and subject to verification on site.		
Scale: 1:50 @ A1		Date: OCT 2021
Ref: 202103		Drwg No: 04
0 cm	2 cm	4 cm