




Perspective 1 South - East

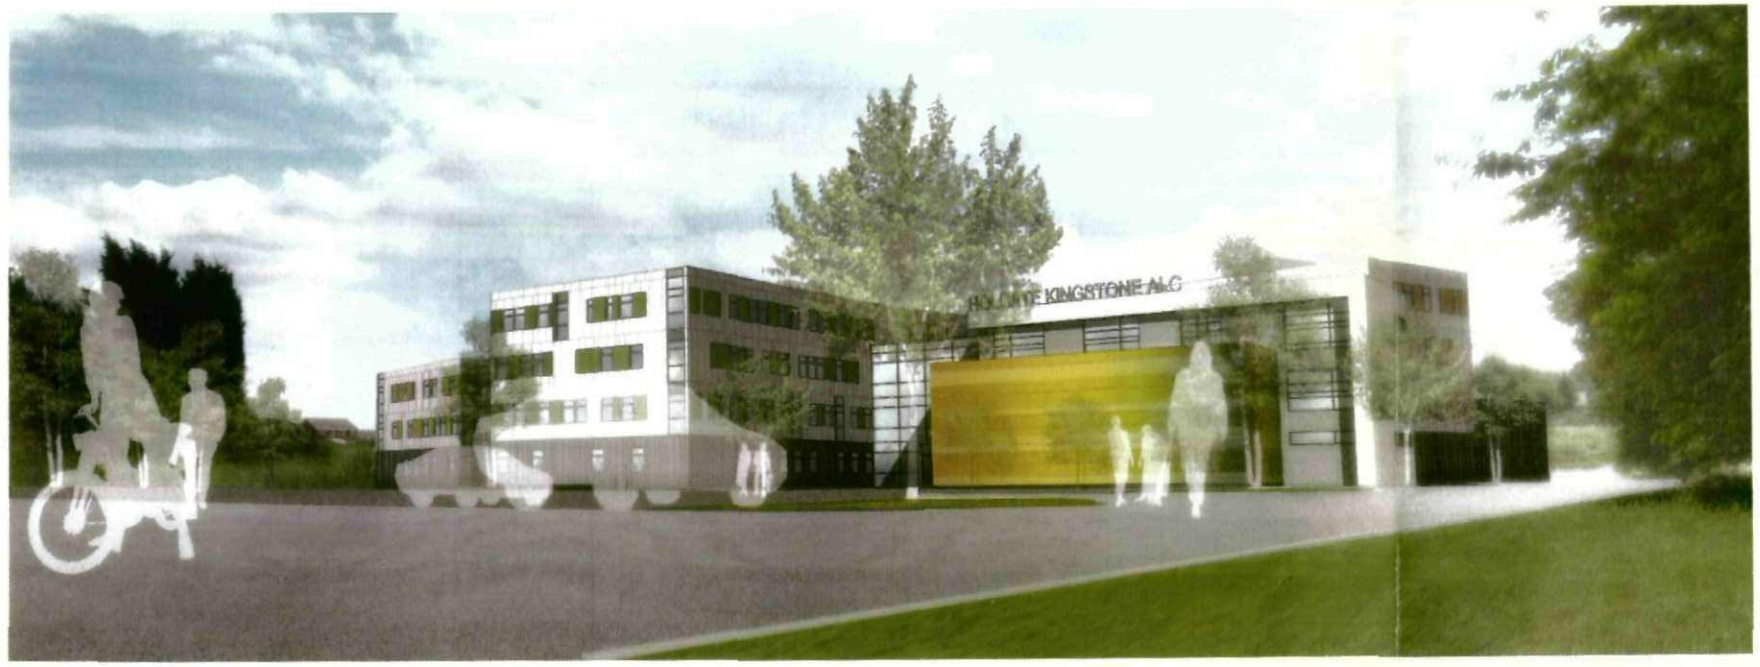

Perspective 2 Main Entrance

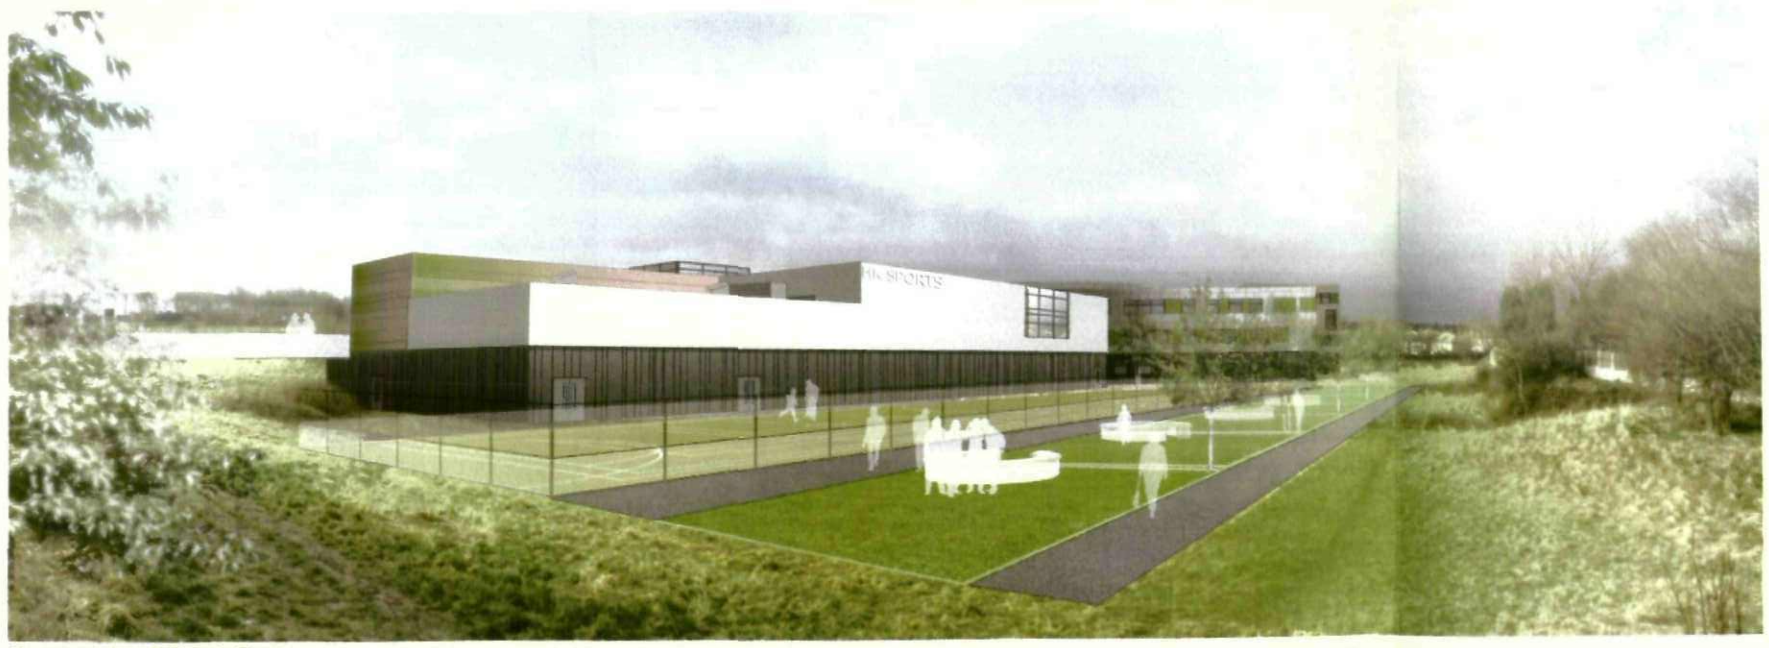

Perspective 3 North East

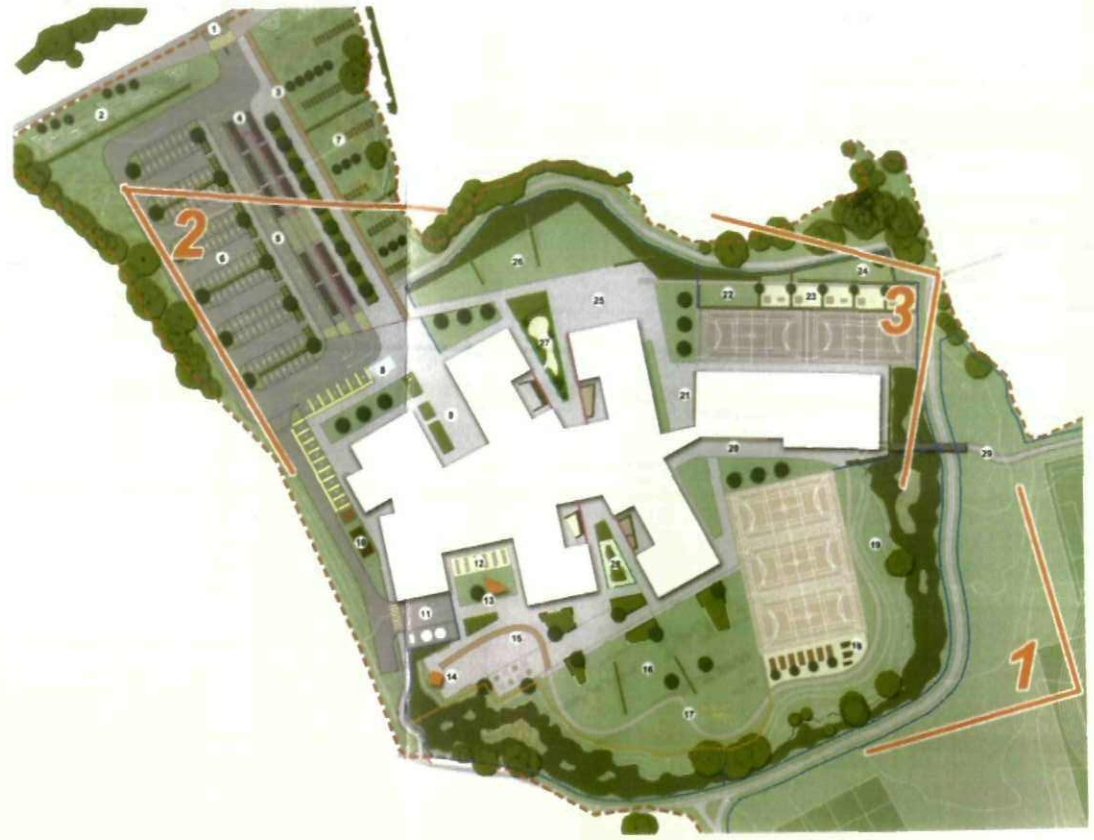

Barnsley Partnership For Learning | LAING O'ROURKE | ATKINS

HOLGATE KINGSTONE ALC

3D Visuals
not to scale

Date 23.07.2010
Drawing No. BP4L_KIN_ATK_PL_09_BW_LL_01

Atkins shall have no responsibility for any use of this document other than for that which it was prepared and issued.

All dimensions should be checked on site.

Do not scale from this drawing.

Any drawing errors or divergencies should be brought to the attention of Atkins Limited at the address shown.

Atkins Limited
3100 Century Way
Thorpe Park
Leeds
LS15 8ZB
England

Tel 0113 306 6000
Fax 0113 306 6002